
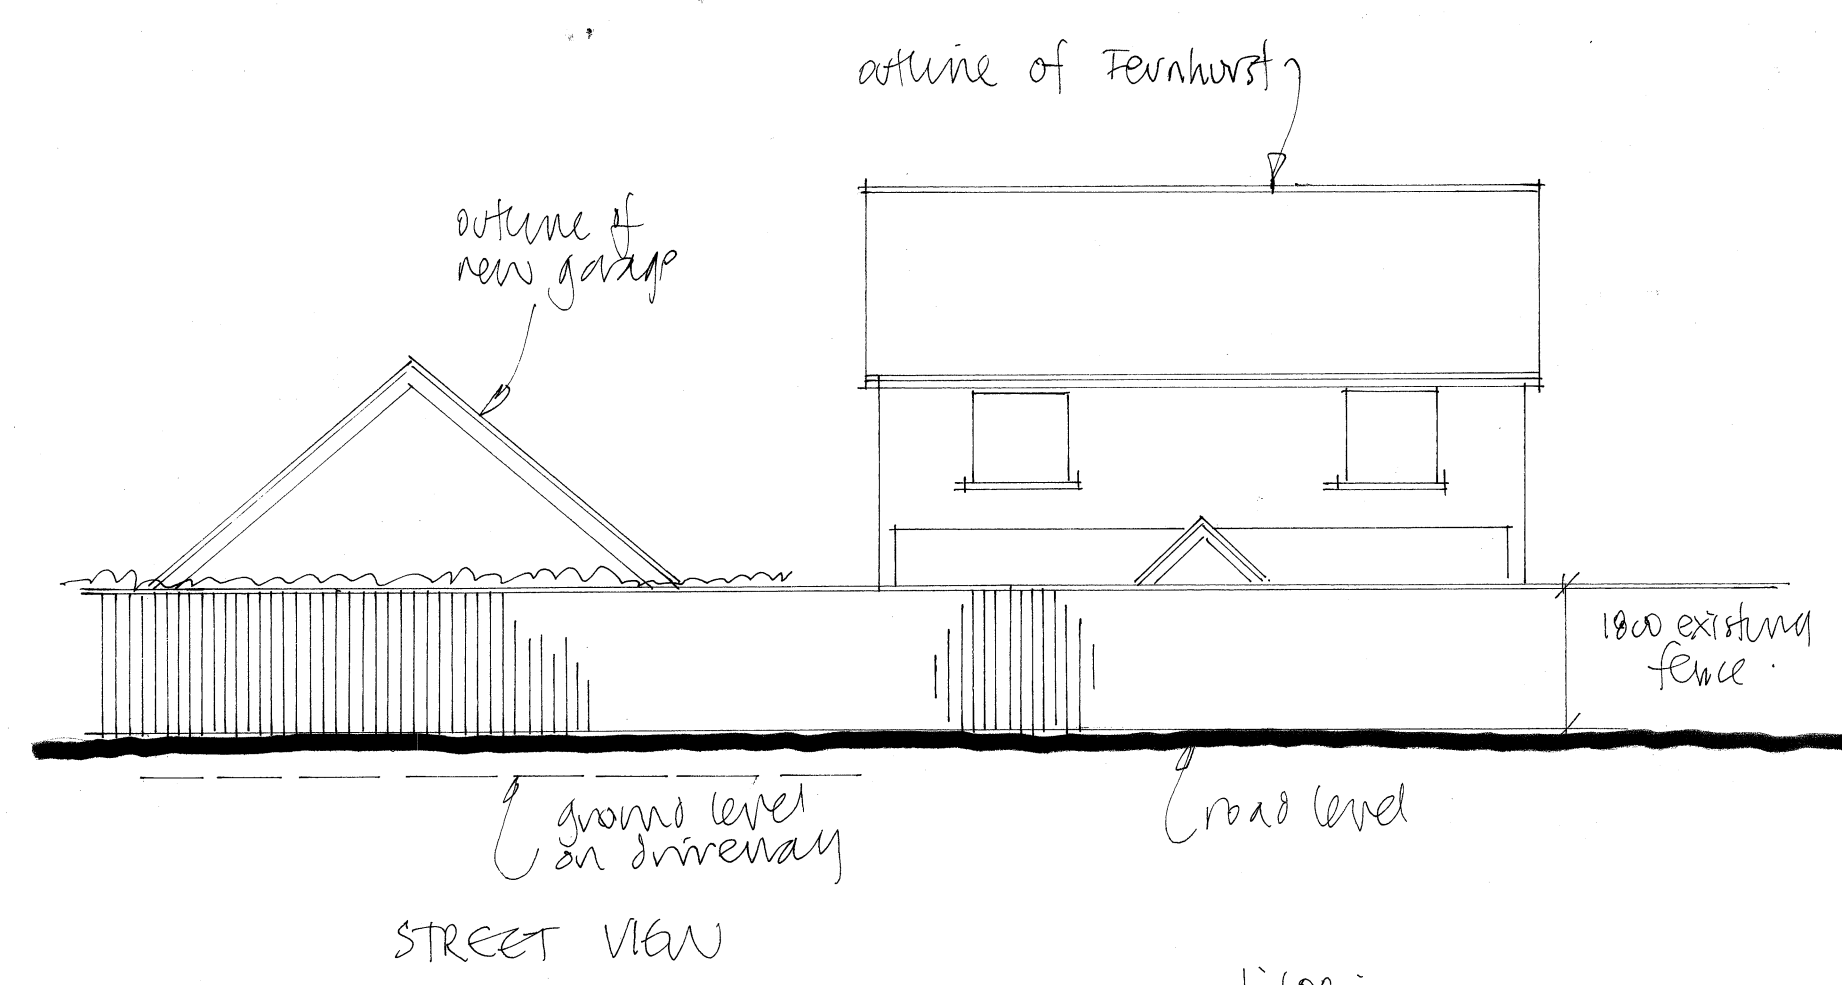


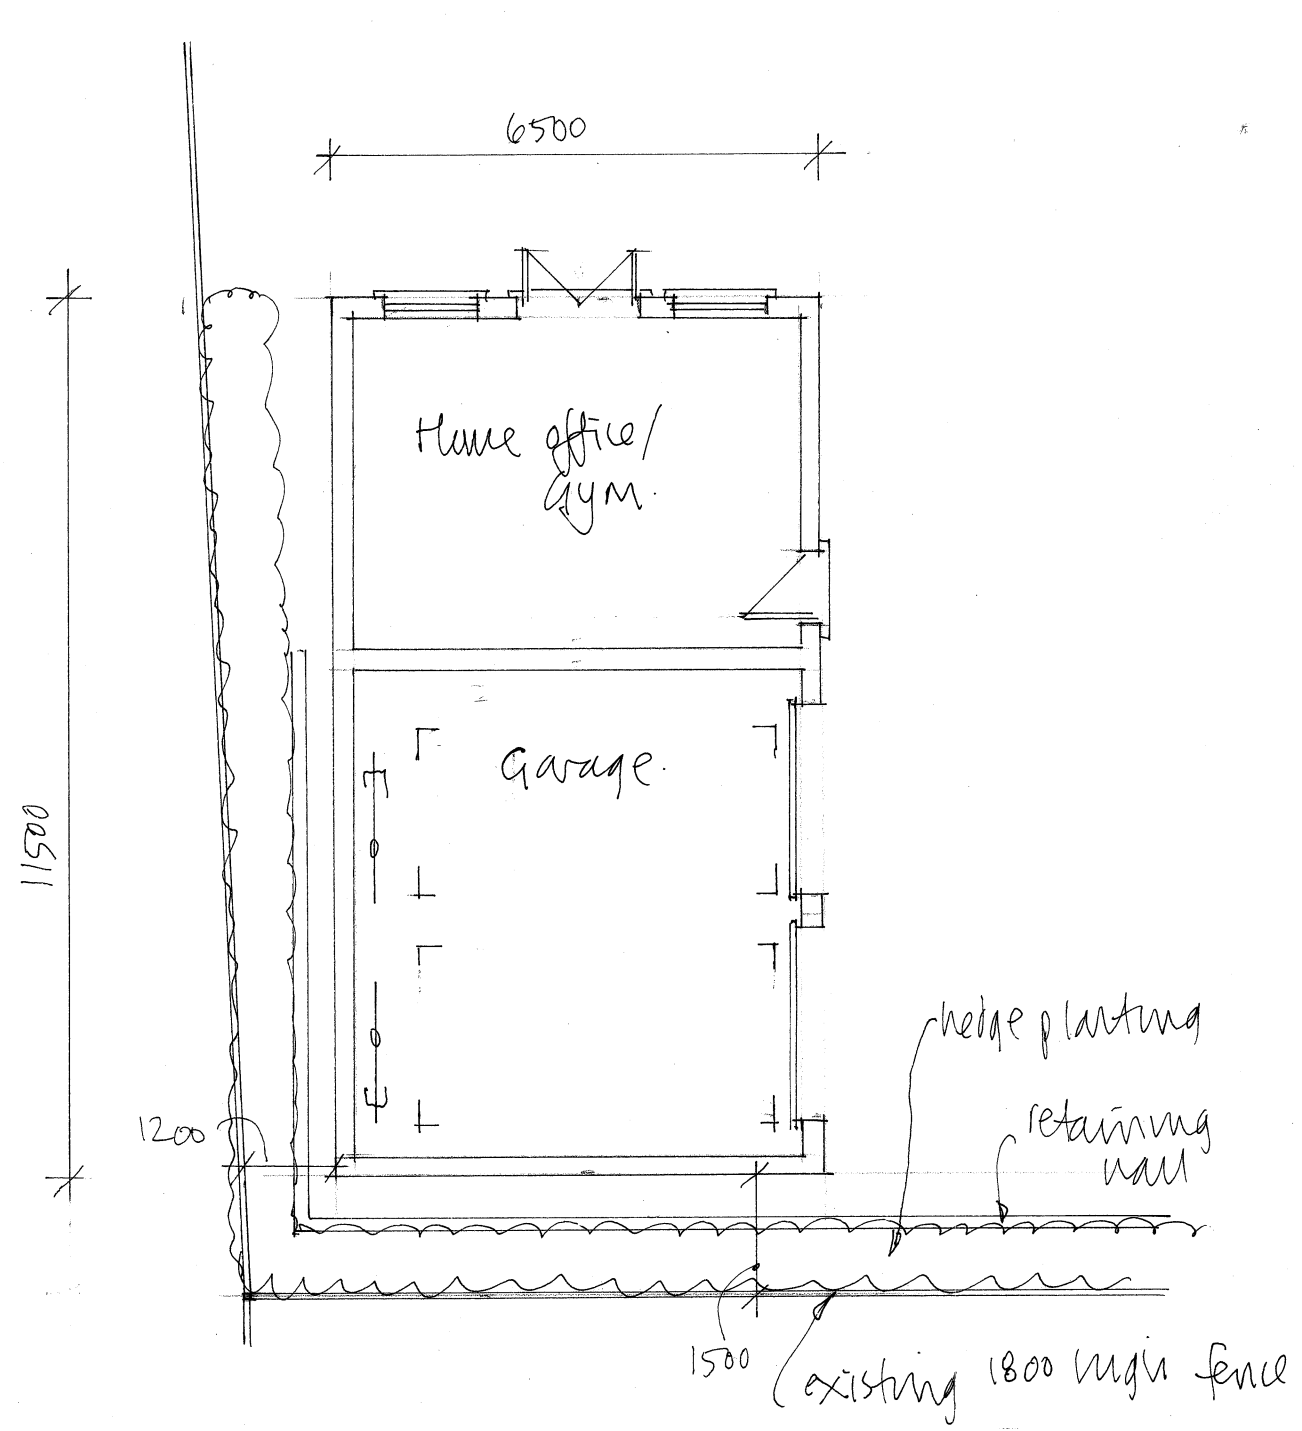

1:100

0 1 2 3 4 5.0m

PROPOSED FLOOR PLAN
+ ELEVATIONS

FUSION Architecture Ltd	
Orchard End Hazeley Bottom Hartley Wintney Hampshire RG27 8LU Tel/Fax 01252 842026	
Job Title	
New garage Fernhurst Billingshurst Road Coolham RH13 8QN	
Client	
Emma and Dan Sherlock	
Drawing Title	
Proposed floor plan and elevations	
Scale As shown	Dwg size ...A2
Dwg No. 2527/03	Rev