


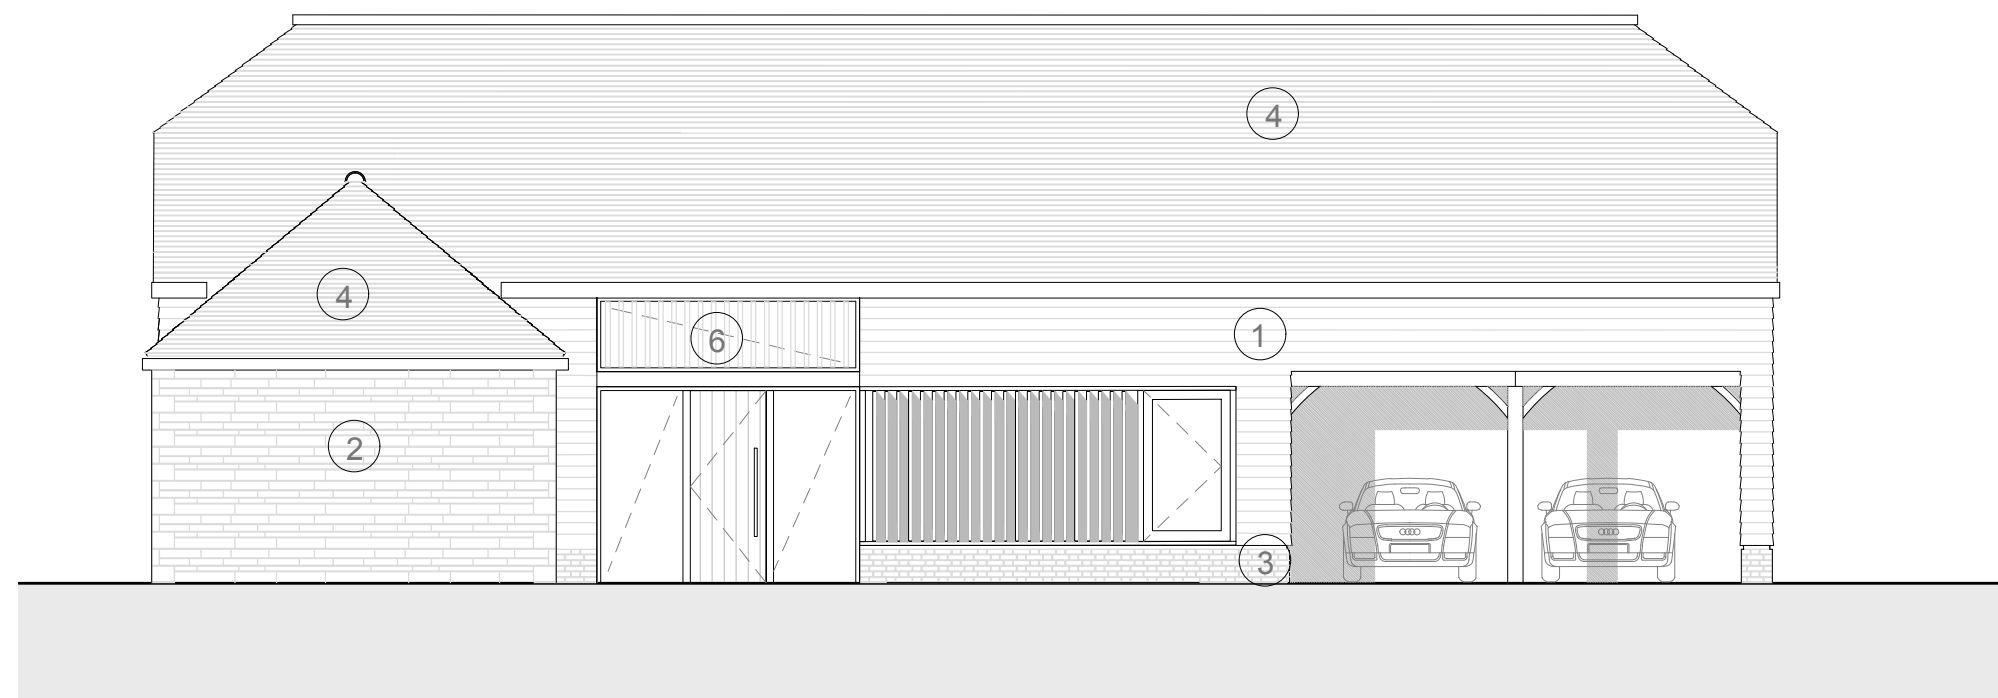

01 PROPOSED SOUTH EAST ELEVATION






02 PROPOSED NORTH WEST ELEVATION

PROPOSED AREAS;

GROUND FLOOR = 140sqm GIA (excluding garage)
FIRST FLOOR = 50sqm GIA
TOTAL = 190 sqm GIA

key:


- 1 horizontal/vertical timber cladding
- 2 Natural stone wall
- 3 Facebrick
- 4 clay tile - natural red/orange clay colour
- 5 Timber framed double/triple glazed windows/doors
- 6 vertical timber louvre panel
- 8 Horizontal timber louvre panel
- 9 Double/triple glazed opening skylight

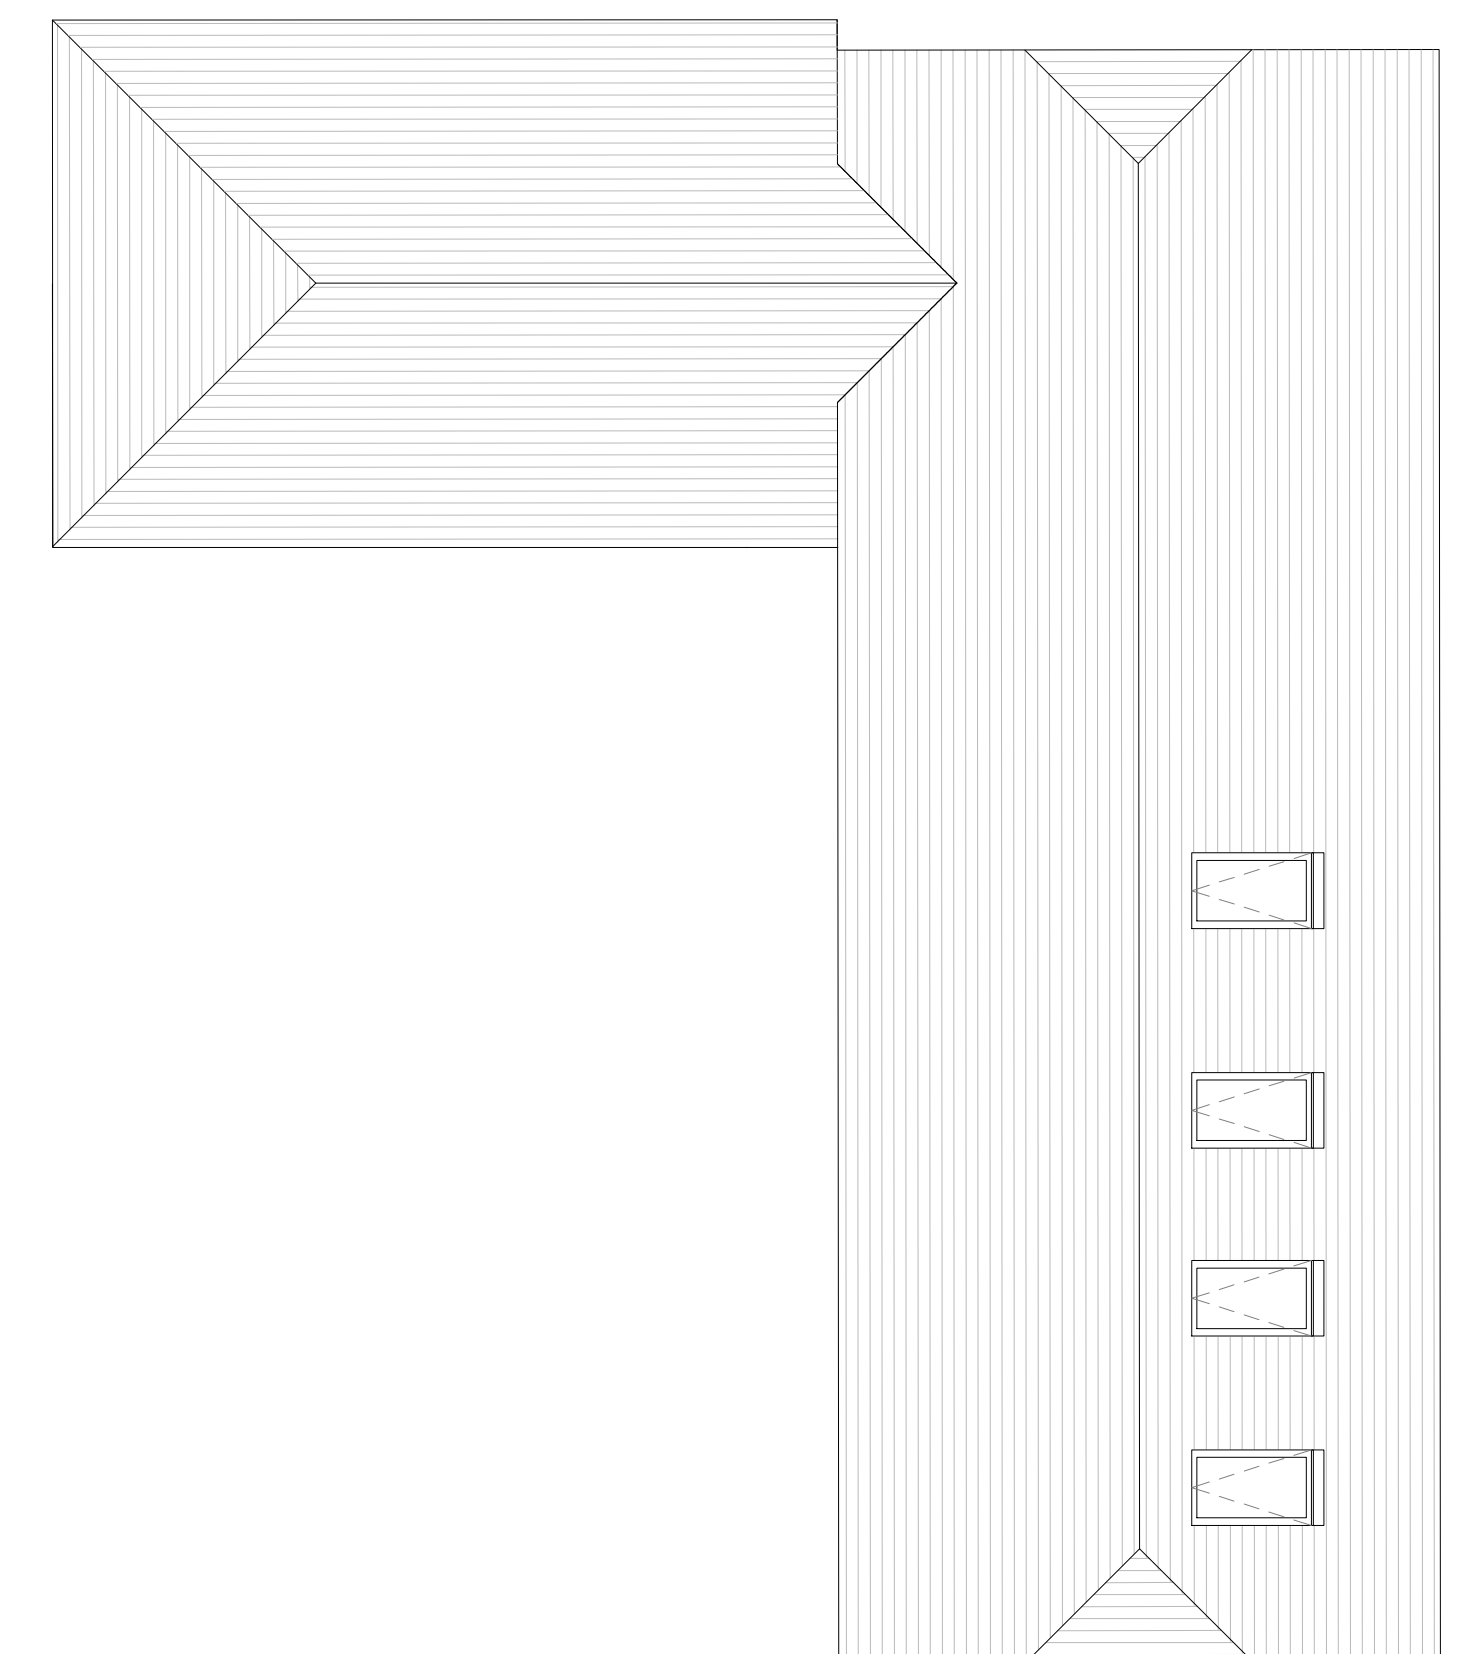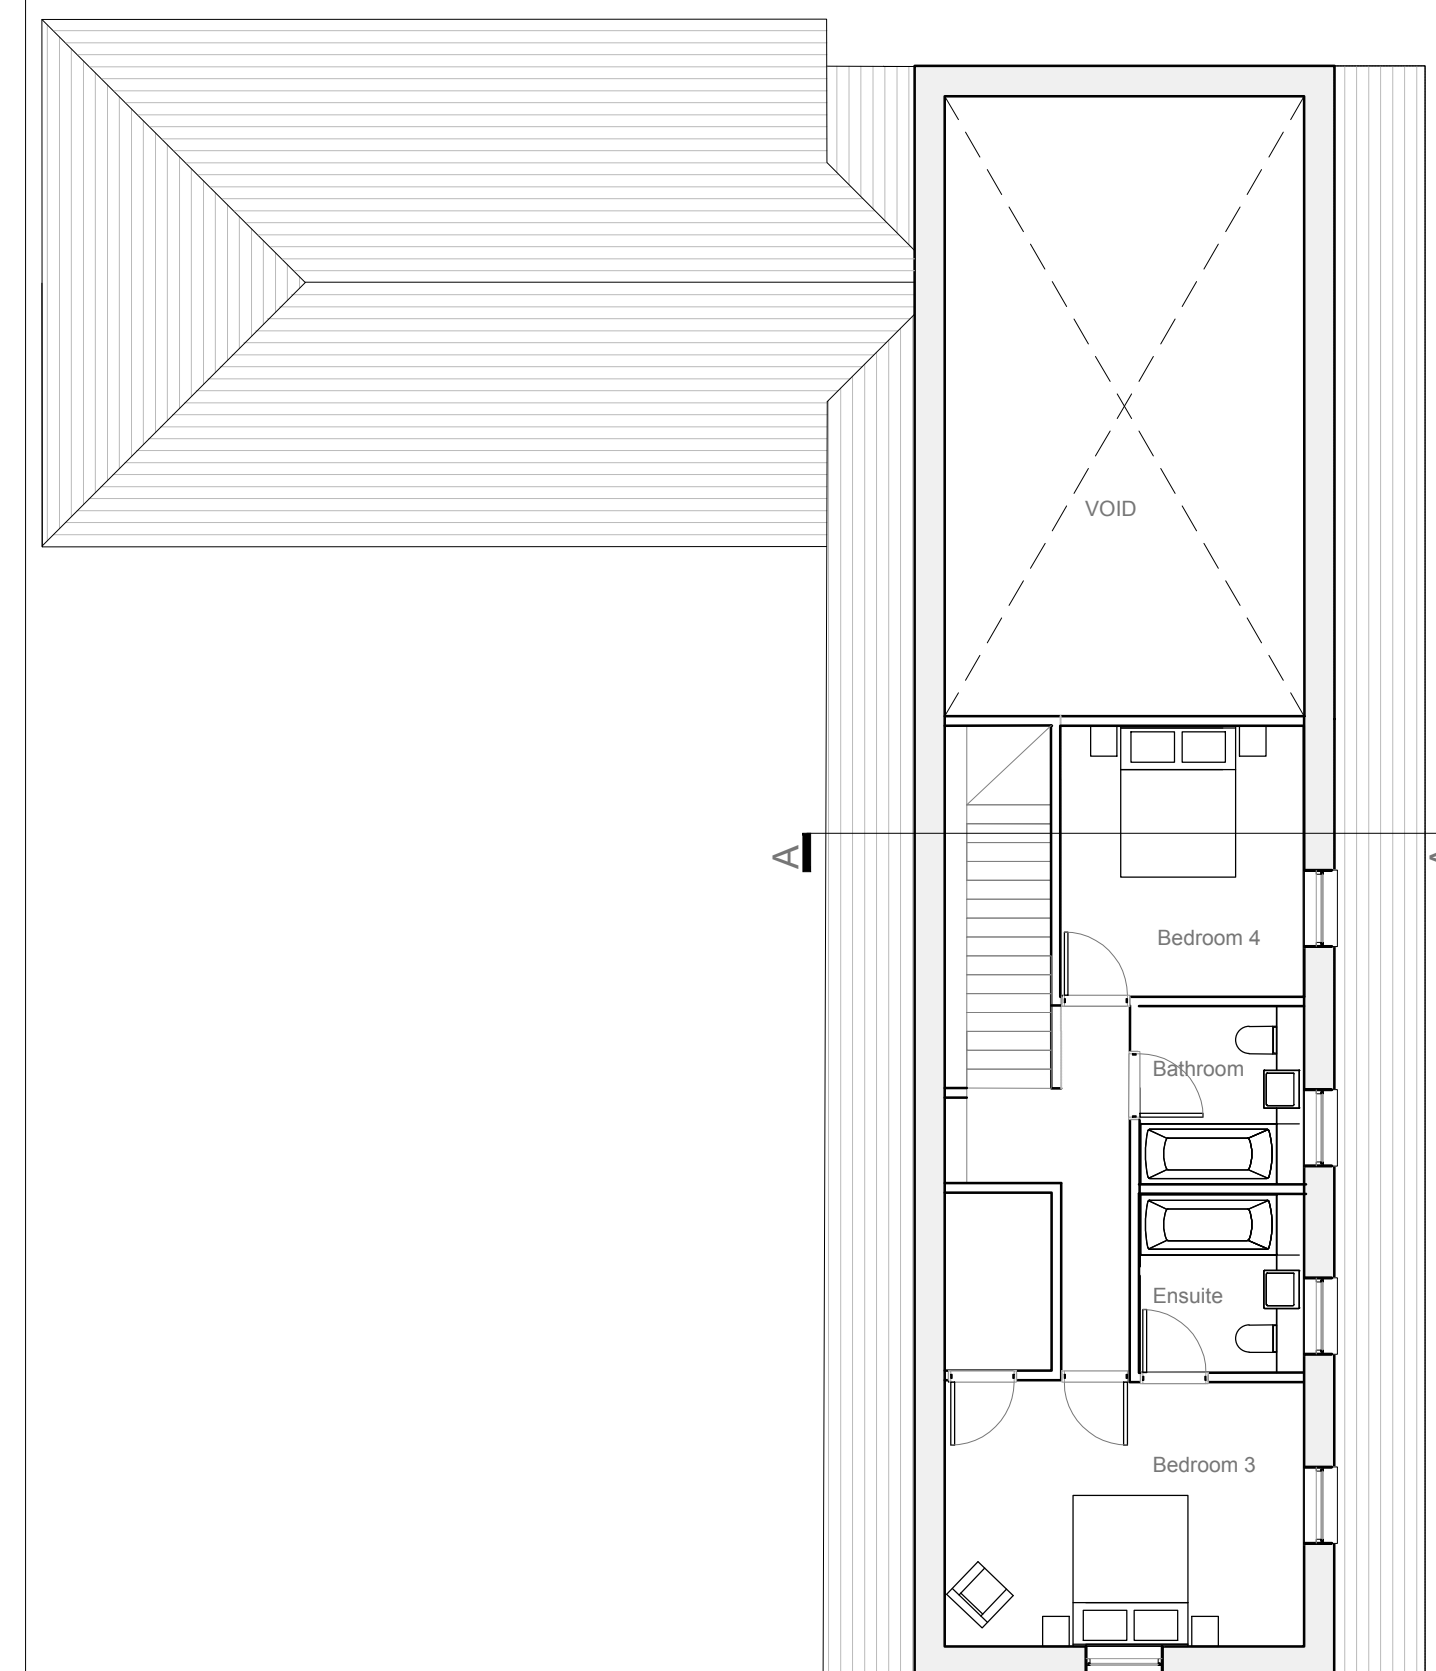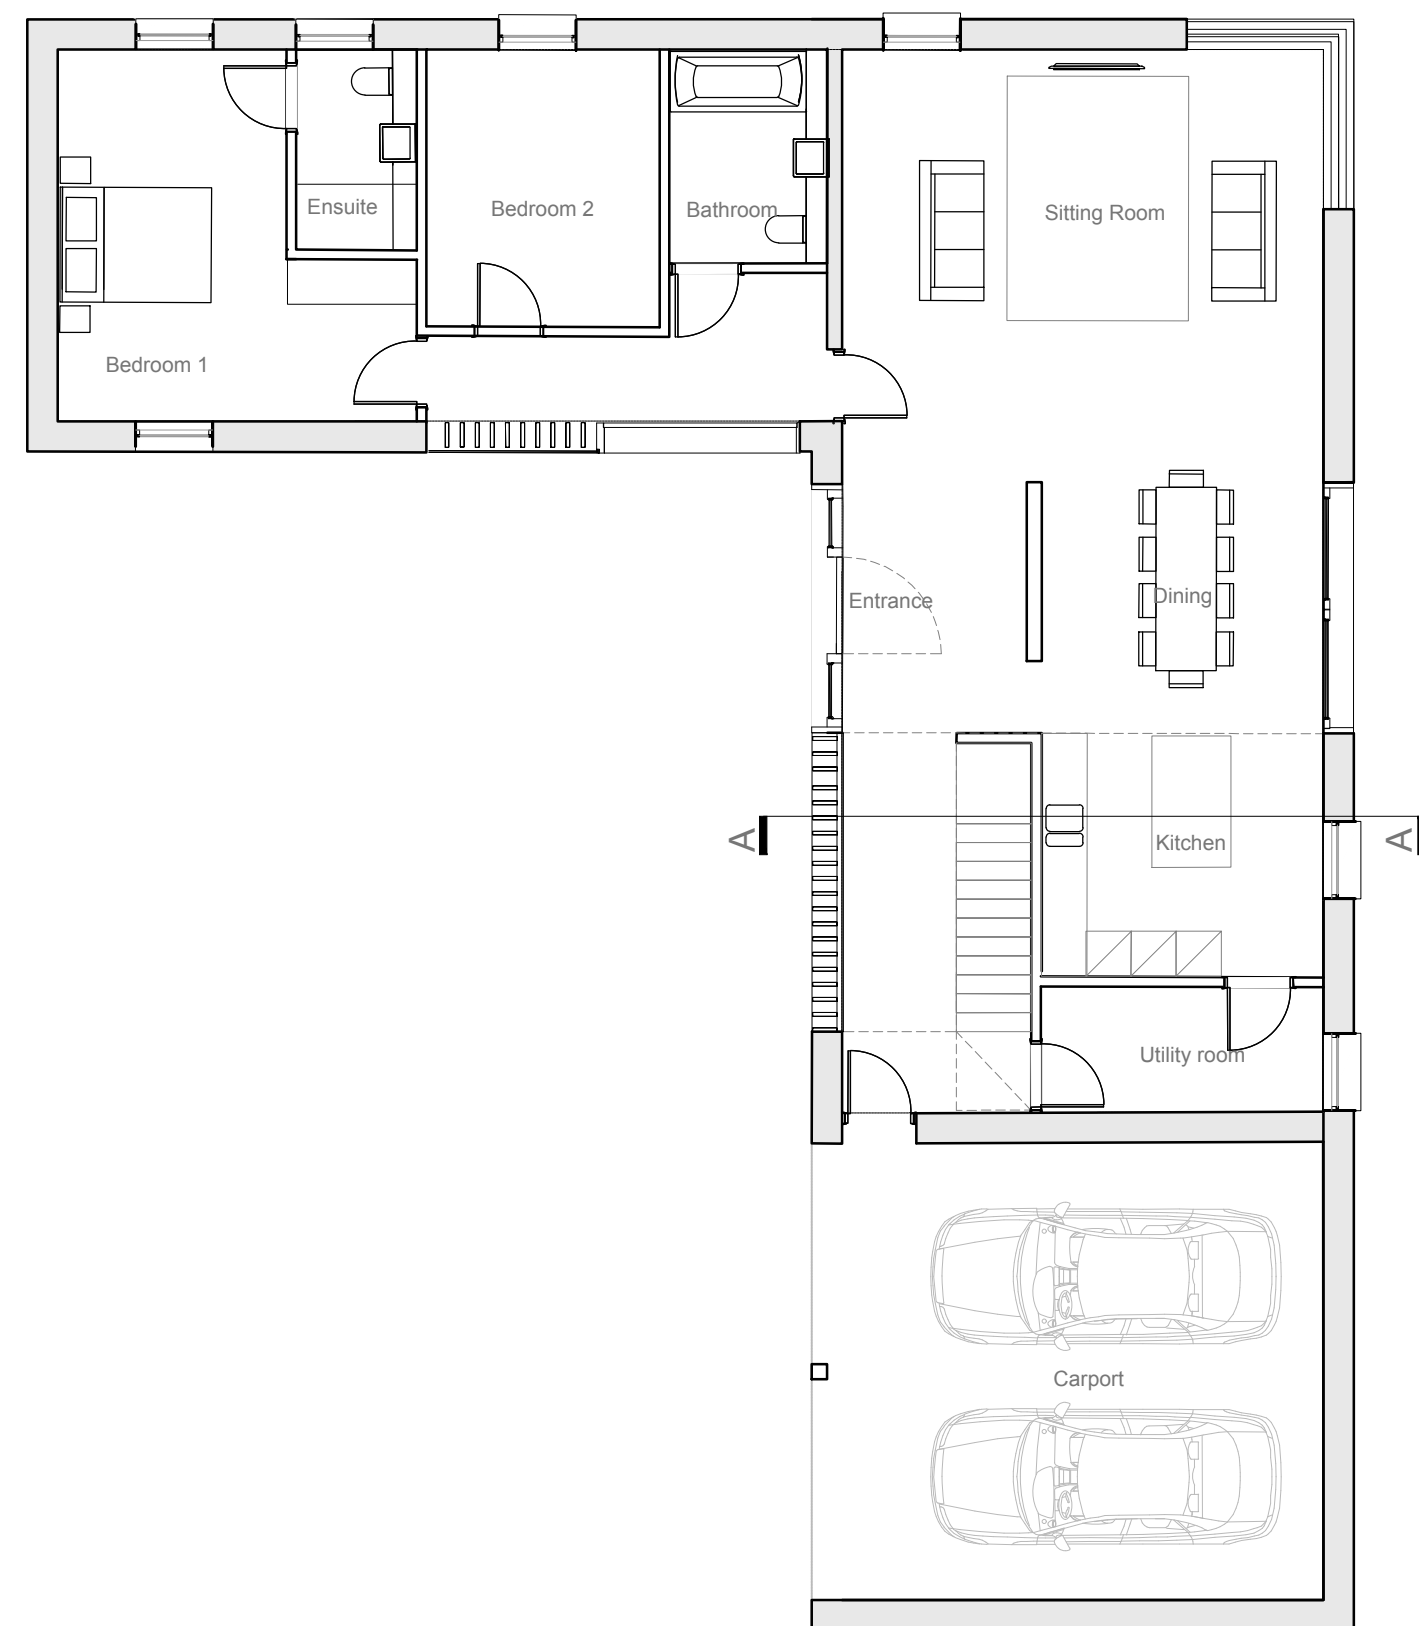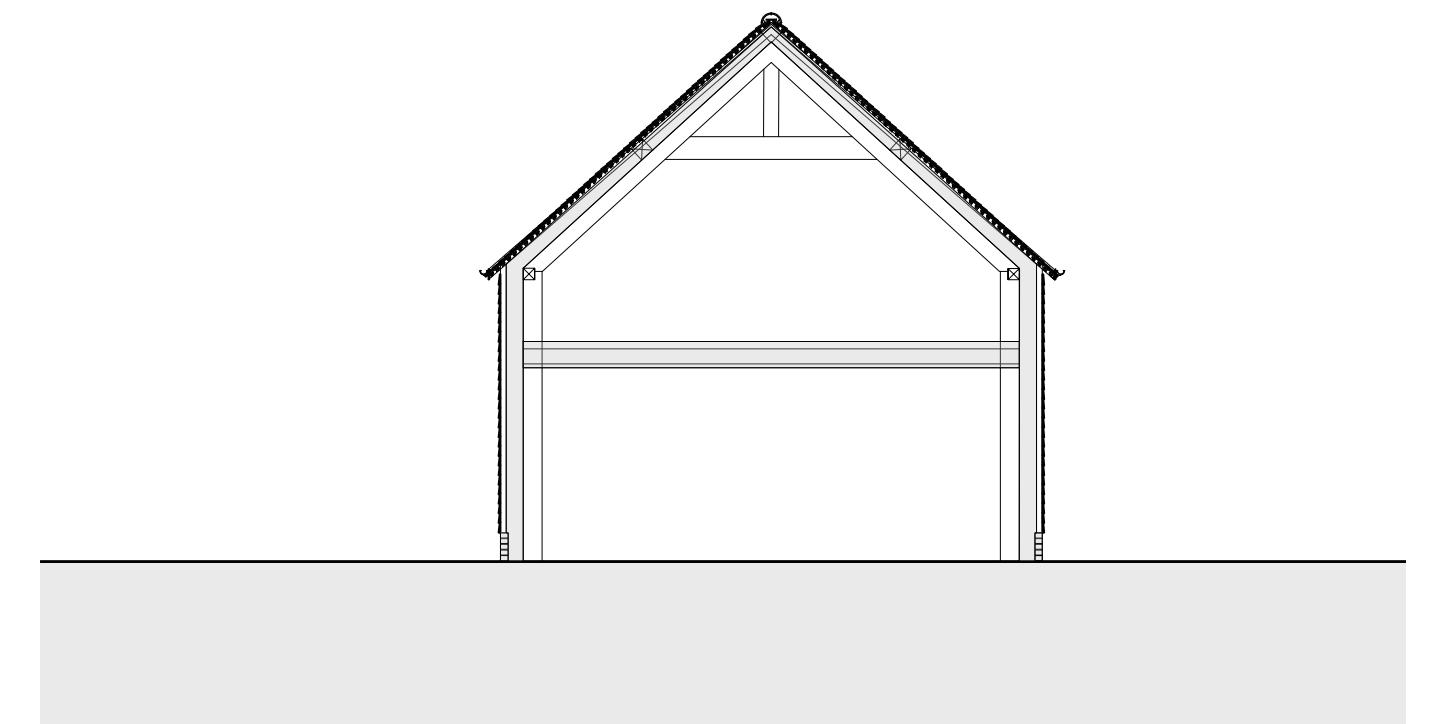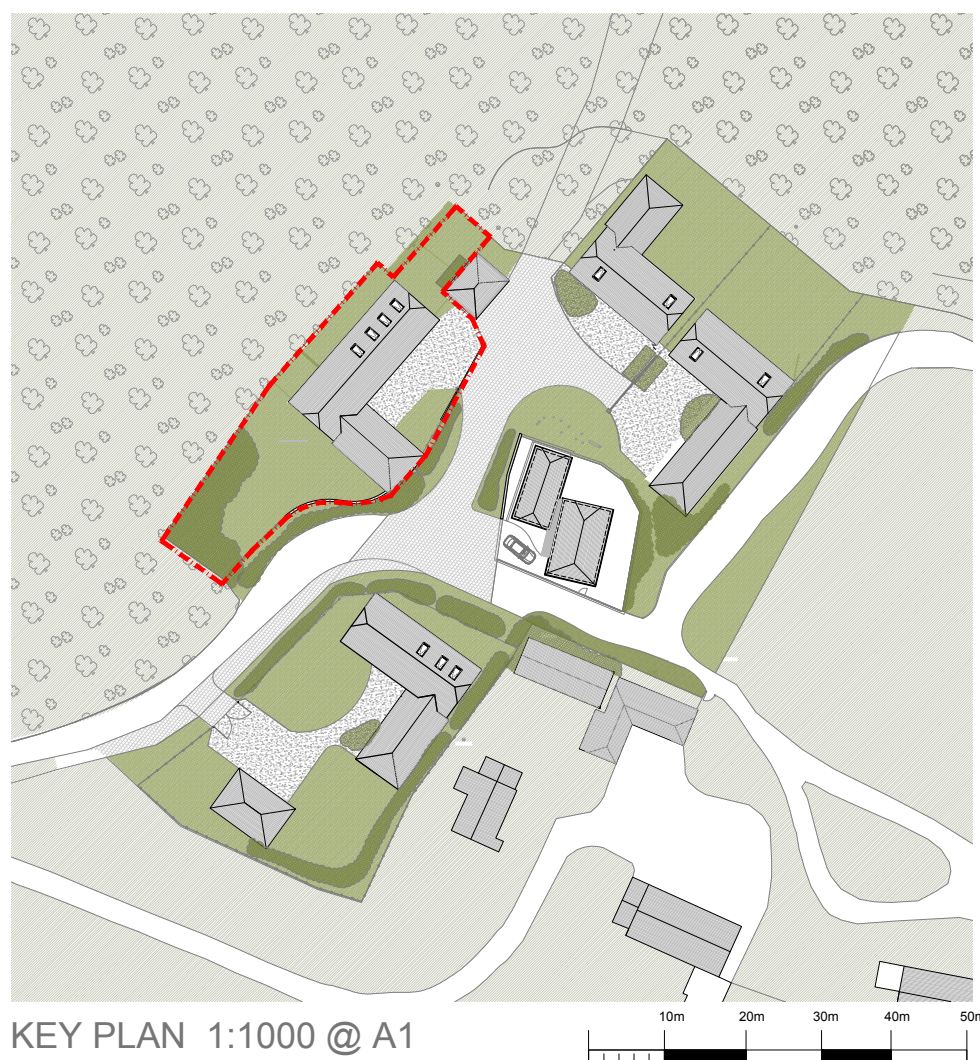

STARC Architects

LONDON
starc-architects.com
info@starc-architects.com

PLANNING

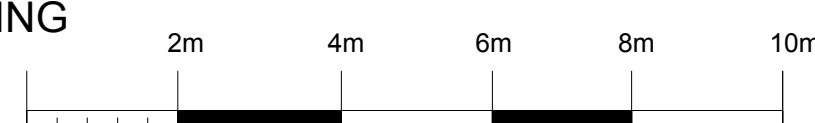

REV.	NOTES:	DATE
..	..	..

08 PROPOSED ROOF PLAN

TITLE: PROPOSED UNIT 2

PROJECT: TROUT LANE

SCALE: .1:100@A1

DWG NO: 1.00_02

PROJ REF: 101

DATE: March 2026

REV: B