



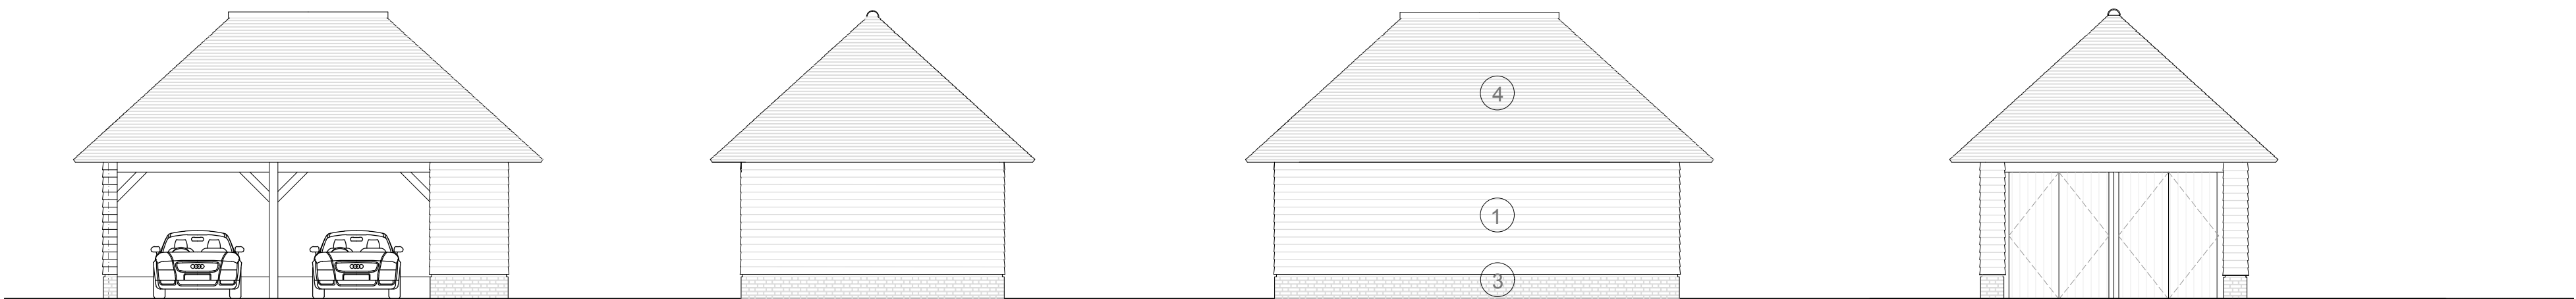

LOCATION PLAN 1:1000 @ A1

 


NORTH ELEVATION


EAST ELEVATION

SOUTH ELEVATION

WEST ELEVATION

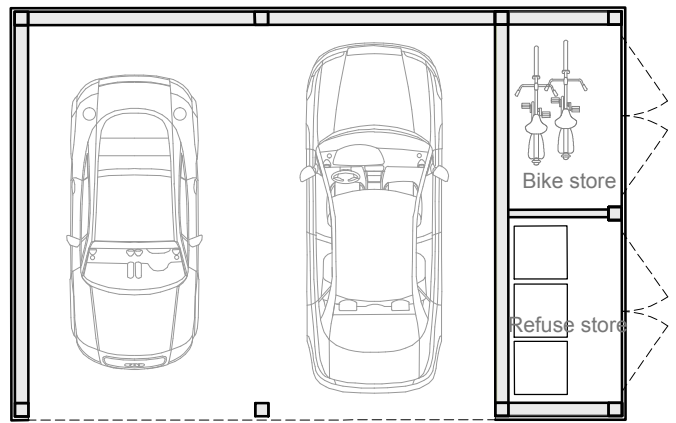

GROUND FLOOR PLAN

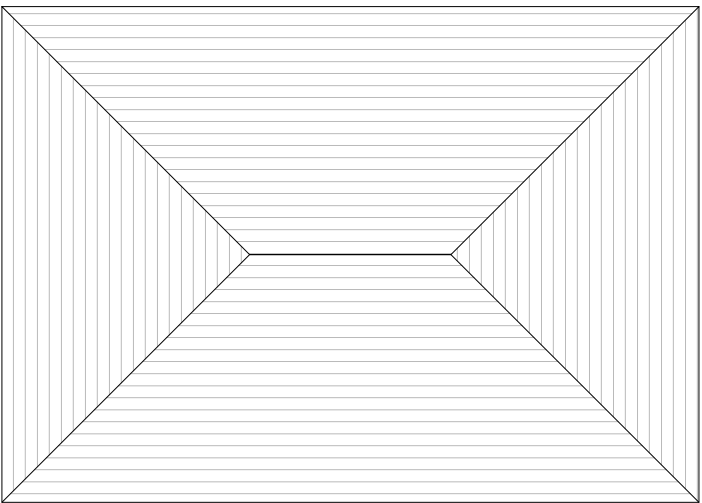

ROOF PLAN

key:

- ① horizontal/vertical timber cladding
- ② Natural stone wall
- ③ Facebrick
- ④ clay tile - natural red/orange clay colour
- ⑤ Timber framed double/triple glazed windows/doors
- ⑥ vertical timber louvre panel
- ⑧ Horizontal timber louvre panel
- ⑨ Double/triple glazed opening skylight
- ⑩ Vertical timber cladding

UNIT 1 CARPORT



KEY PLAN 1:1000 @ A1




EAST ELEVATION


SOUTH ELEVATION

WEST ELEVATION

NORTH ELEVATION

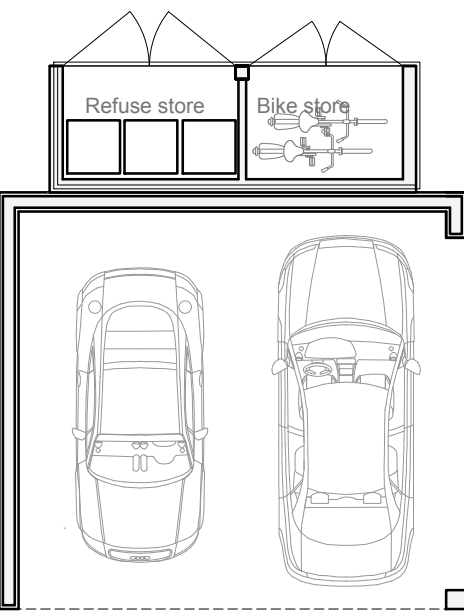

GROUND FLOOR PLAN

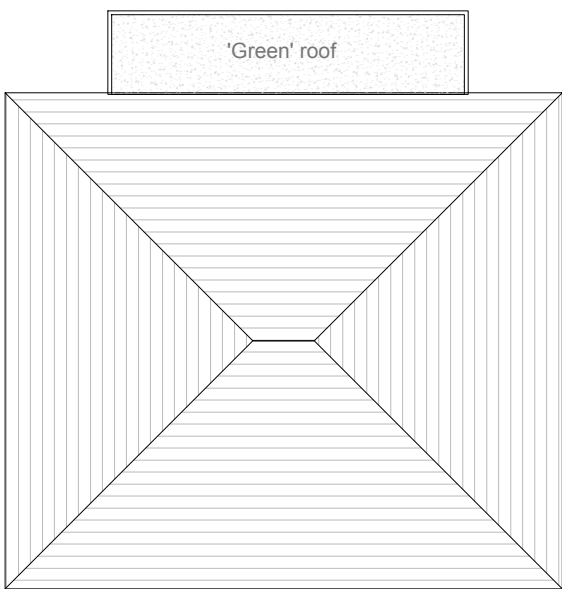


ROOF PLAN




FRONT / REAR ELEVATION

SIDE ELEVATION

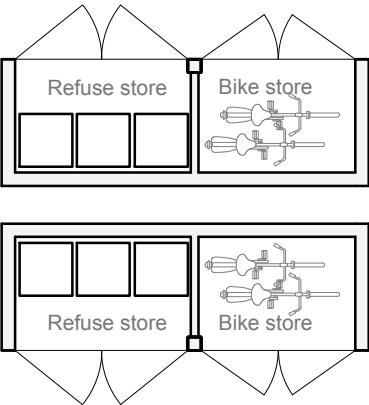

GROUND FLOOR PLAN

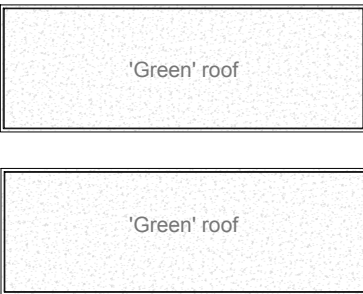

TOP PLAN

1- UNIT 3 CARPORT

STARC Architects
LONDON
starc-architects.com
info@starc-architects.com

PLANNING



REV.	NOTES:	DATE
..	..	..

2 - UNIT 3 & 4 & REFUSE/BIKE STORE

TITLE: CARPORT, REFUSE & BIKE STORE DWG NO: 100_05 REV: B
PROJECT: TROUT LANE PROJ REF: 101
SCALE: 1:100 @ A1 DATE: March 2026