



Appendix C

Drawings presented at the Public Consultation dated 26 January 2026.

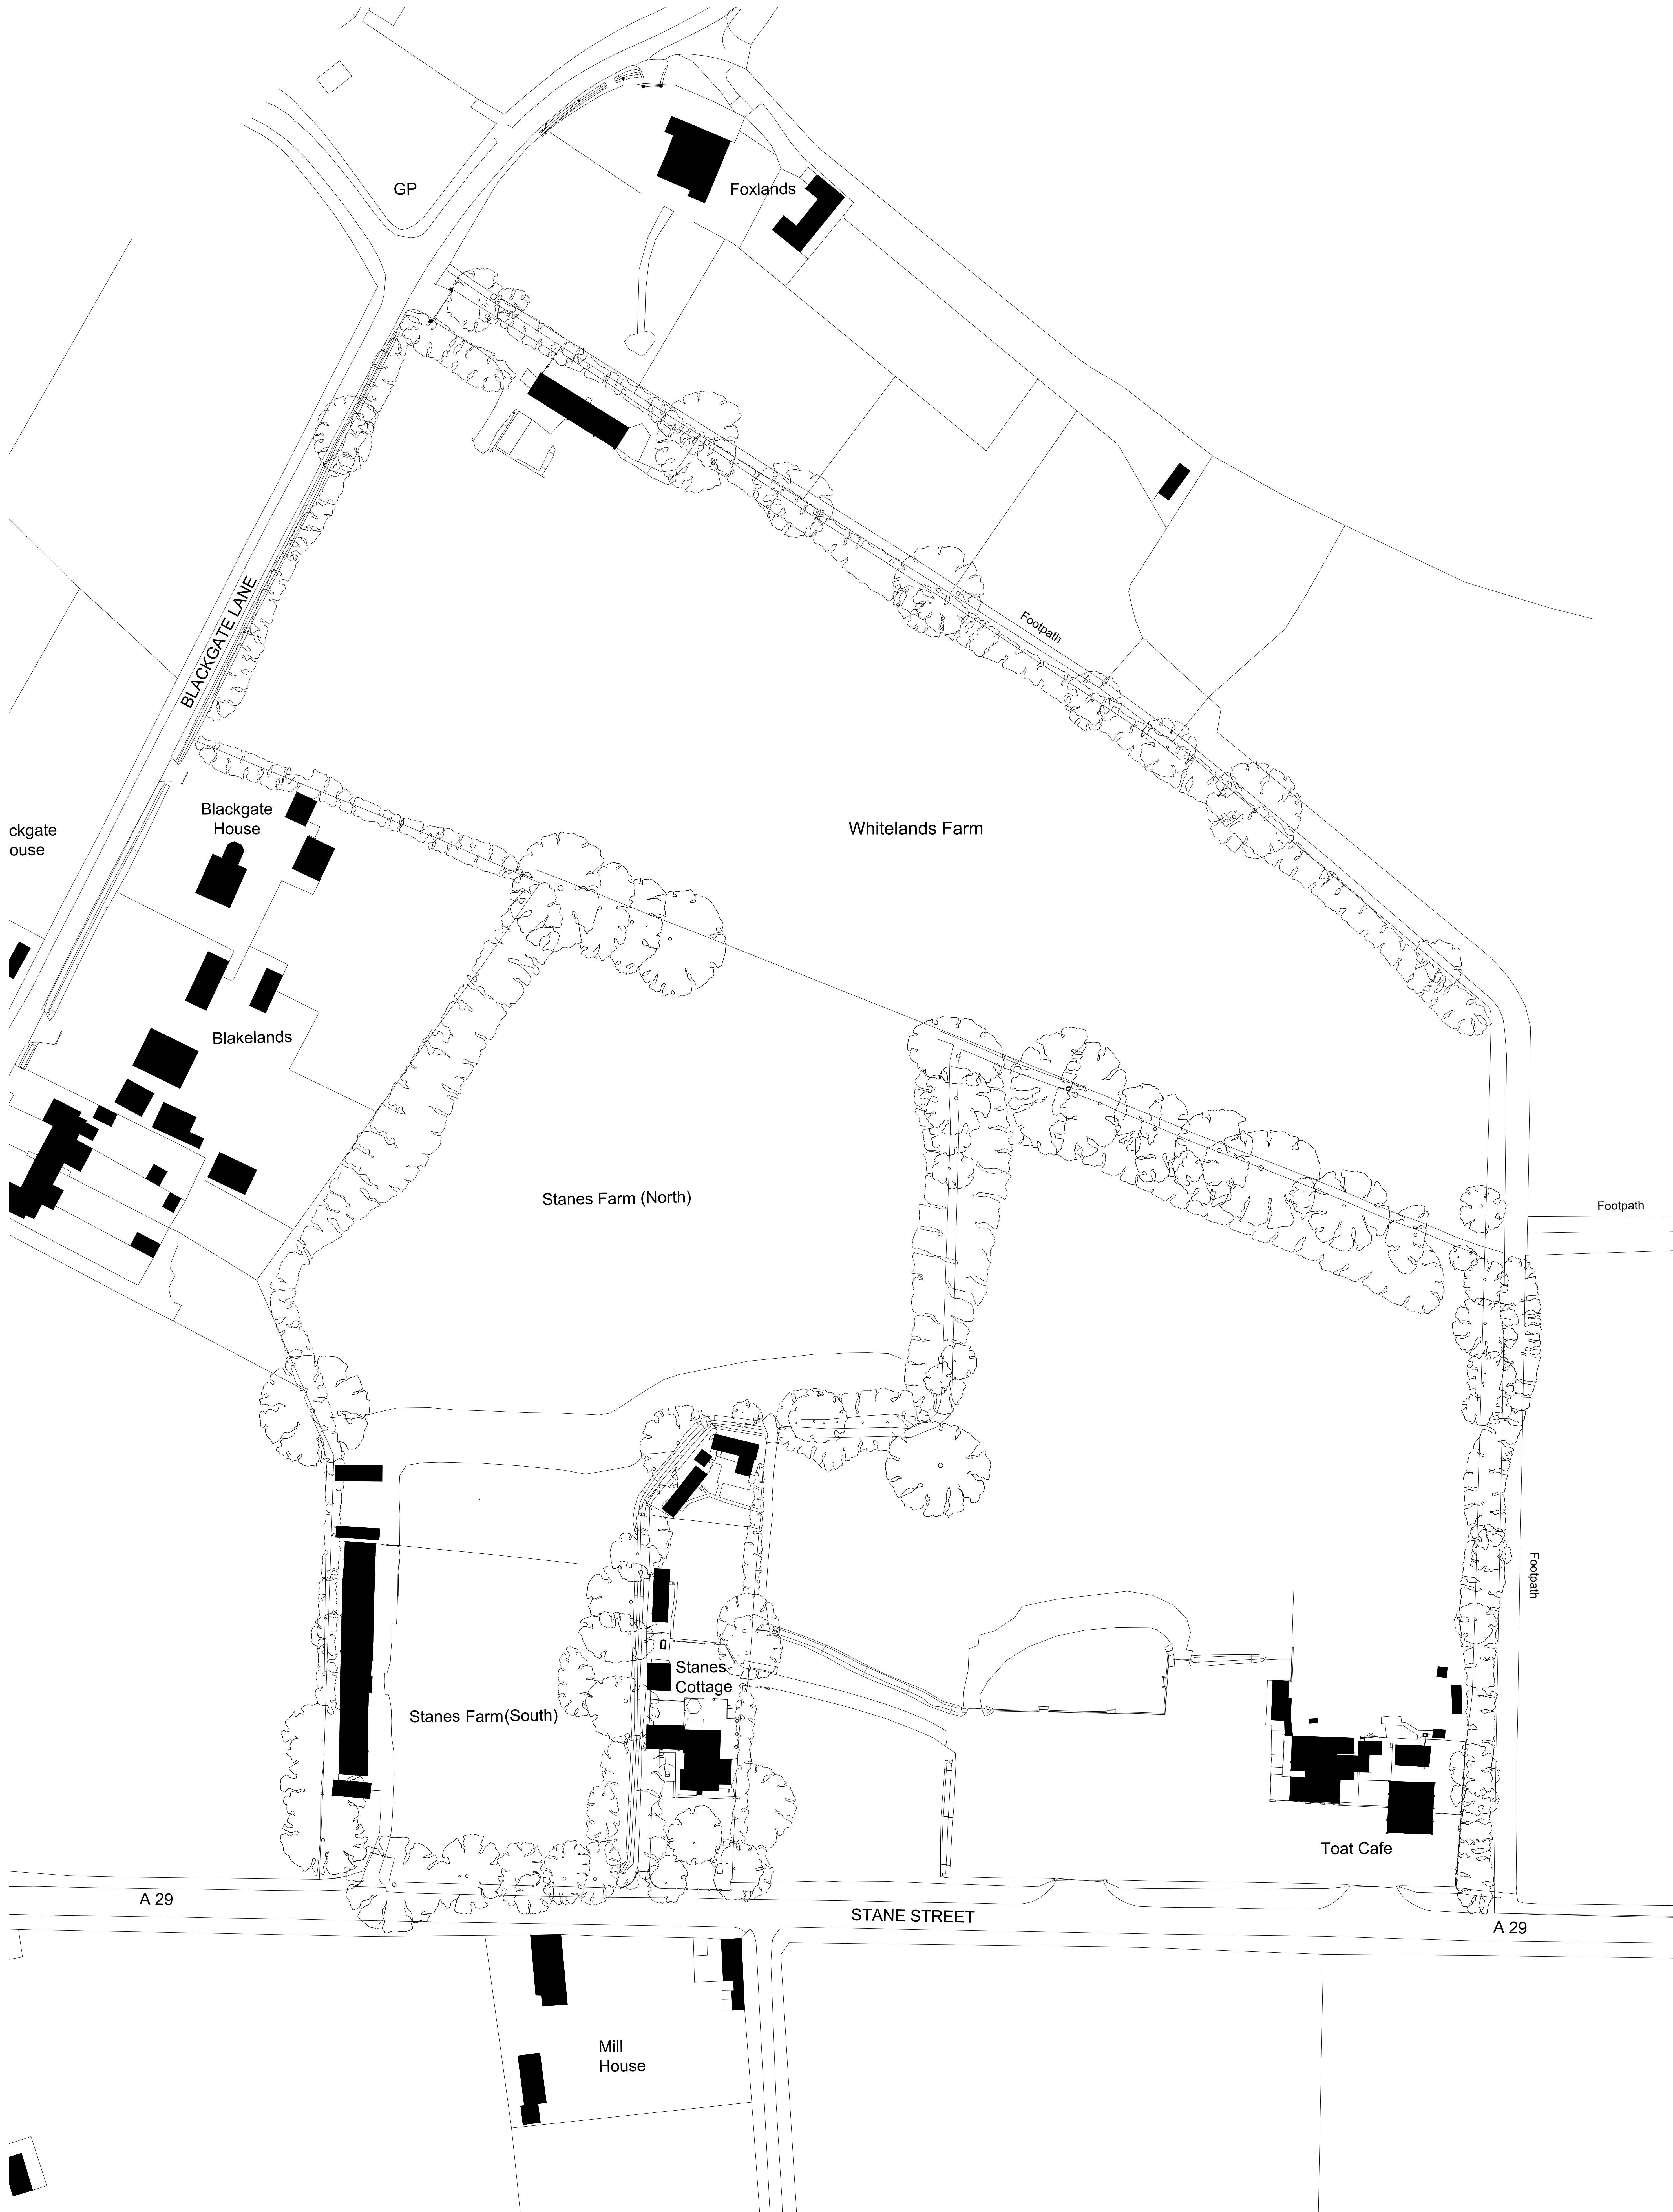

Existing Site Plan
Scale 1:500

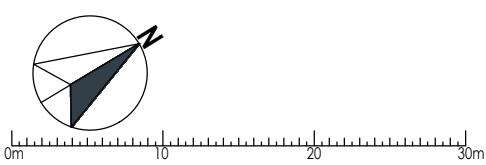

MCA

MICHAEL CONOLEY ARCHITECTS ASSOCIATES

PROJECT:
Toat Cafe, Stanes Cottage and Stanes Farm
Stane Street, Pulborough, West Sussex RH20 1DN

DATE:
01.26

SCALE:
1:500

DRAWING TITLE:
Existing Site Plan

DRAWING NUMBER:
1726/PC-01

1726

01.26

1726

1726

01.26

1726

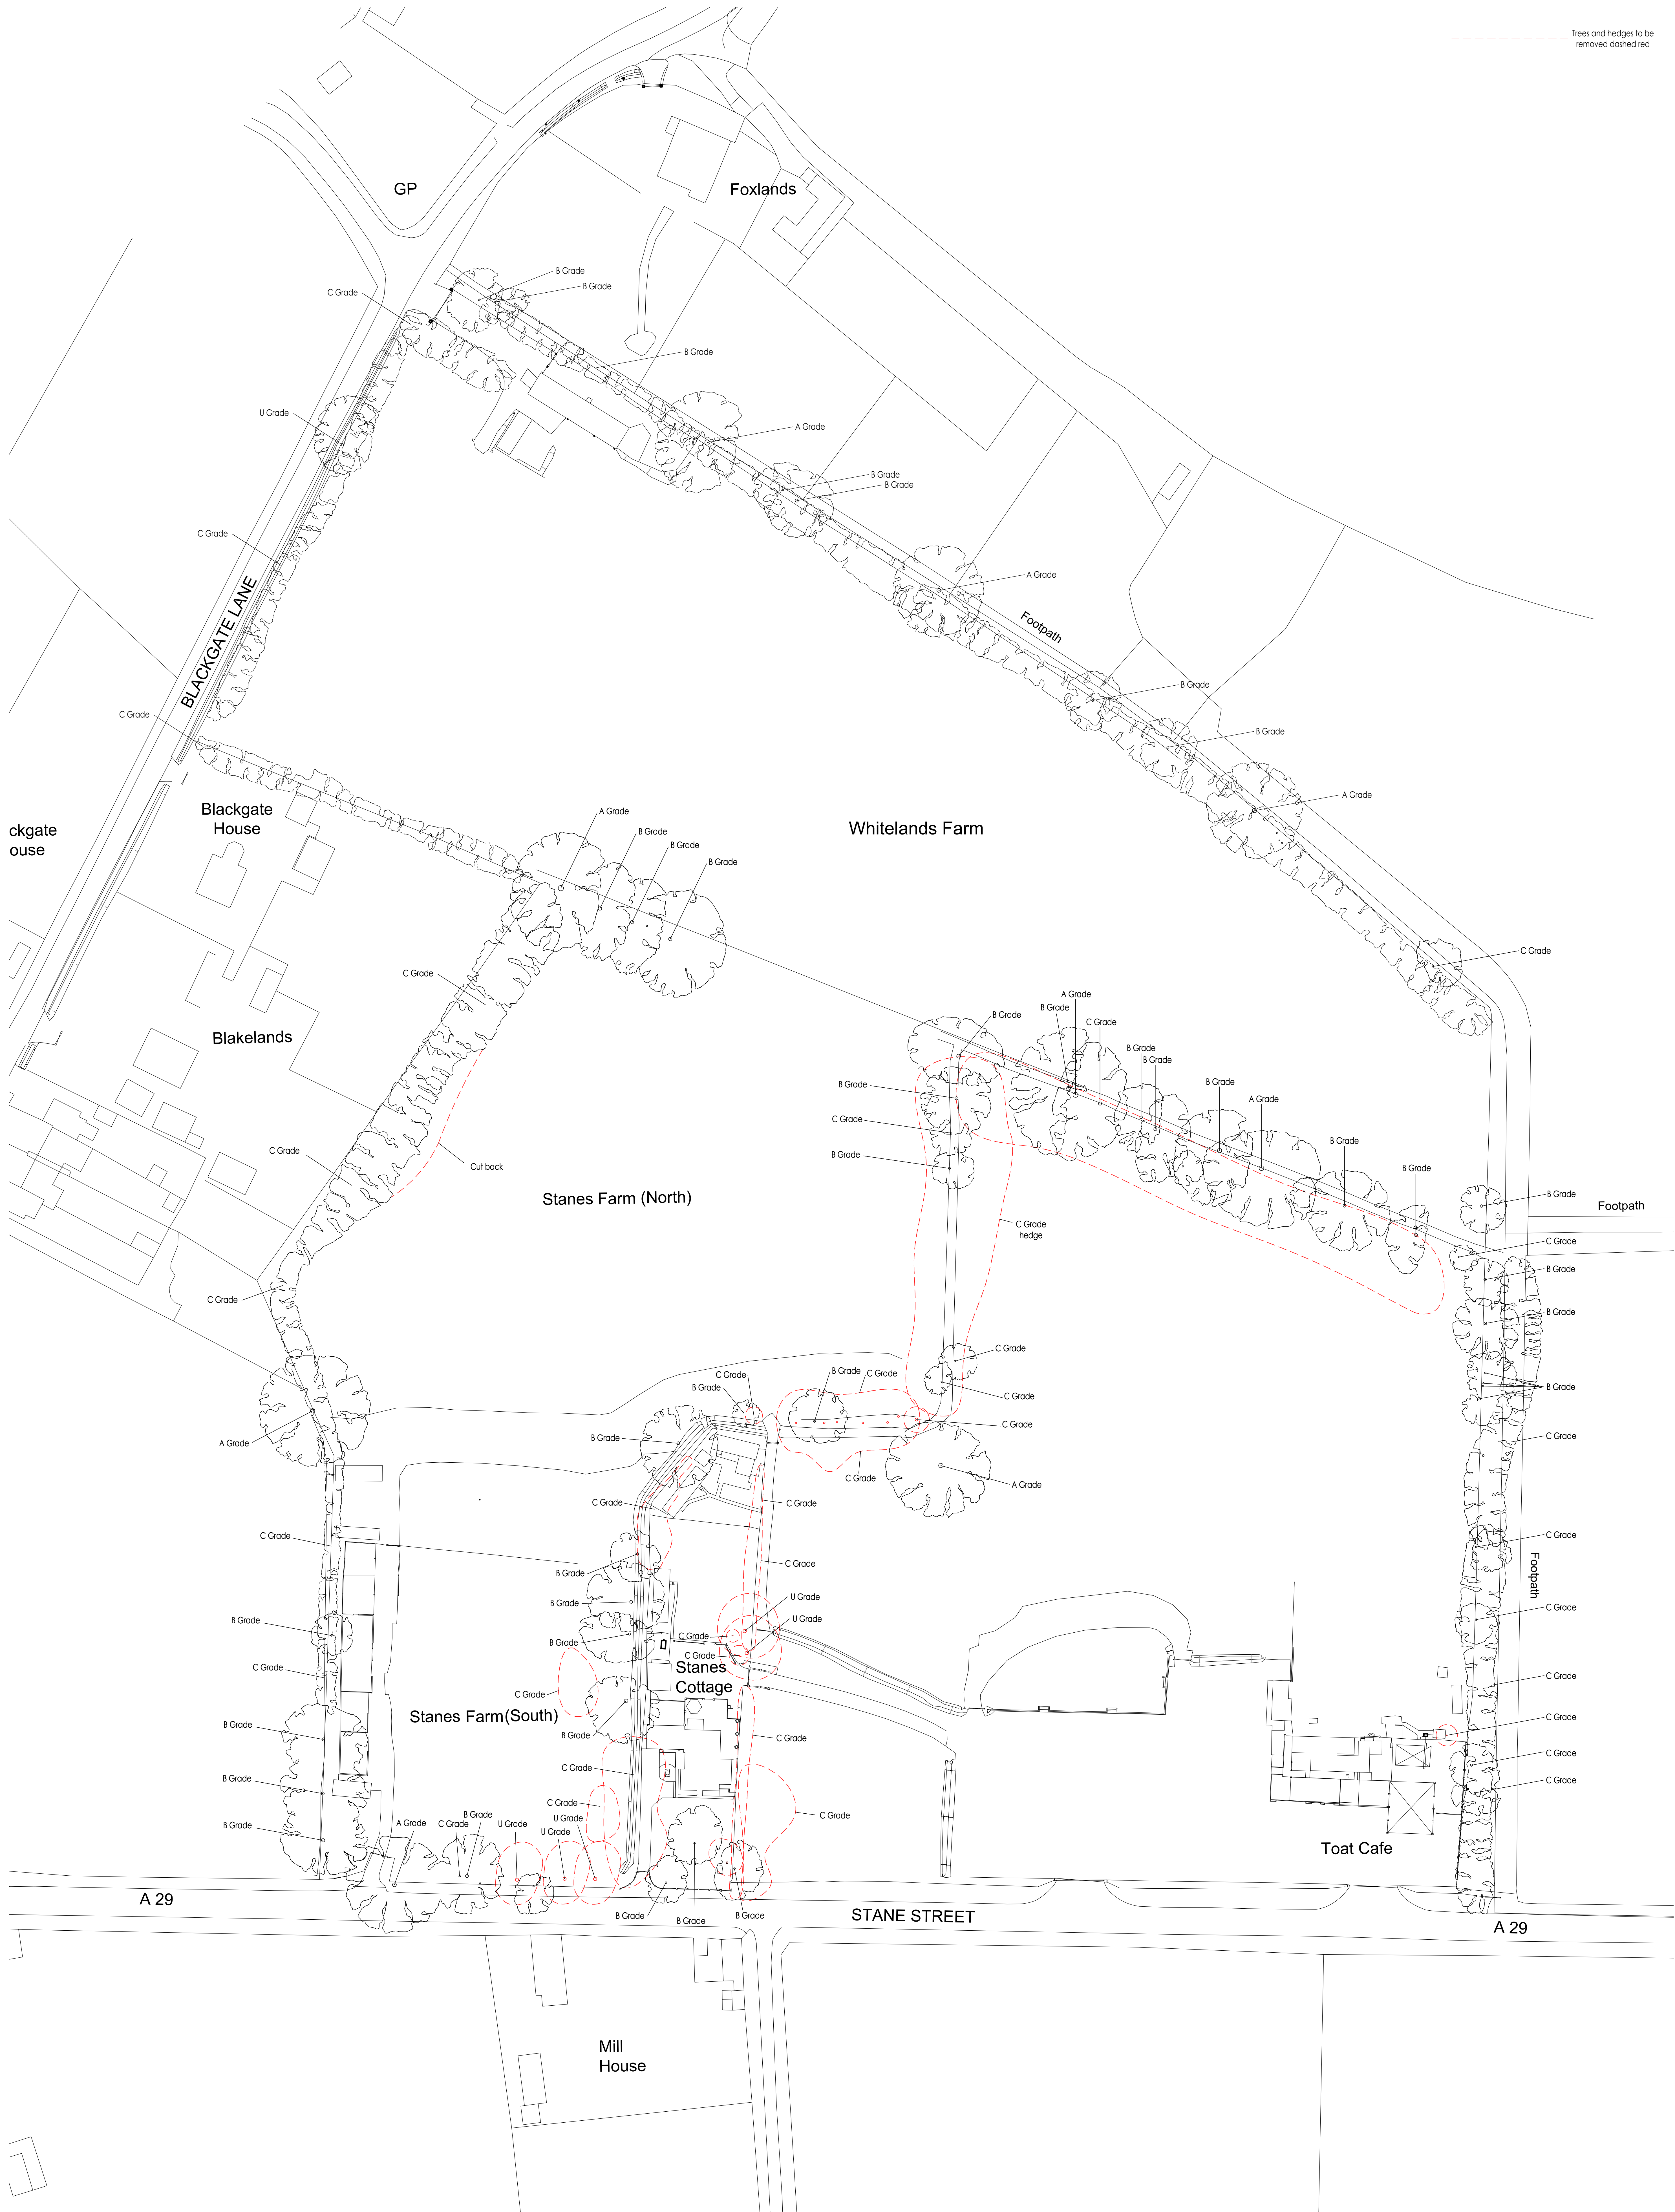

Tree Constraints Plan
Scale 1:500

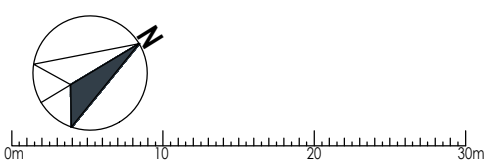

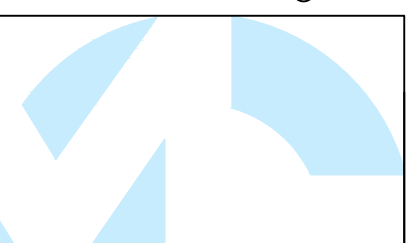MCA MICHAEL CONOLEY ASSOCIATES			
PROJECT: Toat Cafe, Stanes Cottage and Stanes Farm, Stane Street, Pulborough, West Sussex RH20 1DN		DATE: 01.26	SCALE: 1:500
DRAWING NO: 1726		DATE: 17.26	SCALE: A0
DRAWING TITLE: Tree Constraints Plan		DRAWING NO: 1726/PC-02	



- 01 Green Corridor
- 02 Cycle/Footpath
- 03 Locally Equipped Area for Play (LEAP)
- 04 SUDS Feature/Pond
- 05 Mountain Bike Technical Skills Area
- 06 Natural Greenspace
- 07 Swale for Water Management
- 08 Existing Ditch for Water Management
- 09 Meadow with Mown Paths
- 10 Native Hedgerow
- 11 Vehicle/Bike Parking Area
- 12 Pharmacy and Shop/Cafe
- 13 Roundabout and Site Access

Housing Mix		
Houses	Flats	TOTAL
1 Bed x 7	1 Bed x 12	19 units
2 Bed x 18	2 Bed x 27	45 units
3 Bed x 23		23 units
4 Bed x 6		6 units
54 units	39 units	93 units
35% Affordable Housing Evenly Distributed Across Site		

Proposed Site Plan
Scale 1:500

MCA

MICHAEL CONOLEY ARCHITECTS ASSOCIATES

PROJECT: Toat Cafe, Stanes Cottage and Stanes Farm
Stane Street, Pulborough, West Sussex RH20 1DN

DATE: 01.26
JOB NUMBER: 1726

DRAWING TITLE: Proposed Site Plan

SCALE: 1:500
FRAME SIZE: A0

1726/PC-03

Abbey House 100000 Court South Street Pulborough GU10 1DQ

www.michaelconoley.co.uk

01253 781822