


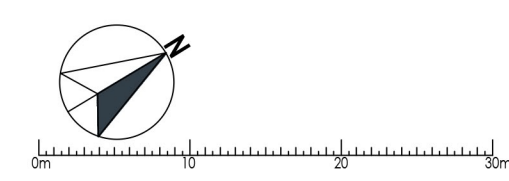

Footpath

Footpath

Proposed Site Plan
Overlaid with Green Corridors
Scale 1:500



MCA

ARCHITECTS

MICHAEL
CONOLEY
ASSOCIATES

PROJECT:
Toat Cafe, Stanes Cottage and Stanes Farm
Stane Street, Pulborough, West Sussex RH20 1DN

DATE:
01.26

JOB NUMBER:
1726

DRAWING TITLE:
Proposed Site Plan Overlaid with Green
Corridors

SCALE:
1:500

PAPER SIZE:
A1

DRAWING NUMBER:
1726/PC-04

© copyright

Abbey House Hickleys Court South Street Farnham GU9 7QG


www.mcaarchitects.co.uk

01252 781822


A 29



Proposed South East Elevation
Pharmacy and Shop/Cafe and Apartment Building
Scale 1:100

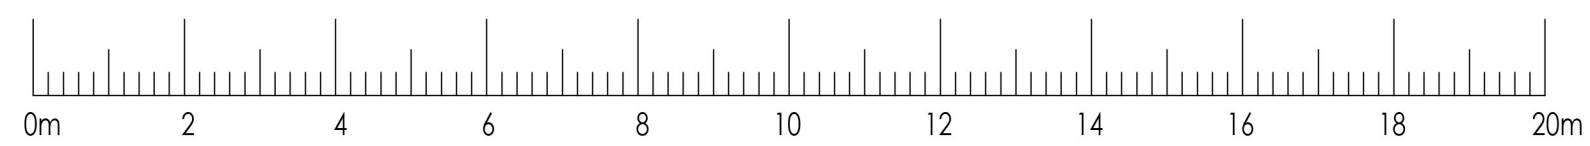


© copyright

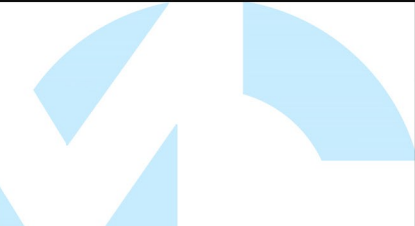M C A MICHAEL ARCHITECTS CONOLEY ASSOCIATES			
PROJECT: Toat Cafe, Stanes Cottage and Stanes Farm Stane Street, Pulborough, West Sussex RH20 1DN		DATE: 01.26	SCALE: 1:100
DRAWING TITLE: Proposed South East Elevation - Pharmacy and Shop/Cafe and Apartment Building		JOB NUMBER: 1726	PAPER SIZE: A1
		DRAWING NUMBER: 1726/PC-05	


Abbey House Hickley Court South Street Farnham GU9 7QG
www.mcaarchitects.co.uk
01252 761822



Proposed South East Elevation
Pharmacy and Shop/Cafe and Apartment Building
Scale 1:100

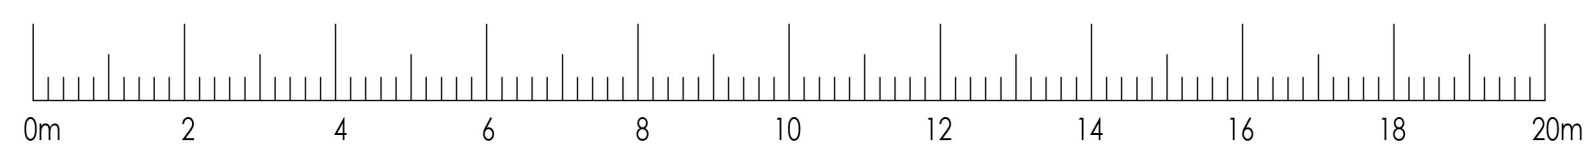

M C A | MICHAEL
ARCHITECTS | CONOLEY
ASSOCIATES

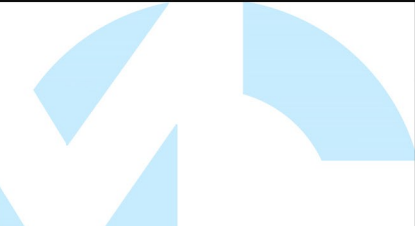

PROJECT: Toat Cafe, Stanes Cottage and Stanes Farm Stane Street, Pulborough, West Sussex RH20 1DN	DATE: 01.26	SCALE: 1:100
	JOB NUMBER: 1726	PAPER SIZE: A1
DRAWING TITLE: Proposed South East Elevation - Pharmacy and Shop/Cafe and Apartment Building		DRAWING NUMBER: 1726/PC-05

 Abbey House Hickley Court South Street Farnham GU9 7GQ

 www.mcaarchitects.co.uk

 01252 761822