



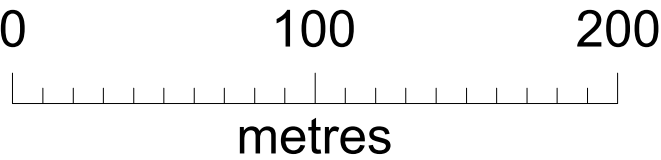

Site Location Plan
Scale 1:2500

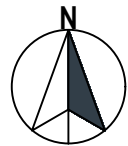


MCA ARCHITECTS		
PROJECT: Development at Toat Cafe, Stanes Cottage and Stanes Farm, Stane Street, Pulborough, West Sussex RH20 1DN	DATE: 03.24	SCALE: 1:2500
	JOB NUMBER: 1726	PAPER SIZE: A3
DRAWING TITLE: Site Location Plan	DRAWING NUMBER: 1726/S-03B	



UNIT	Flat	House	No. of Bedrooms
1	X		1
2	X		1
3	X		1
4	X		1
5	X		1
6	X		1
7	X		2
8	X		2
9	X		2
10	X		2
11	X		2
12	X		2
13	X		2
14	X		2
15	X		1
16	X		1
17	X		1
18	X		1
19	X		1
20	X		1
21	X		1
22	X		1
23	X		1
24	X		1
25	X		2
26	X		2
27	X		2
28	X		2
29		X	4
30		X	4
31		X	4
32		X	3
33		X	3
34		X	3
35		X	3
36		X	3
37		X	2
38		X	2
39		X	2
40		X	2
41		X	2
42		X	2
43		X	2
44		X	2
45		X	2
46		X	2
47		X	1
48		X	1
49		X	1
50		X	1
51		X	2
52		X	1
53		X	2
54		X	3
55		X	3
56		X	3
57		X	2
58		X	2
59		X	3
60		X	3
61		X	3
62		X	3
63		X	3
64		X	3
65		X	3
66		X	3
67		X	3
68		X	2
69		X	2
70		X	2
71		X	3
72		X	3
73		X	3
74		X	2
75		X	2
76		X	2
77		X	3
78		X	3
79		X	3
80		X	3
81		X	3
82		X	3
83		X	3
84		X	3
85		X	4
86		X	4
87		X	3
88		X	4
89		X	4
90		X	4
91		X	4
92		X	3
93		X	3

Proposed Site Plan
Option 1
Scale 1:500

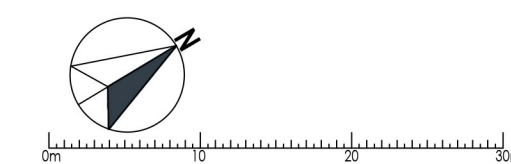

MCA

MICHAEL CONOLEY ARCHITECTS ASSOCIATES

PROJECT:
Toat Cafe, Stanes Cottage and Stanes Farm
Stane Street, Pulborough, West Sussex RH20 1DN

DATE:
05.25

SCALE:
1:500

JOB NUMBER:
1726

PAPER SIZE:
A1

DRAWING TITLE:
Proposed Site Plan
Option 1

DRAWING NUMBER:
1726/SP-01

Abbey House Holey Court South Street Farnham GU9 7QG

www.mcaarchitects.co.uk

01252 781822

Aerial Study: Pattern of Development along A29 (Source Google Maps)

