



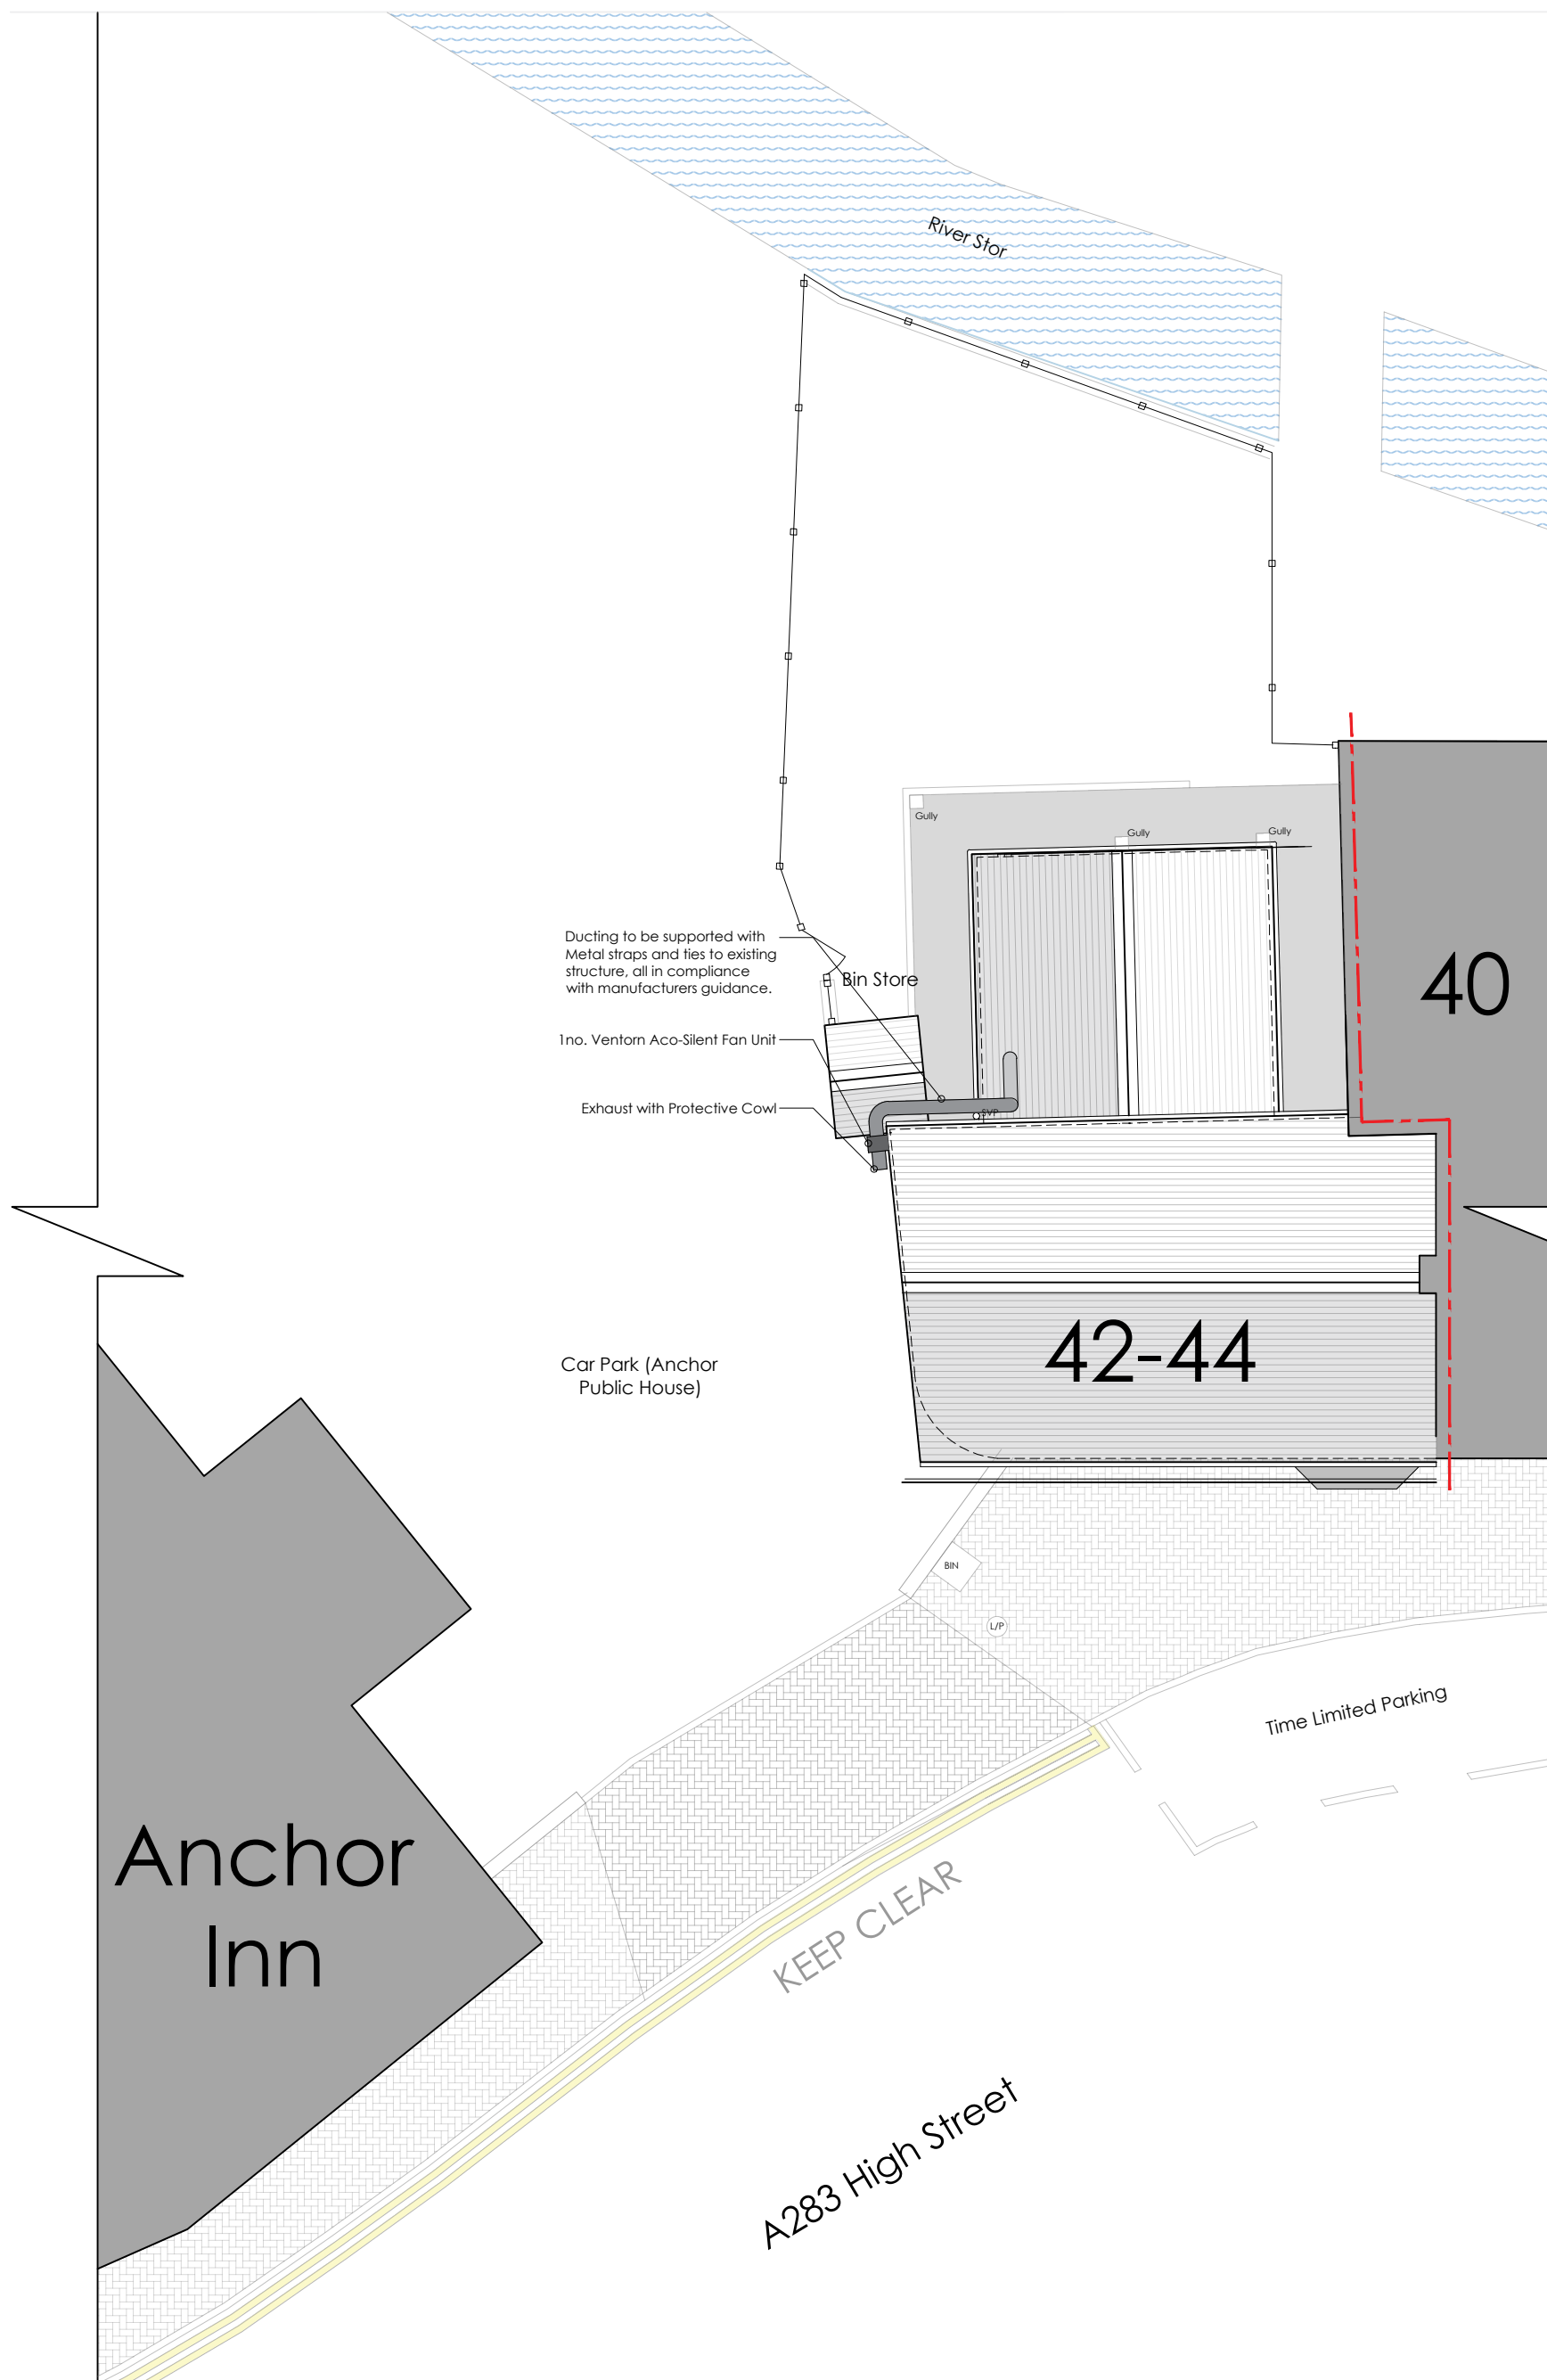


Roof Plan as Proposed 1:100




West Elevation (side) as Proposed (no change) 1:100

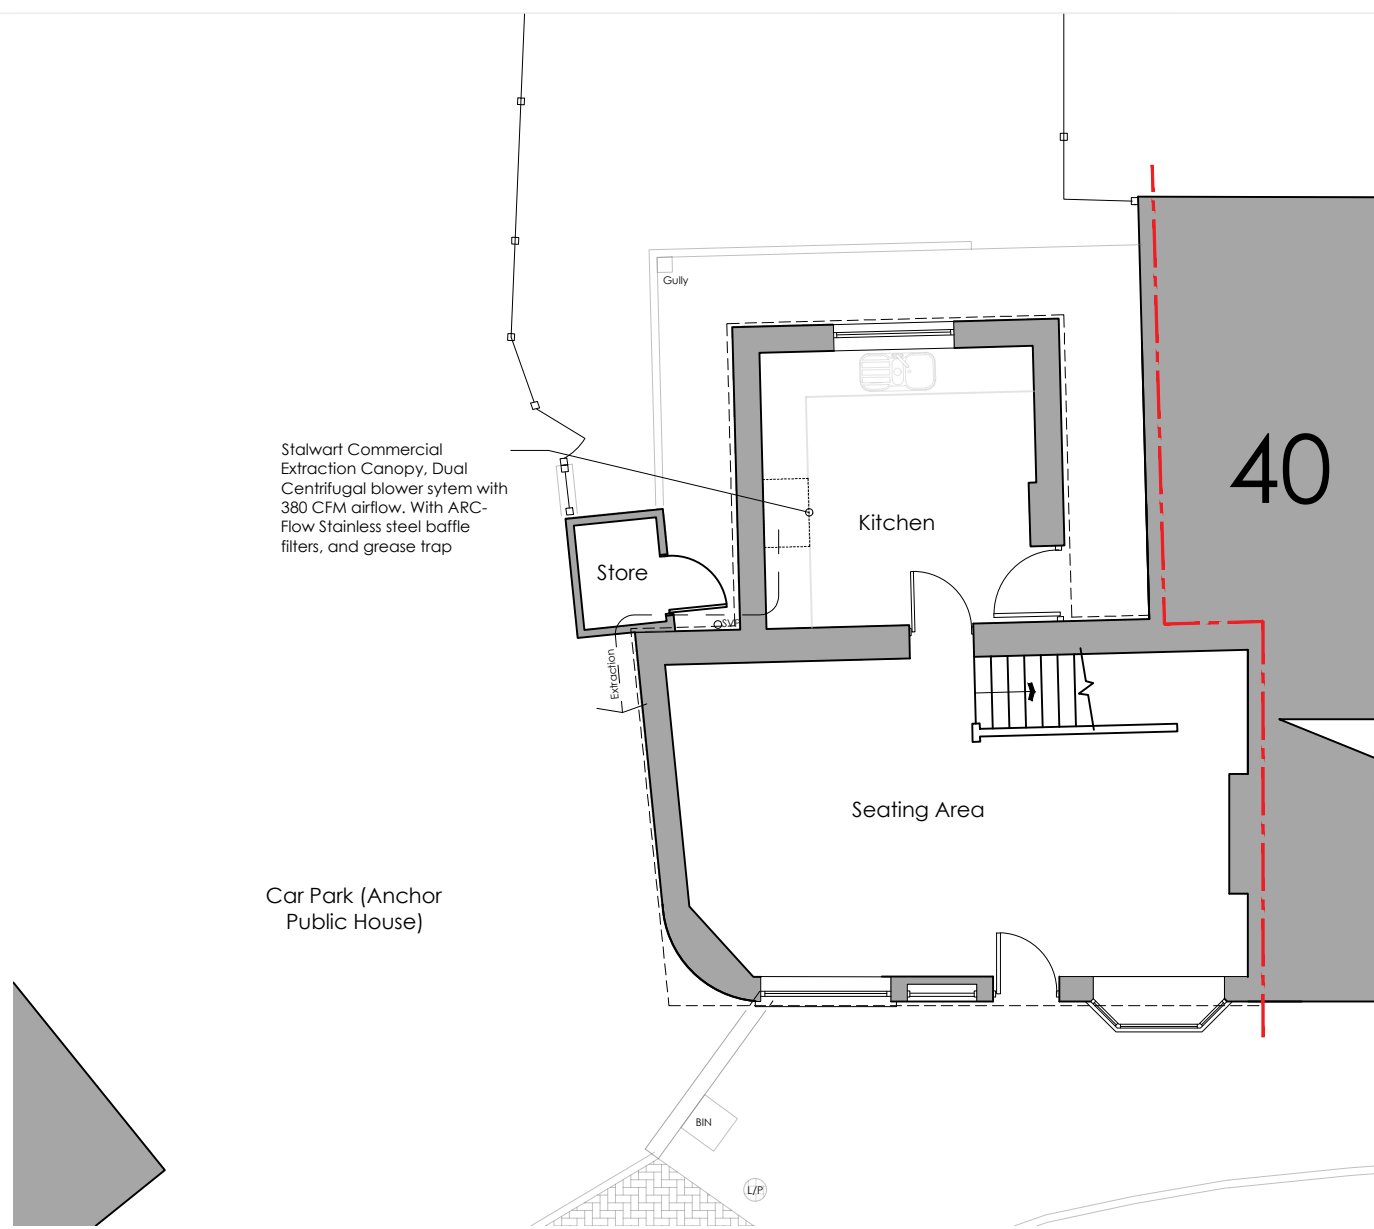


Ground Floor Plan as Proposed 1:100

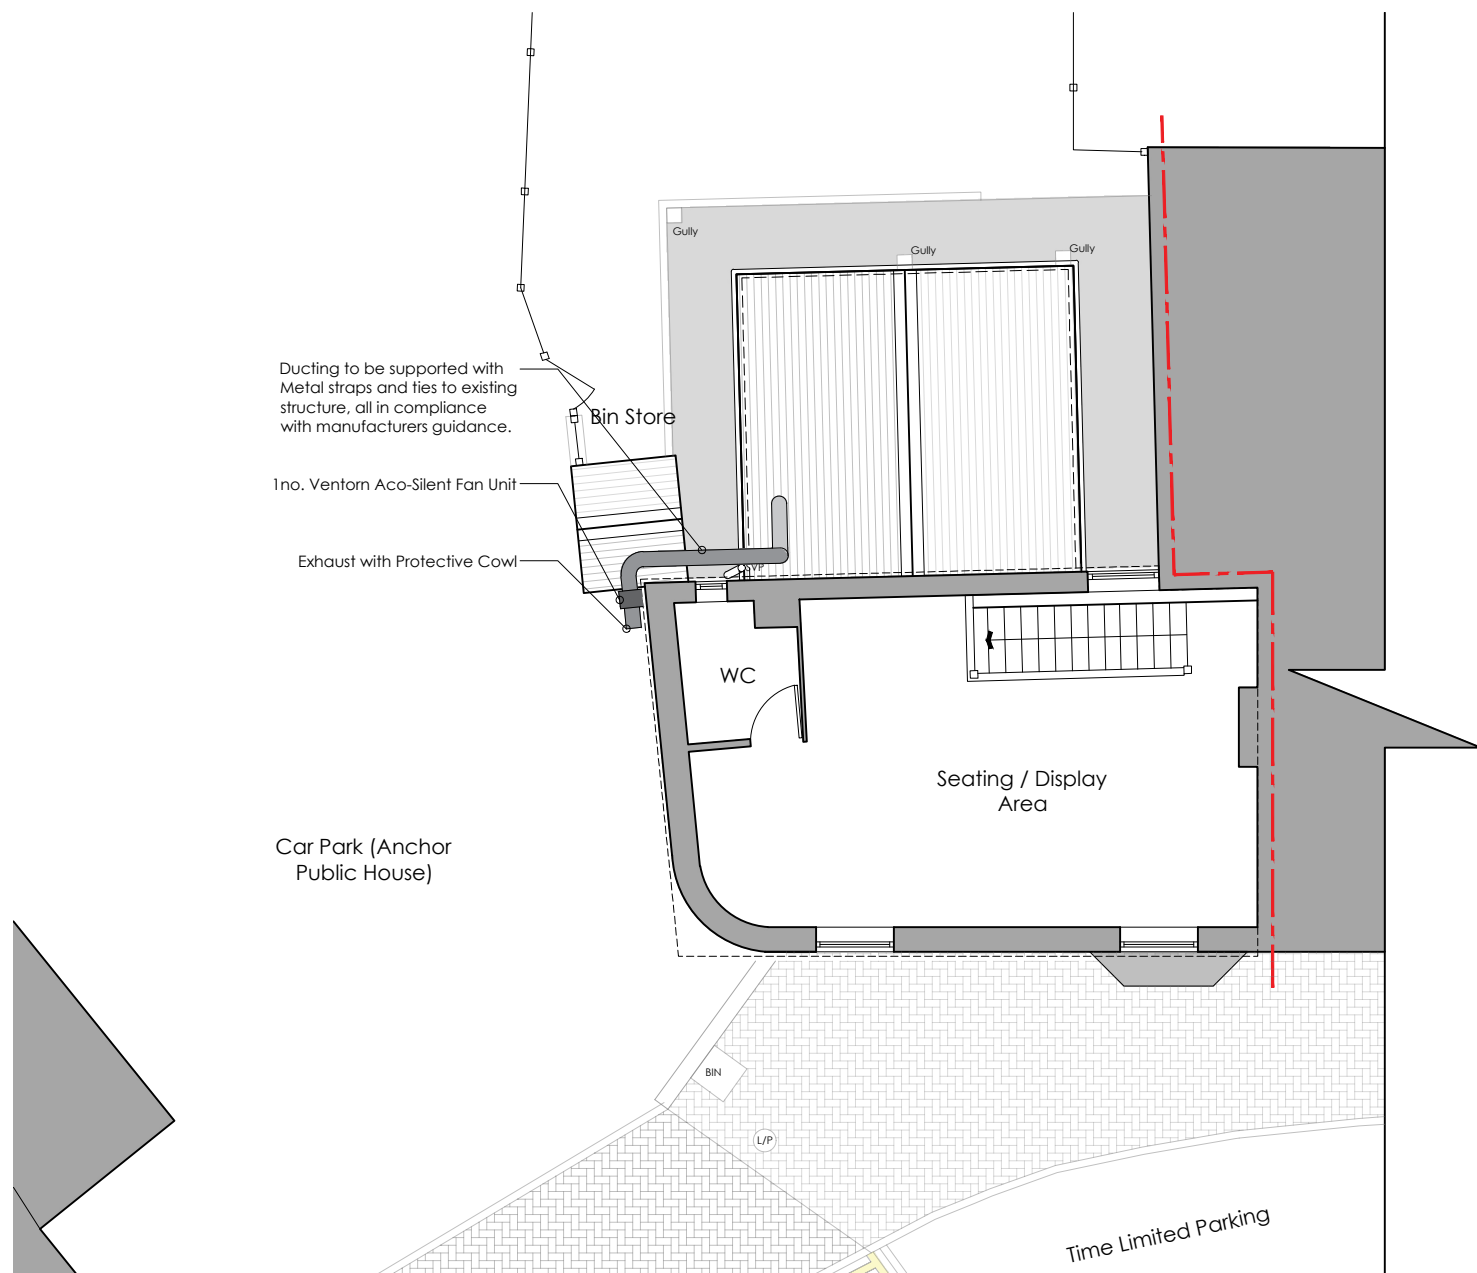


First Floor Plan as Proposed 1:100

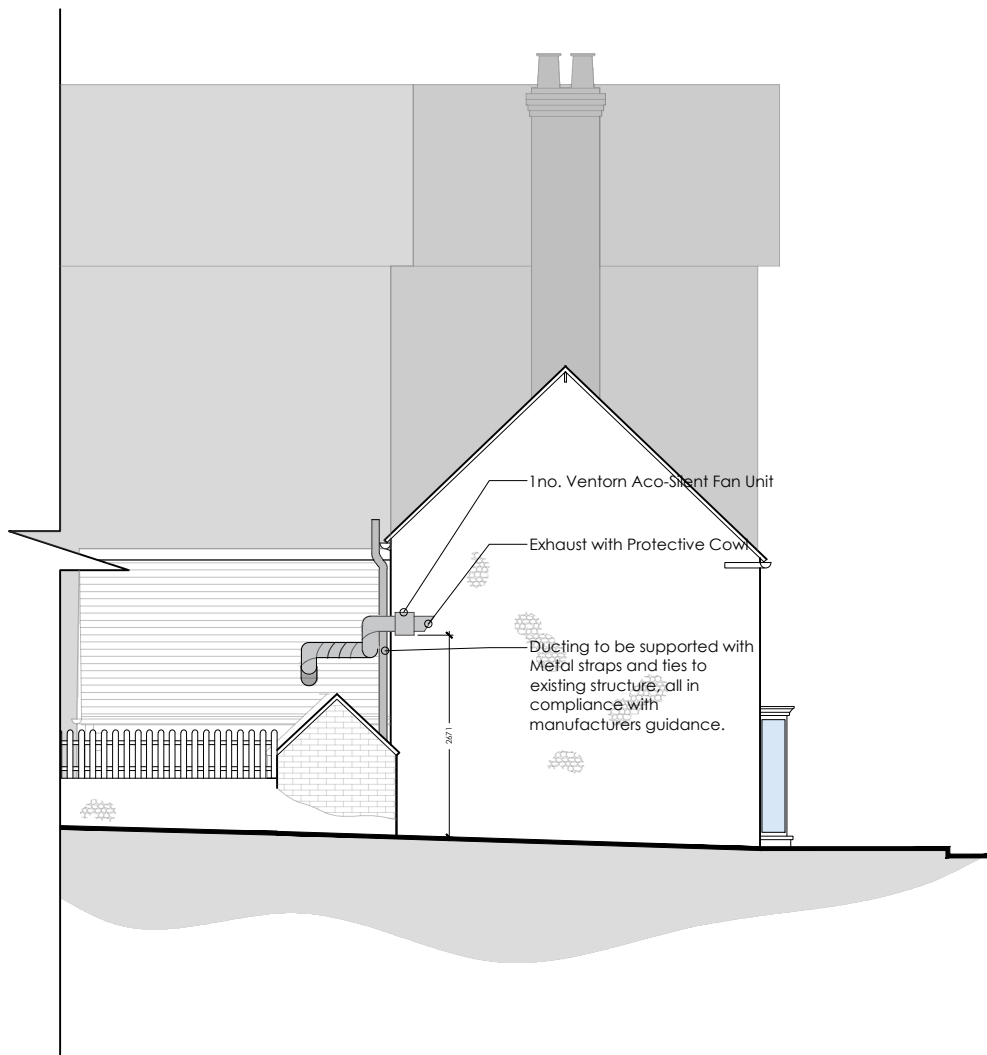

East Elevation (side) as Proposed 1:100

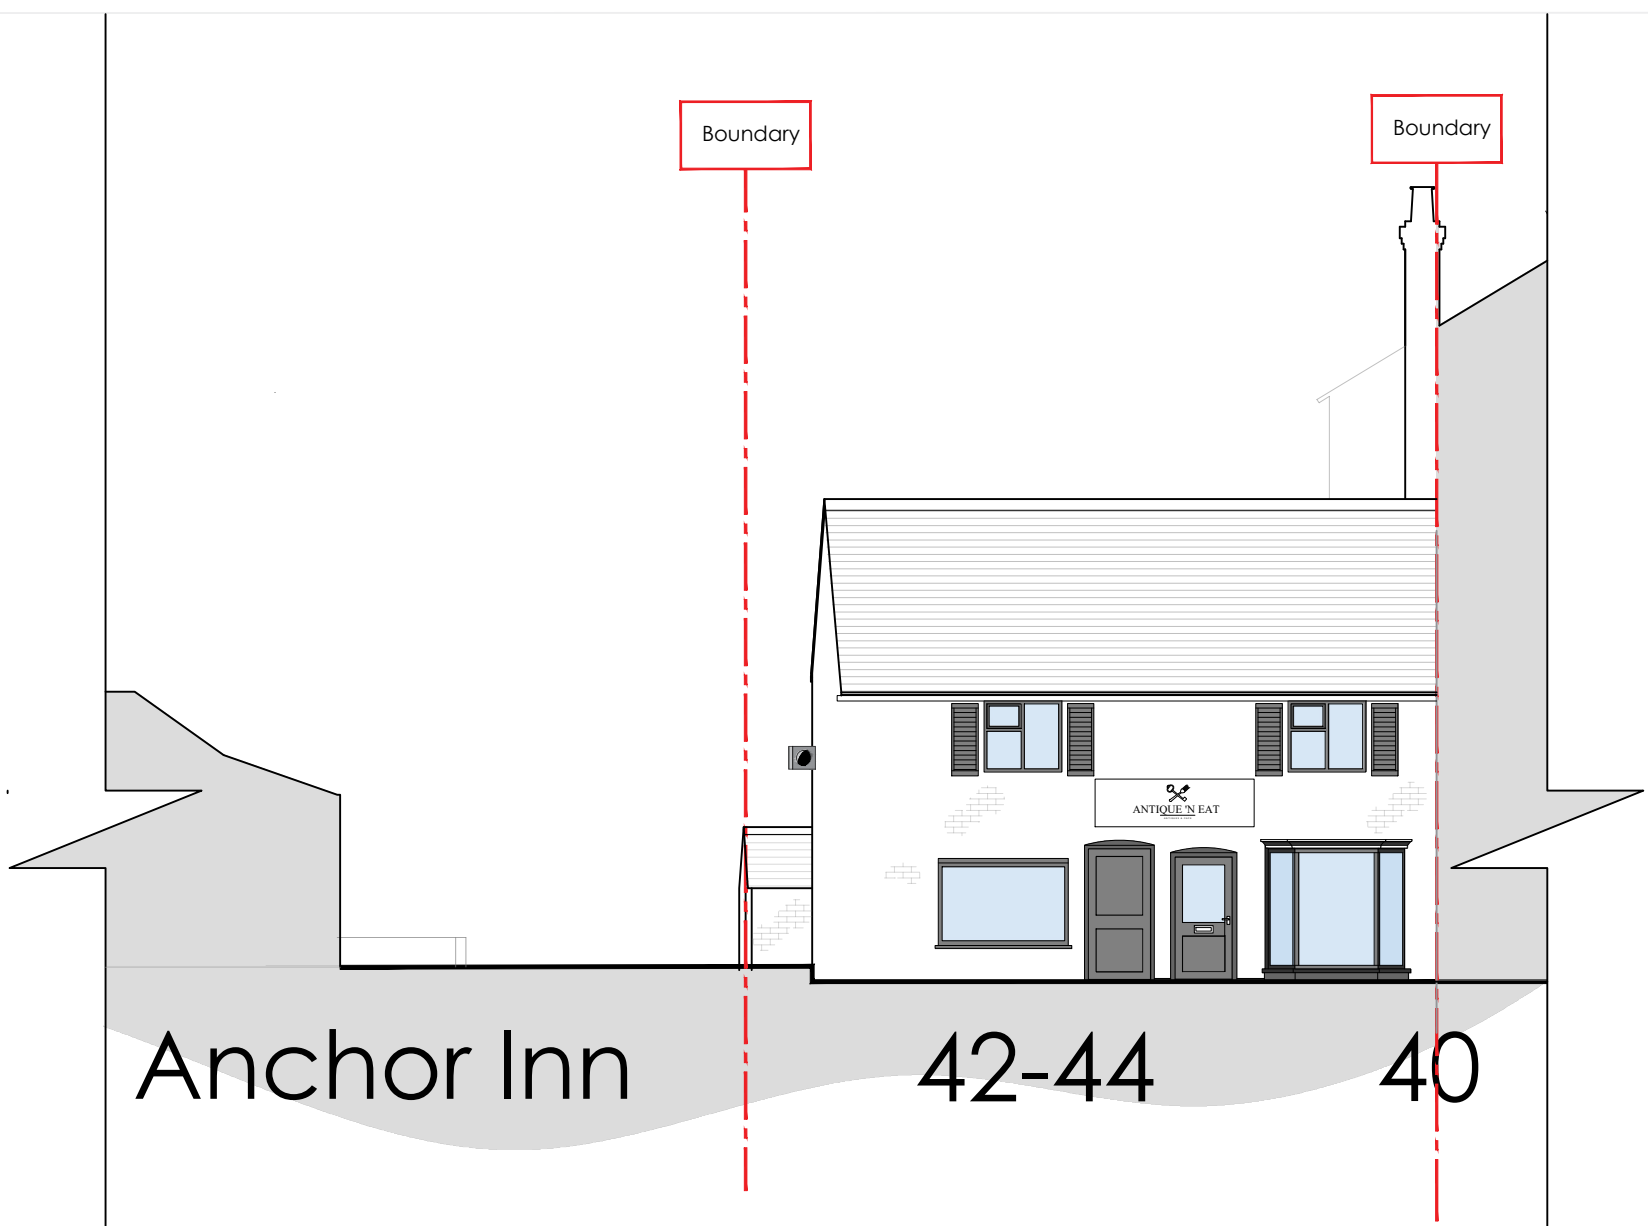

North Elevation (front) as Proposed 1:100

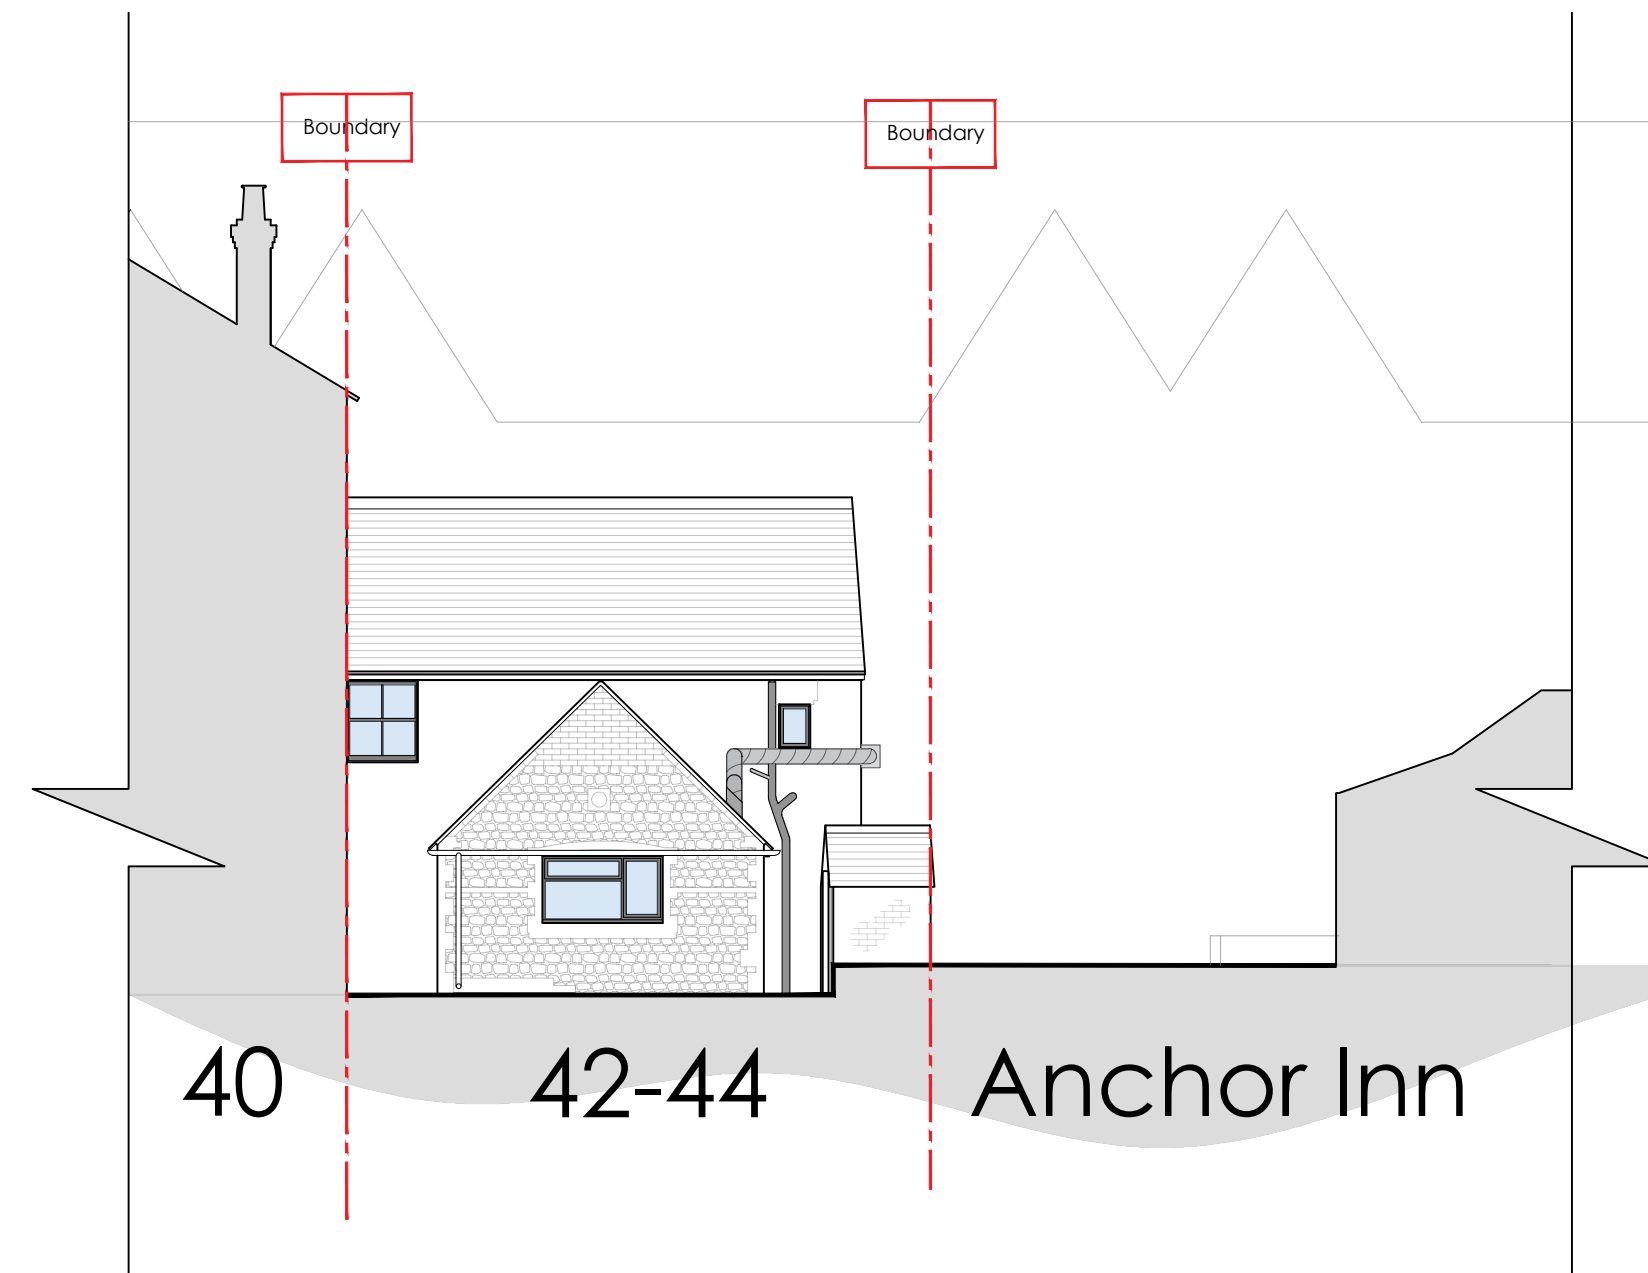


South Elevation (rear) as Proposed 1:100

0003

NOTES

- do not scale off this drawing except for planning purposes
- check all dimensions on site before any work is commenced
- all goods materials and workmanship must conform with current building regulations, British standards and codes of practice
- copyright of this drawing is retained by the Architektón Architects LTD and it must not be reproduced without written
- Party Wall etc. Act 1996
- If you are building on or near a neighbouring building or structure, your works may be subject to the Party Wall Act. It is the Client's responsibility to ensure all requirements under the Act are adhered to. You must ensure that you serve the relevant notice(s) on your adjoining neighbour(s). If you have any queries about this, then you should contact a Party Wall Surveyor to assist you.

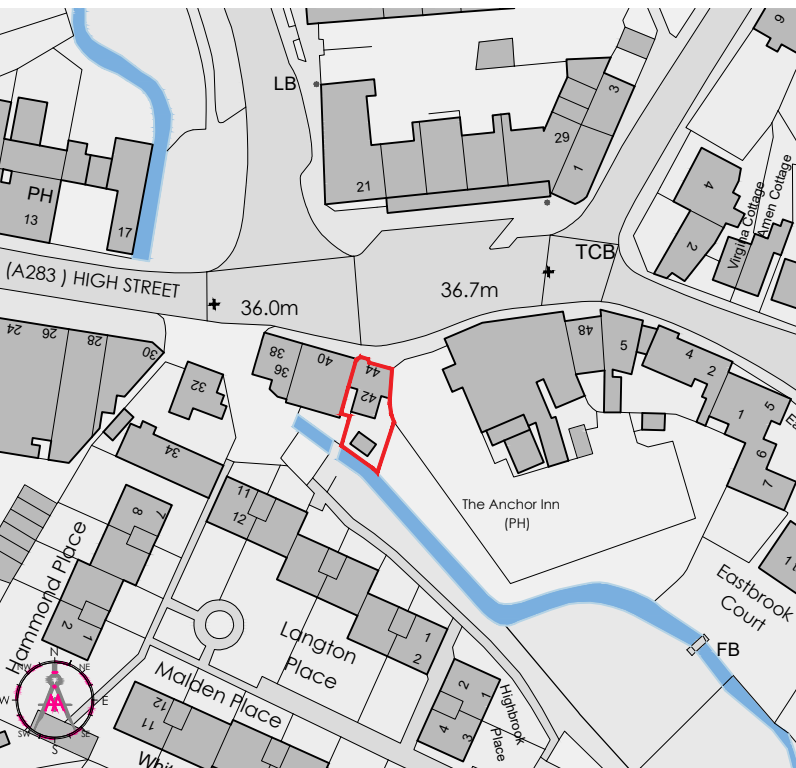

Site Plan 1:500



REV	DATE	BY	AMENDMENT

ARCHitektón Architects Limited
Castlog, Hampers Lane Storrington West Sussex
RH20 3HZ
email: info@architektón-architects.co.uk
www.architektón-architects.co.uk
Registered in England No. 16205861
RIBA Registration no. 20014360
RIBA Chartered Practice no. 20064111

CLIENT
Mr Kennett

JOB TITLE / ADDRESS
Antique and Eat
42 High Street
Storrington
West Sussex
RH20 4DU

DRAWING TITLE
Proposed Plans

DRAWING STATUS
Planning

DATE May 2026	SCALE @A1	DRAWN BY RF
		CHECKED BY AA

26014 AA V1 G DR A 0003 -

