


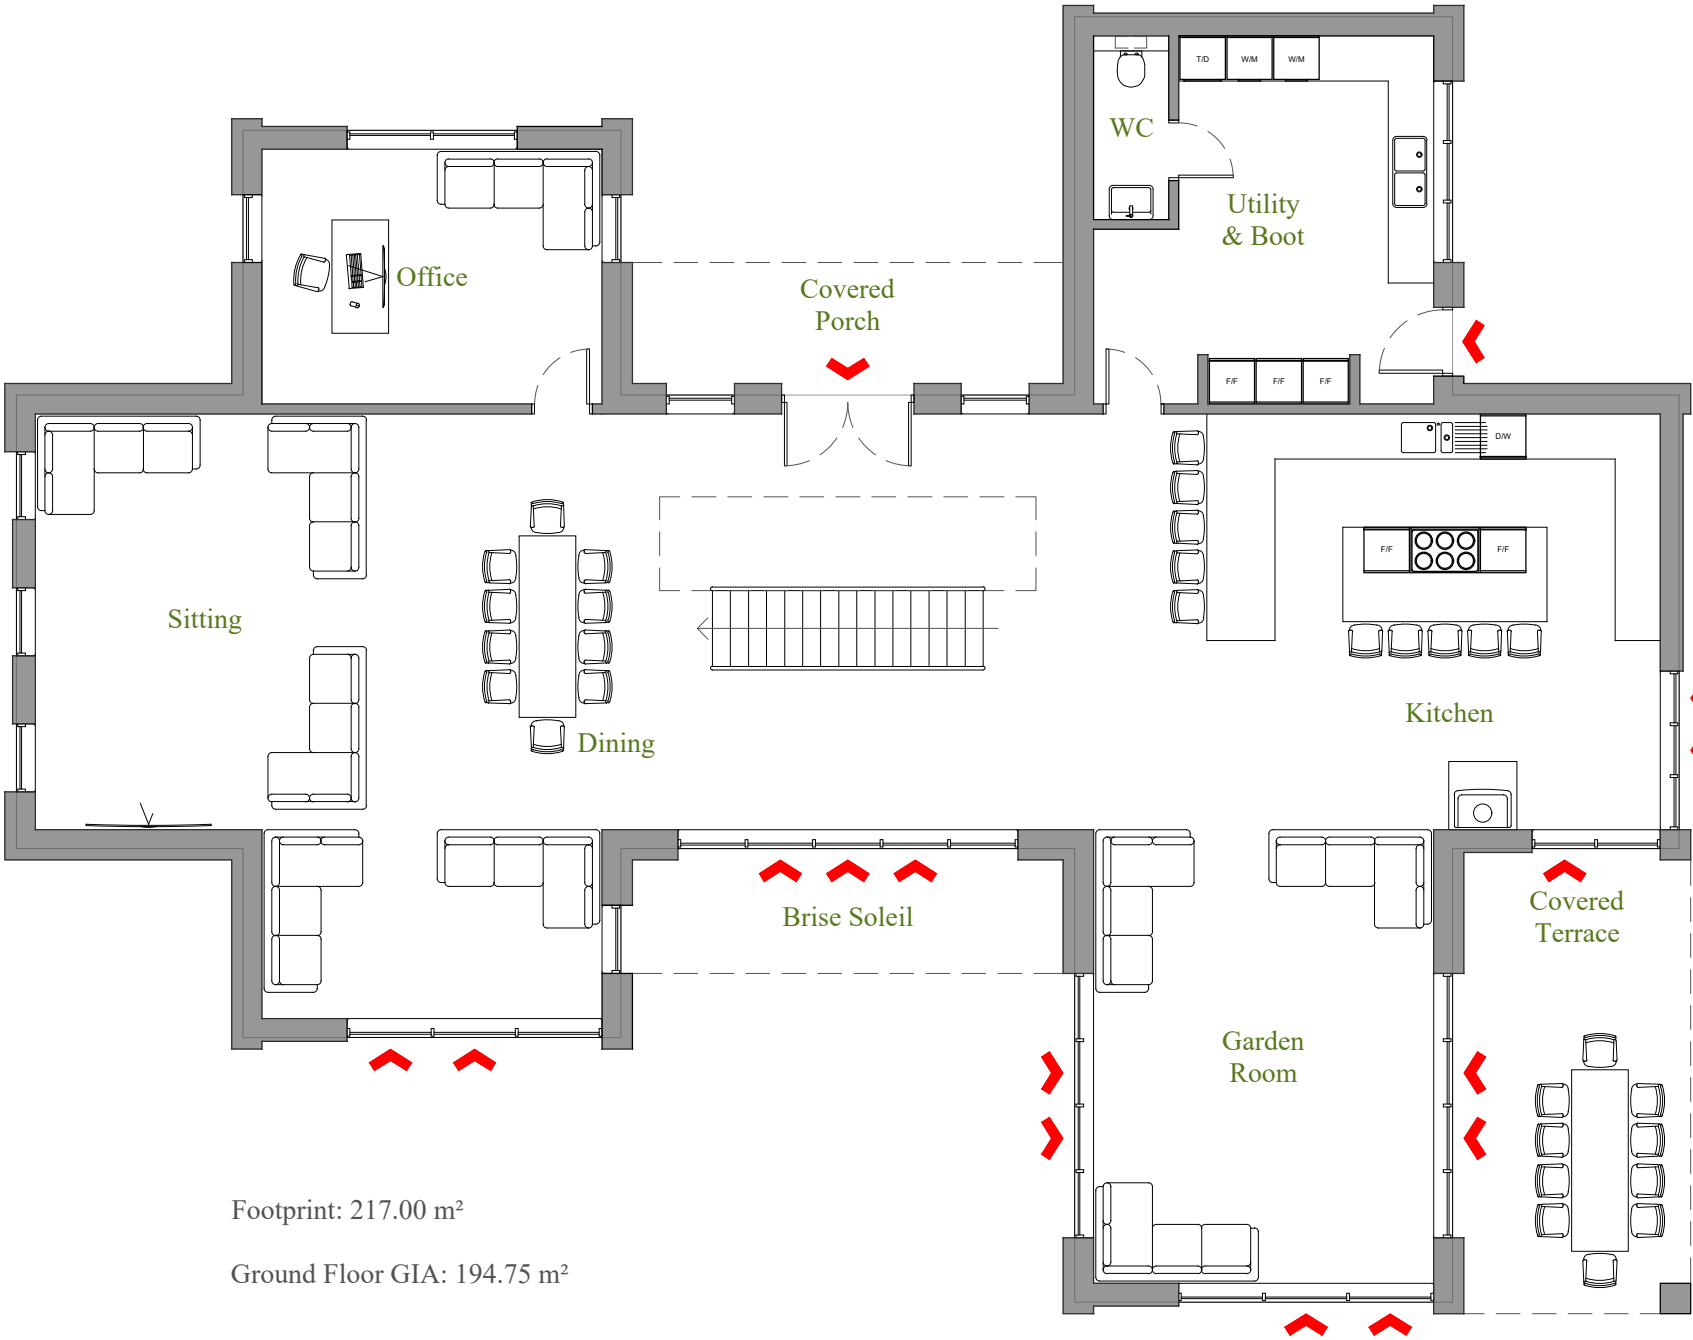

Footprint: 217.00 m²


Ground Floor GIA: 194.75 m²

Copyright:
This drawing is the copyright
Manorwood Construction Ltd.

Planning/Statutory Use:
This drawing may be used by the Local
Planning Authority for planning and
statutory purposes as permitted by law
and is issued for planning purposes
only.

Scale & Dimensions:
Drawn to the stated scale at the original
sheet size. If reproduced at any other
size, the scale may be incorrect.
Figured dimensions take precedence.
Not for construction, fabrication or
setting out. All dimensions and site
conditions to be checked on site before
works commence.

CDM 2015:
This drawing contains only
information appropriate to its planning
status. Manorwood accepts only duties
expressly agreed in writing. Where no
Principal Designer is appointed, client
duties apply in accordance with CDM
2015

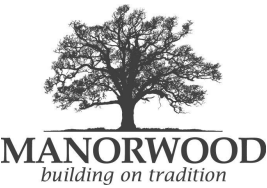

Suite 114
26 The Hornet
Chichester
West Sussex
PO19 7BB

tel: 01243 201 102
email: enquiries@manorwood.co.uk
web: www.manorwood.co.uk

Address

Little Orchard, Dagbrook Lane,
Henfield, BN5 9SH

Job No. 2301LI

Submission -----

Scale @ A3 1:100

Drawing No. 2301LI_200

Drawn By MD

Checked By BK

Drawn On 10.08.2026

Issued On 10.08.2026

Phase Proposed

Drawing Ground Floor Plan

Revision No.



Indicative: 14°

