

DO NOT SCALE
ALL QUERIES REGARDING DIMENSIONS/SETTING OUT TO BE
DIRECTED TO ARCHITECT

**THIS DRAWING IS TO BE READ IN CONJUNCTION WITH THE
ARCHITECT'S SPECIFICATION**

**THIS DRAWING REMAINS WITHIN THE COPYRIGHT OF THE
ARCHITECT**

**ALL DRAWINGS MUST BE READ IN CONJUNCTION WITH THE
STRUCTURAL ENGINEER'S DRAWING PACKAGE**

SUBJECT TO BCO COMMENTS

**PLEASE REFER TO THE STRUCTURAL ENGINEER'S DRAWINGS FOR
ALL STRUCTURAL
DESIGN AND SPECIFICATIONS**

PLANNING CONDITIONS:
CONTRACTOR TO NOTE ALL PLANNING CONDITIONS OF PLANNING
APPROVAL, ADVISE ARCHITECT OF ANY POSSIBLE CONFLICTS OR
DEVIATIONS IN WRITING AS EARLY AS POSSIBLE.

PLEASE NOTE:
ALL DRAWINGS TO BE READ IN CONJUNCTION WITH THE DESIGN
AND ACCESS STATEMENT AND ALL OTHER RELEVANT REPORTS
ASSOCIATED WITH THE PLANNING SUBMISSION.

[illegible]

info@kronadesign.co.uk
kronadesign.co.uk
01903 256150

PROJECT

Development

ADDRESS

The Spinney
Melrose Place
Storrington
West Sussex

TITLE	
-------	--


Existing Plans

CLIENT


Dean Coombes

DRAWN JLB	STATUS Design	DATE 03/08/26
SCALE (@ A2) 1 : 100	PROJECT NUMBER KD.1928	
DRAWING NUMBER A.100		REV

© KRONA DESIGN

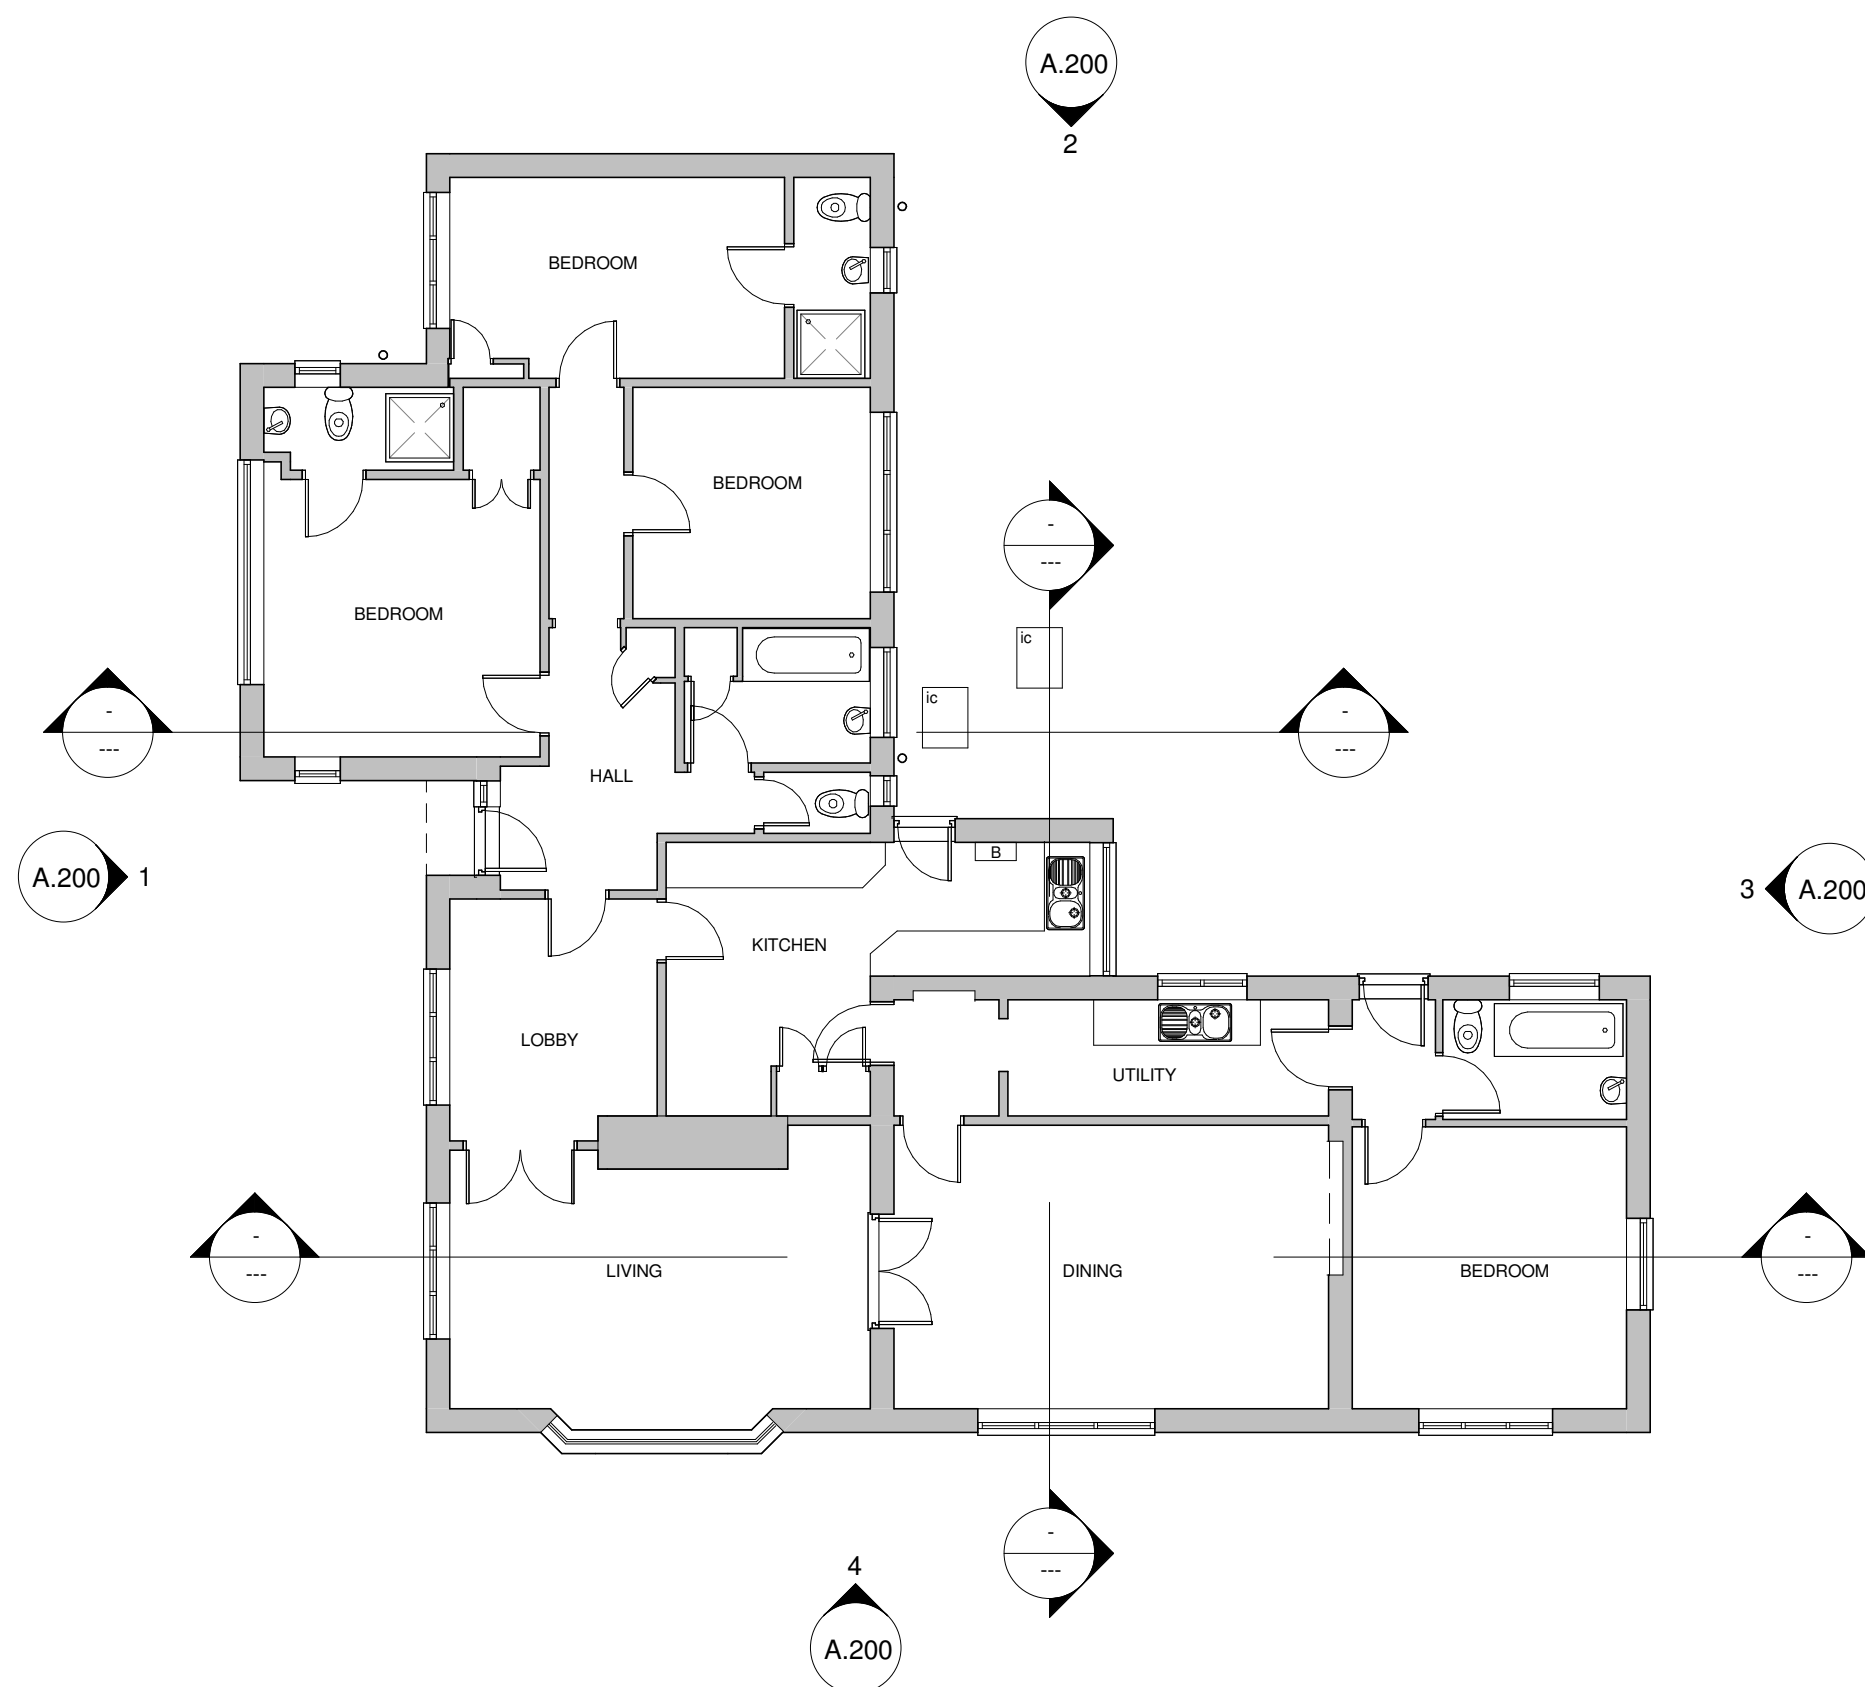

1 GROUND FLOOR
1 : 100

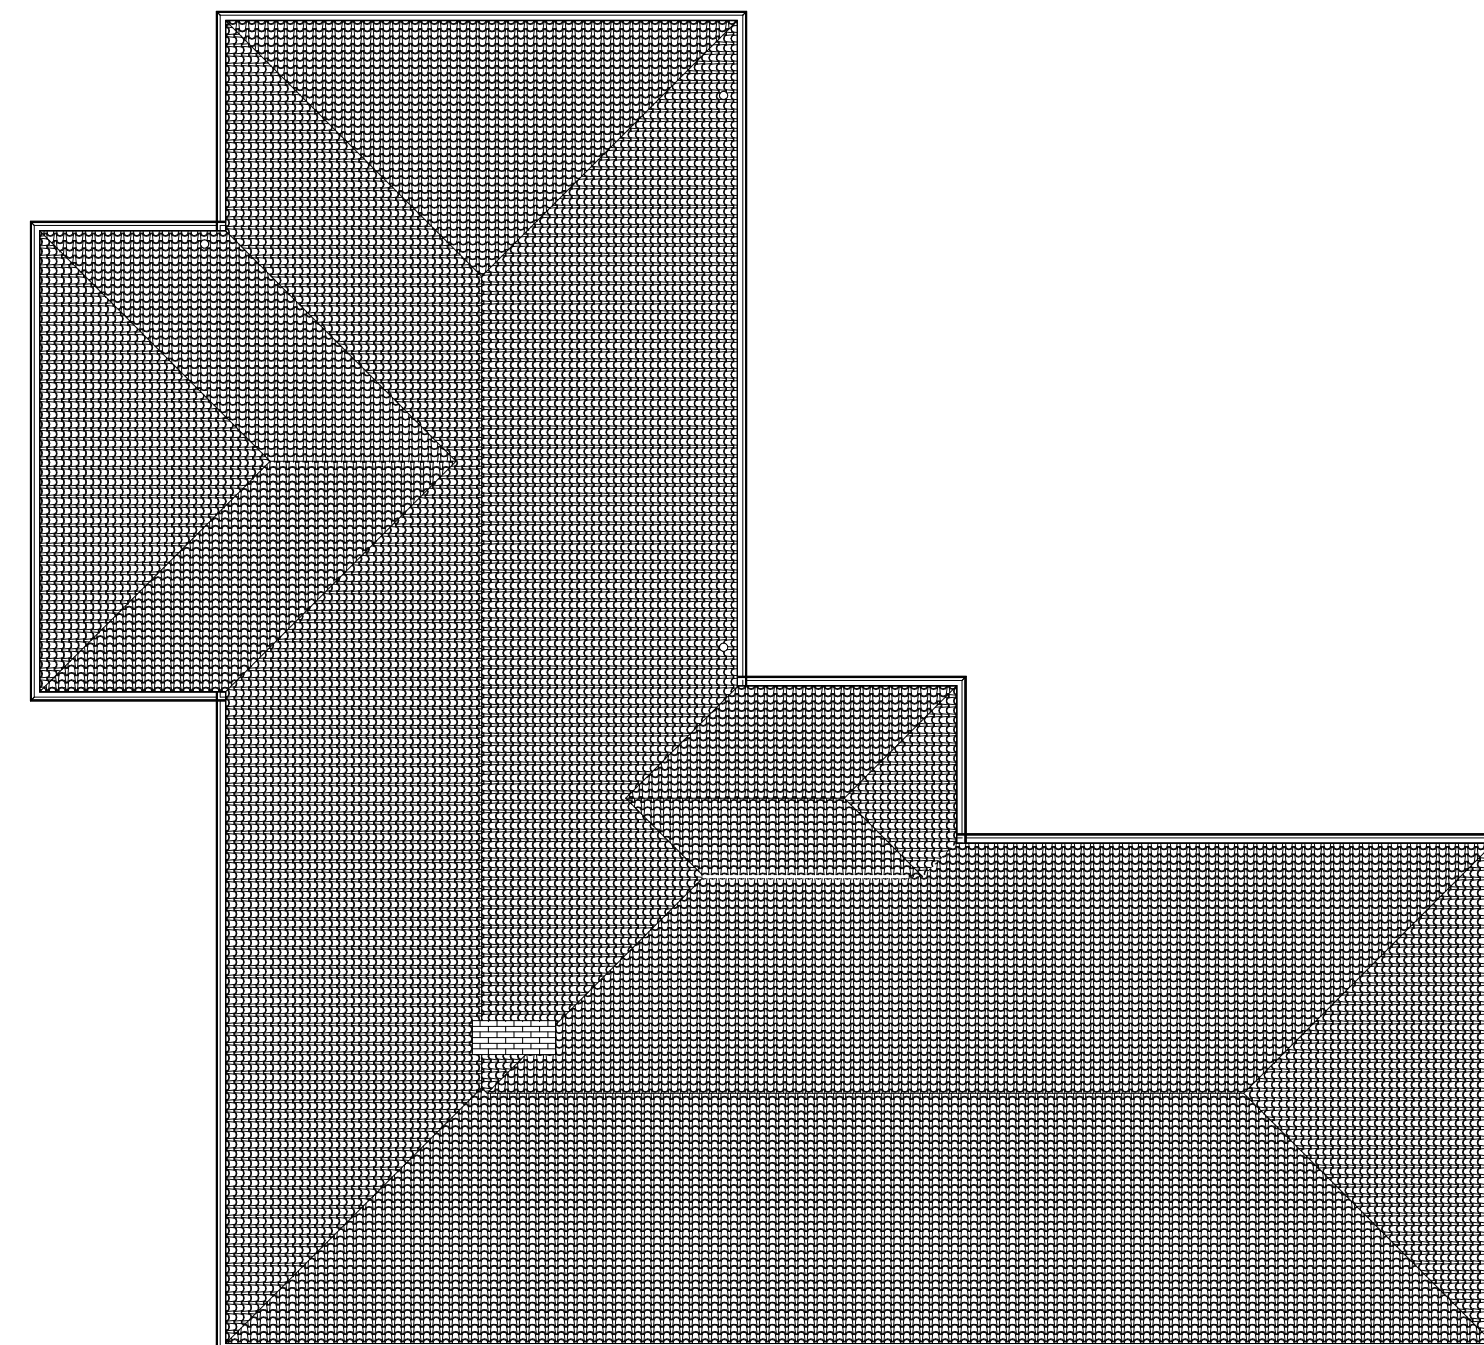

2 ROOF PLAN
1 : 100