


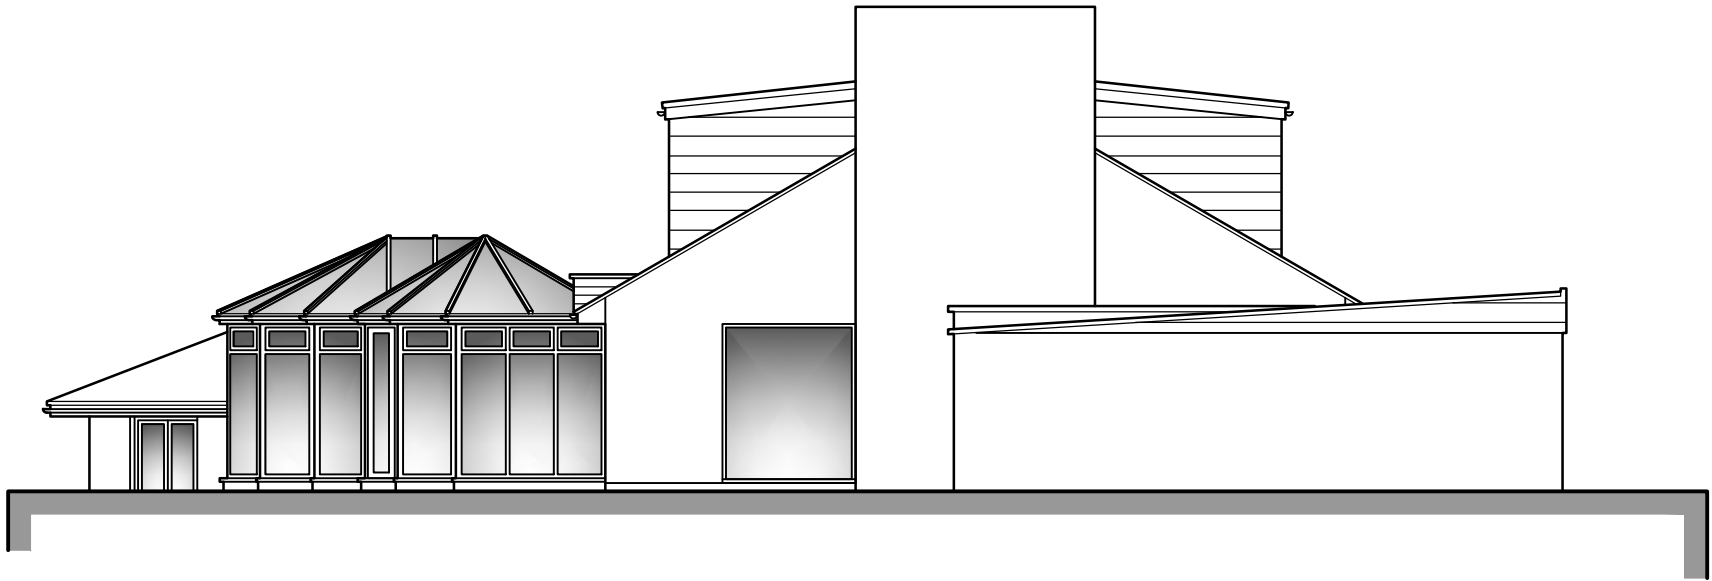


 



Front (North East) Elevation

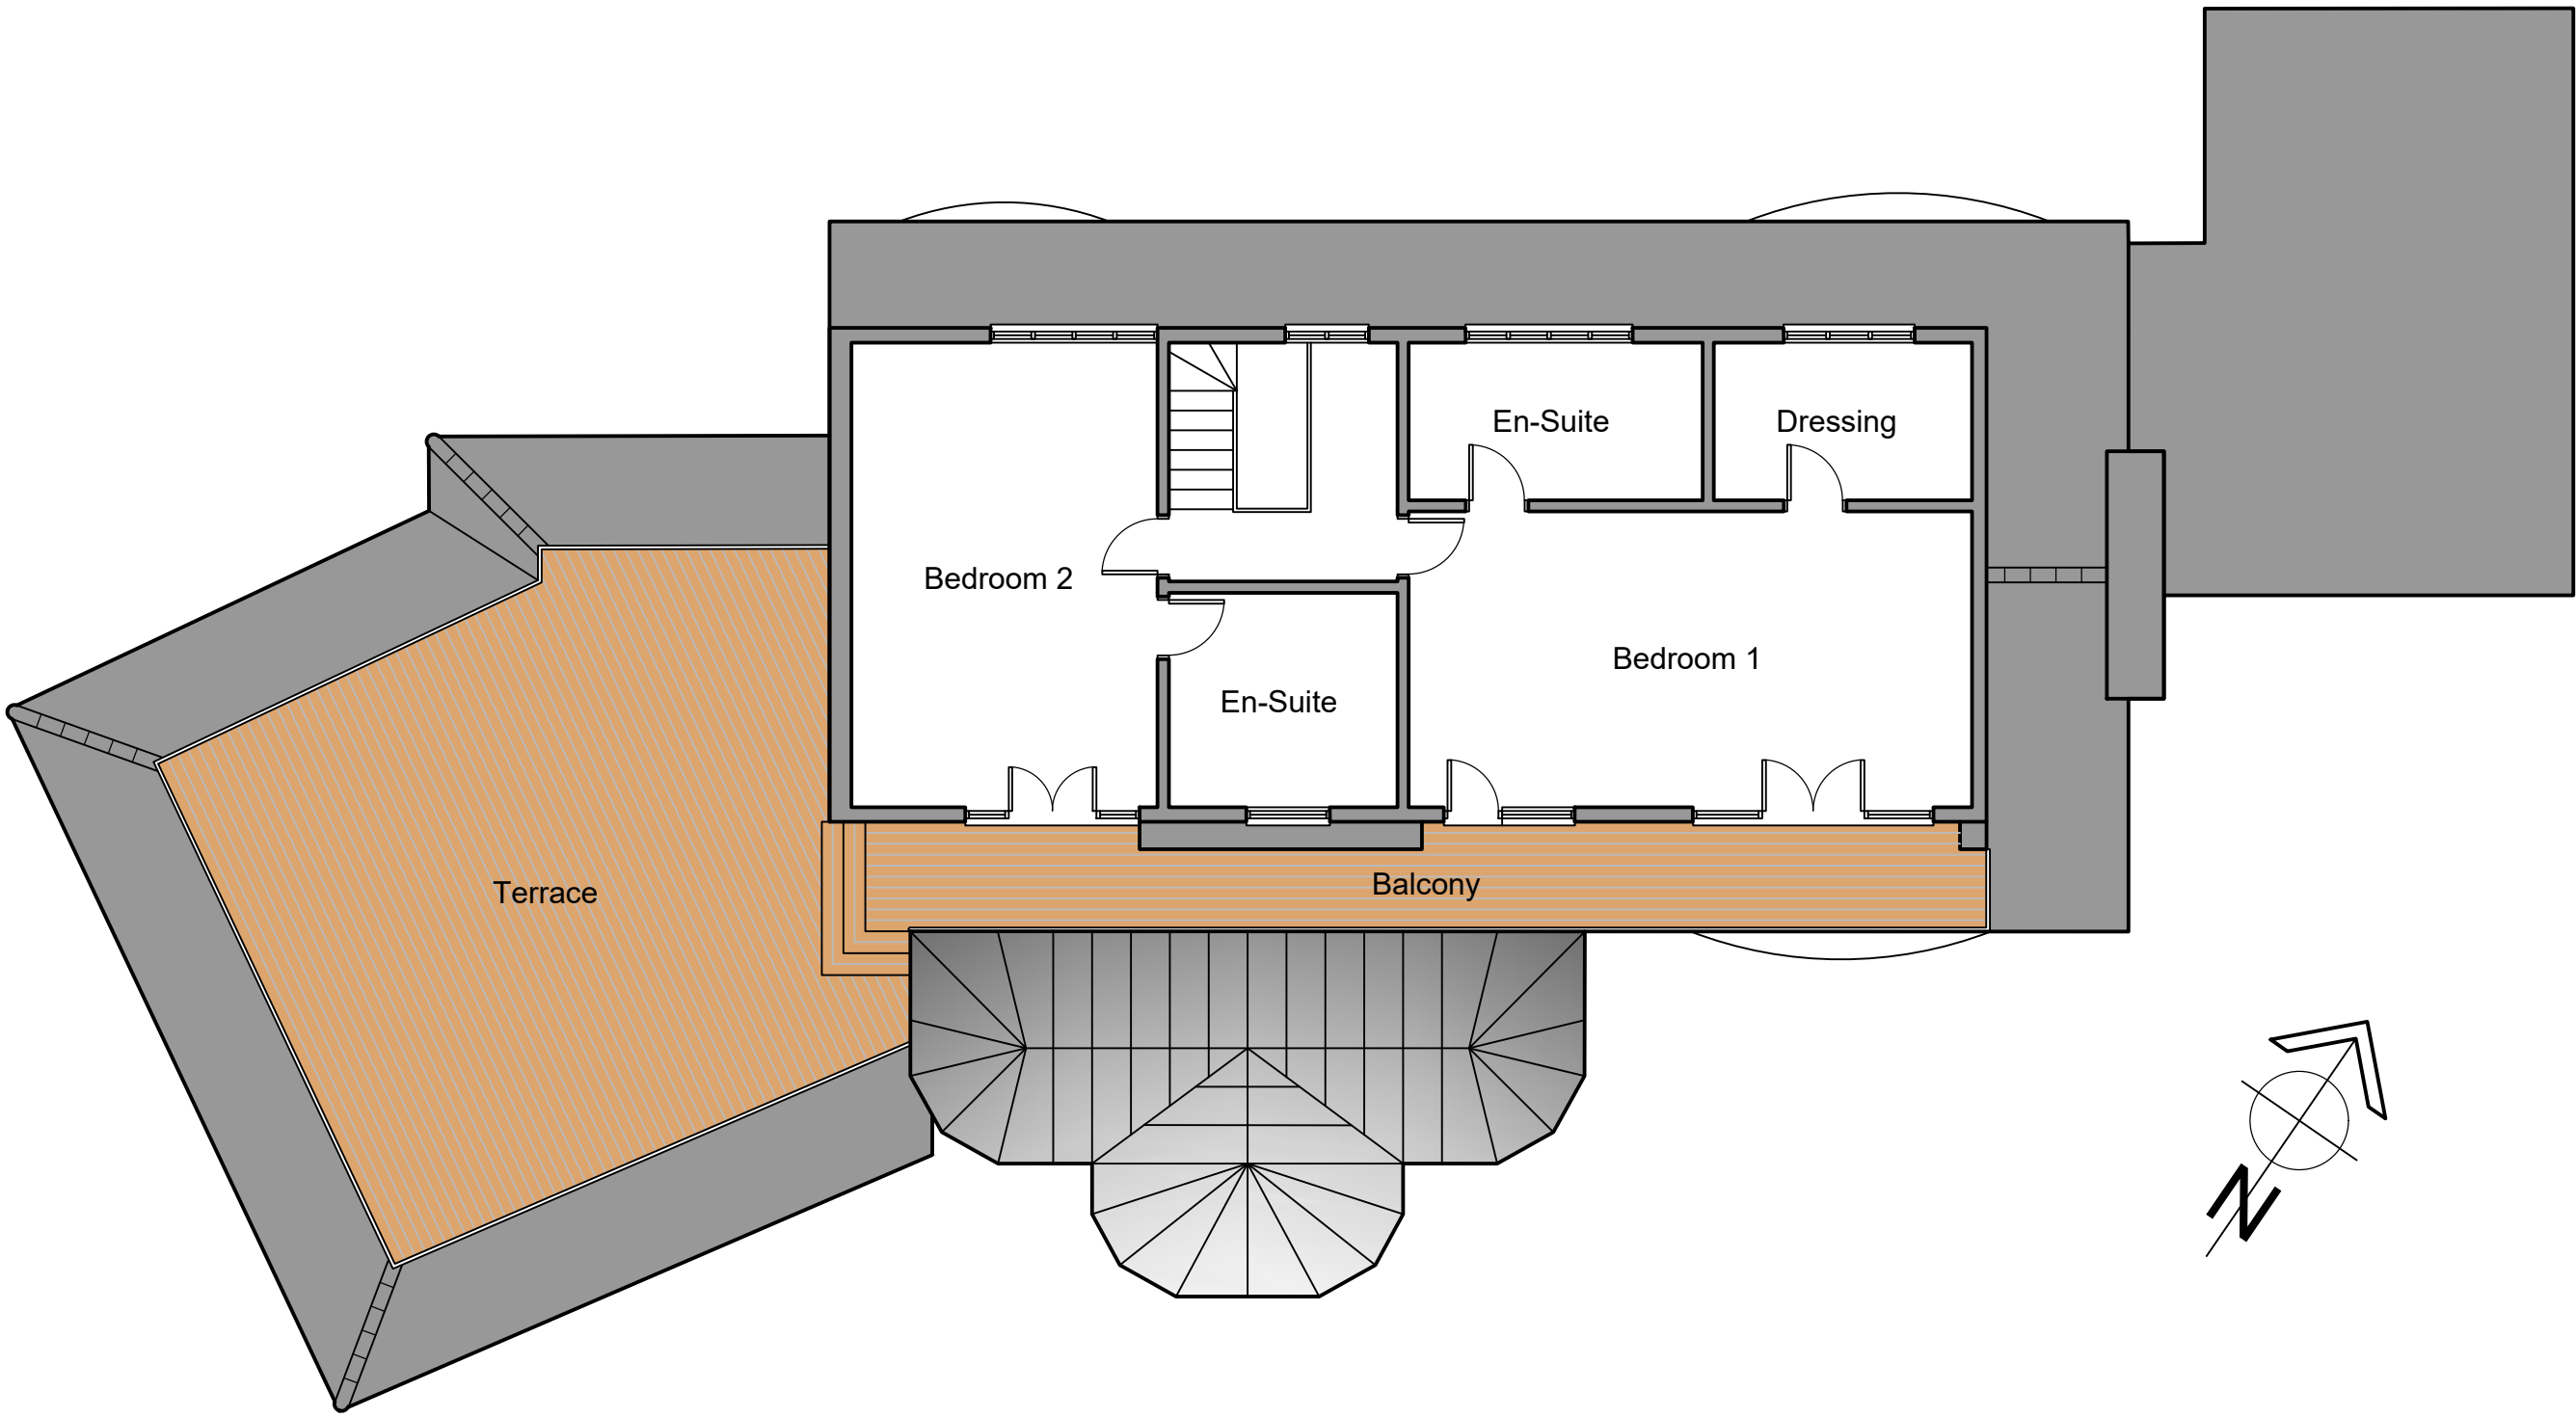



Side (South East) Elevation

 



First Floor Plan

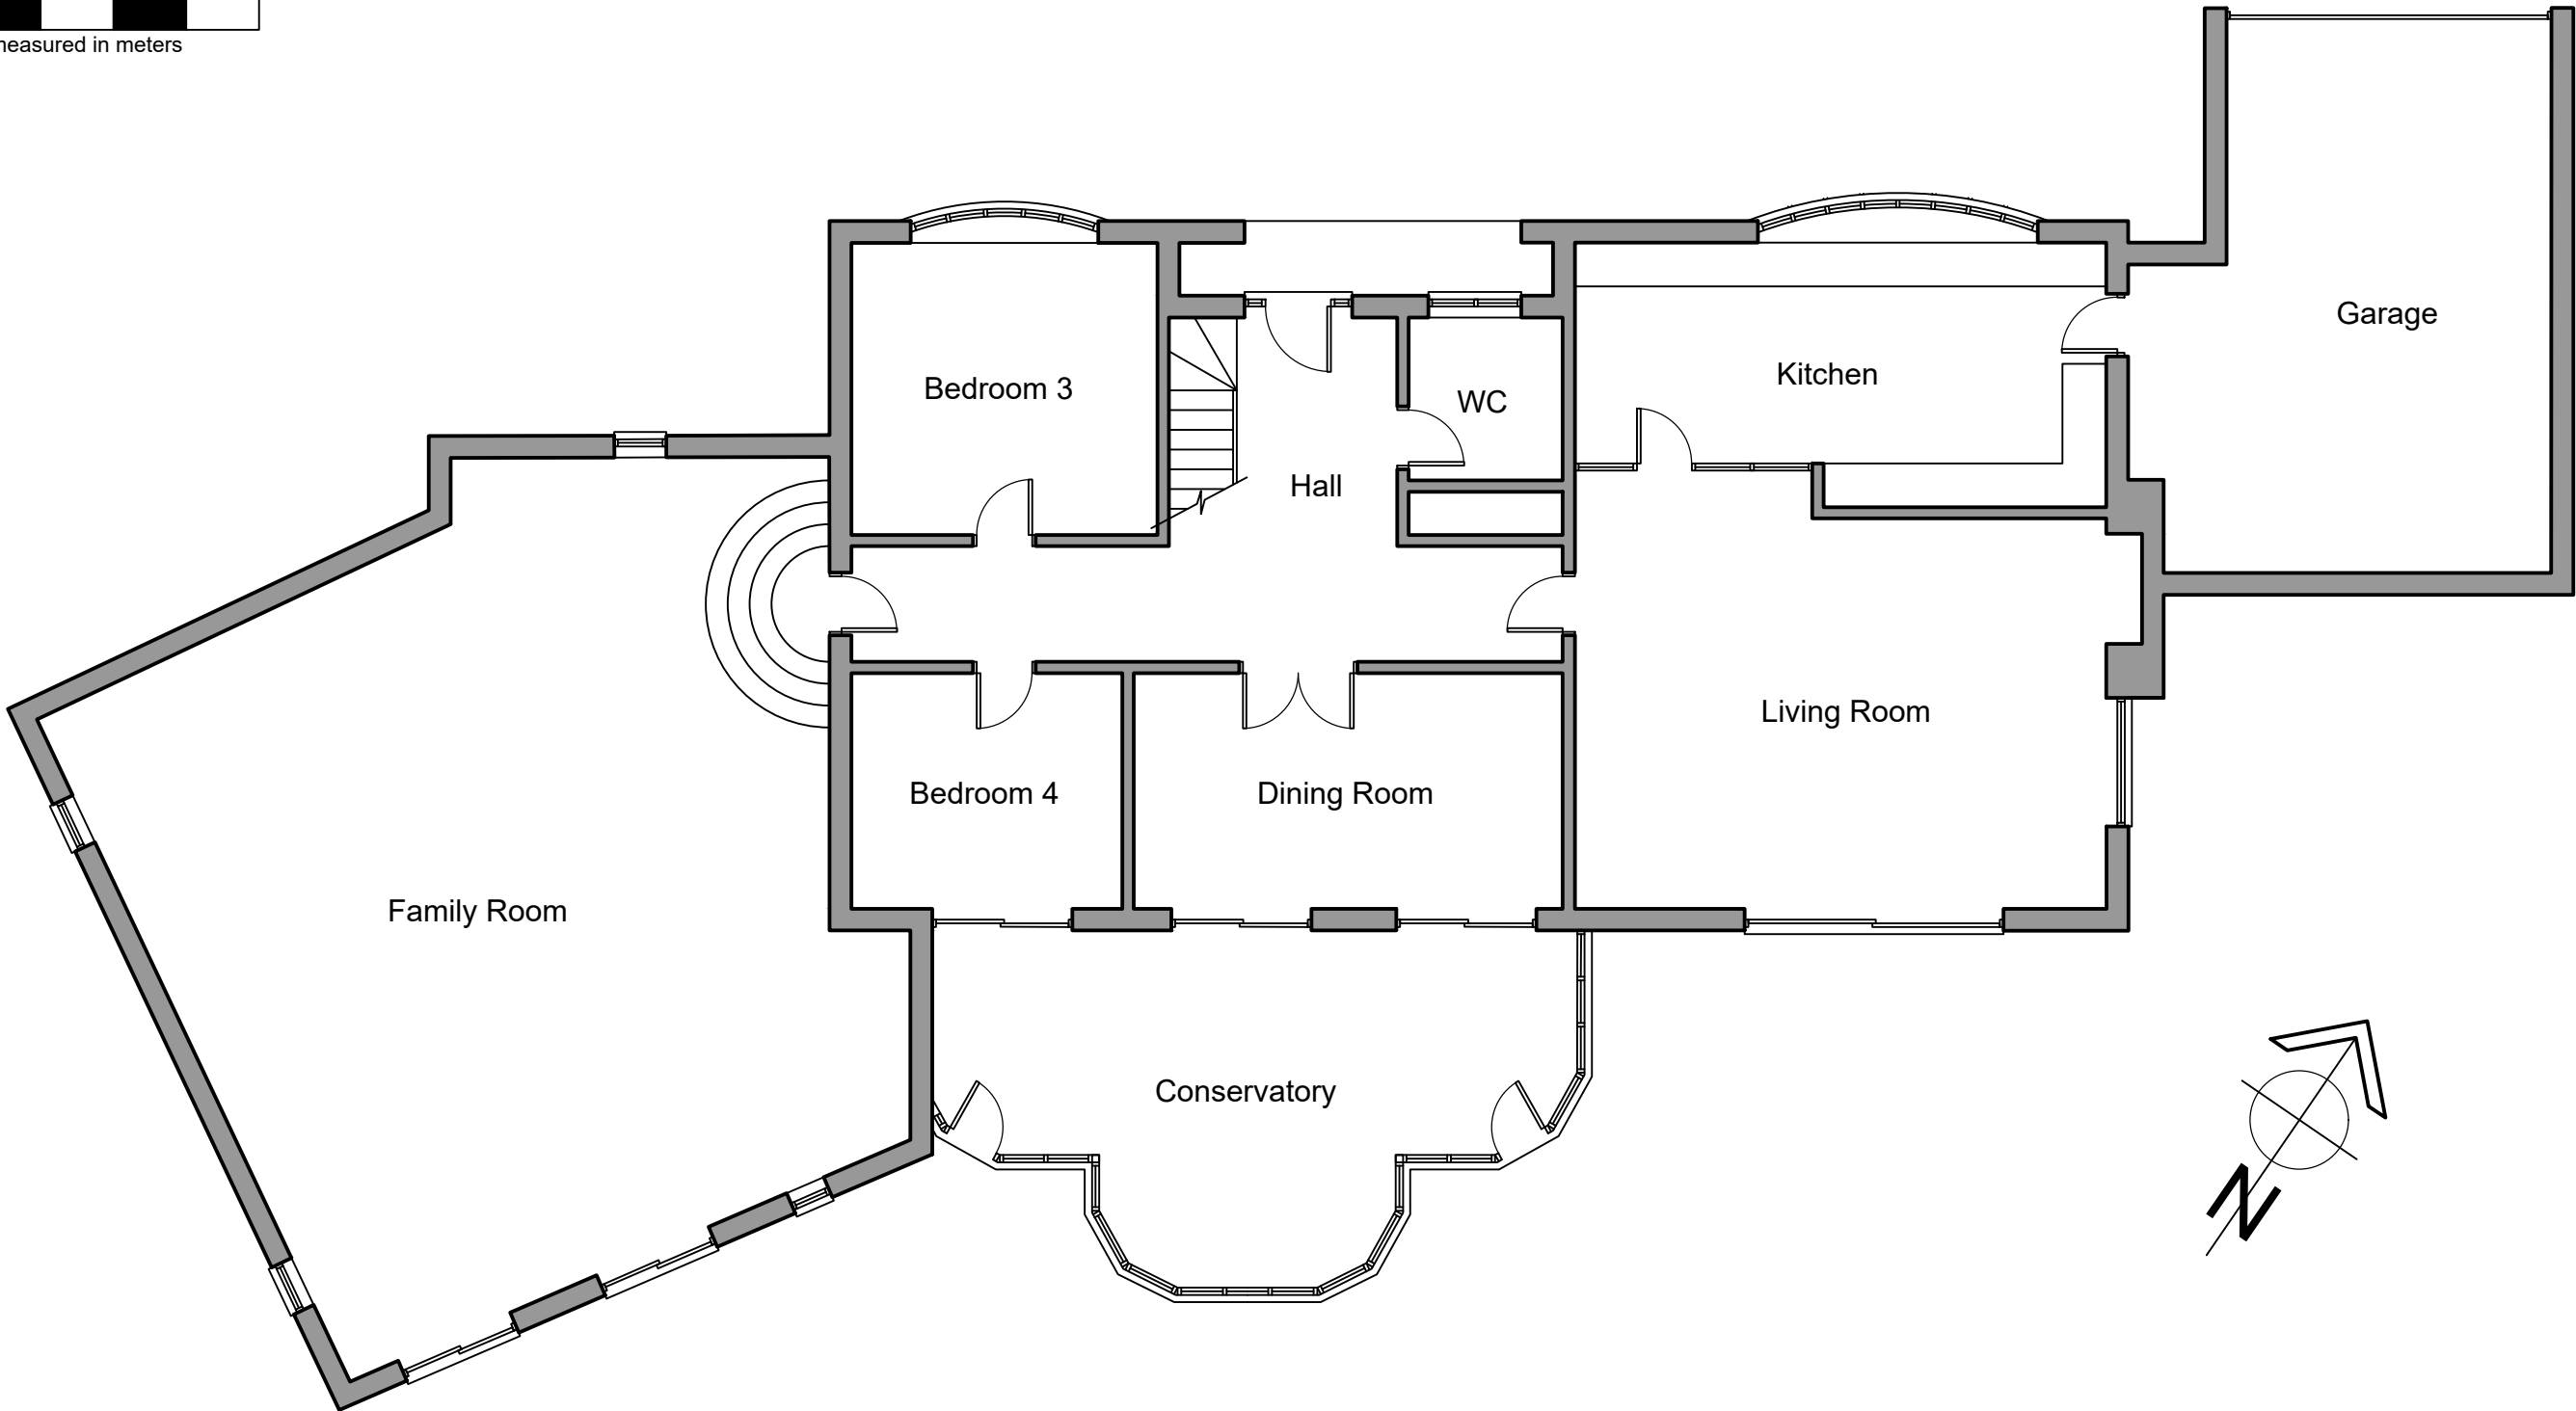 


Ground Floor Plan

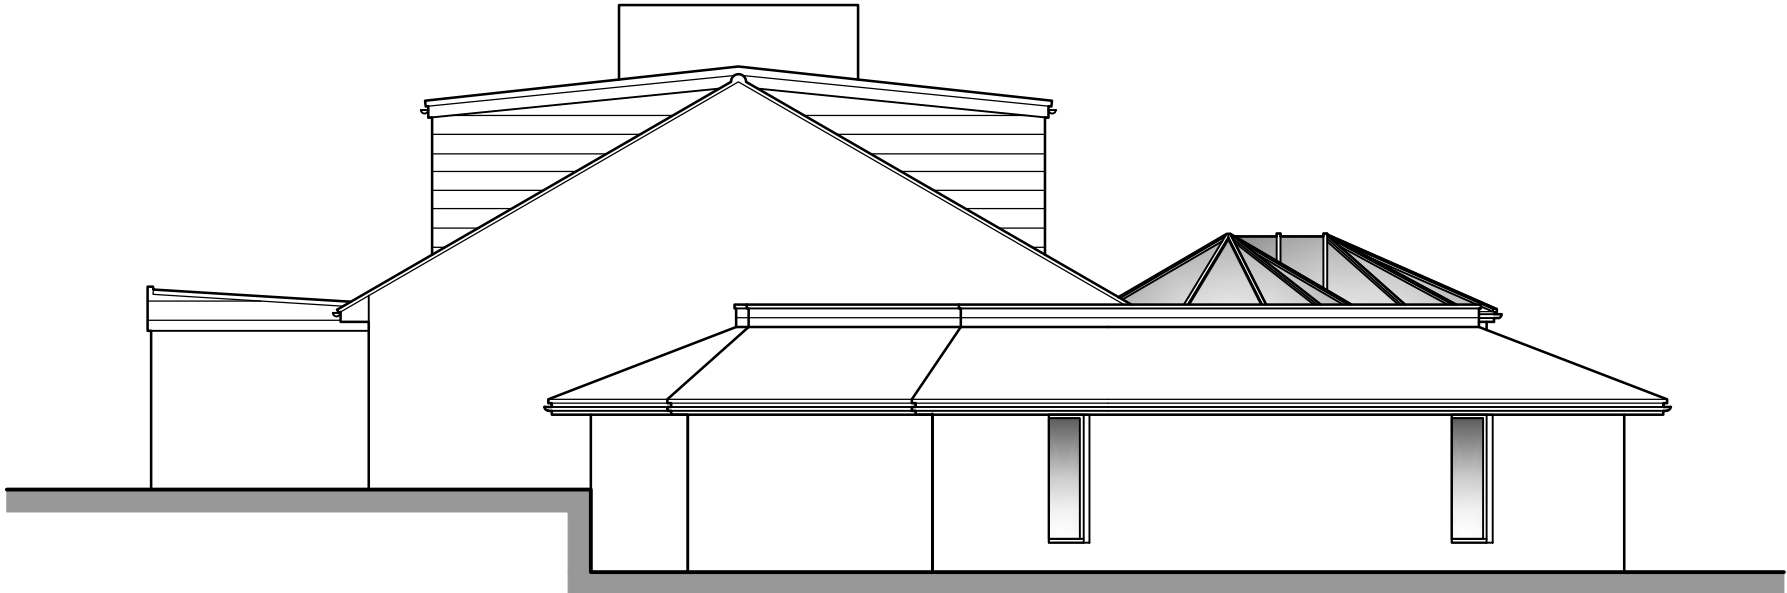 

Side (North West) Elevation

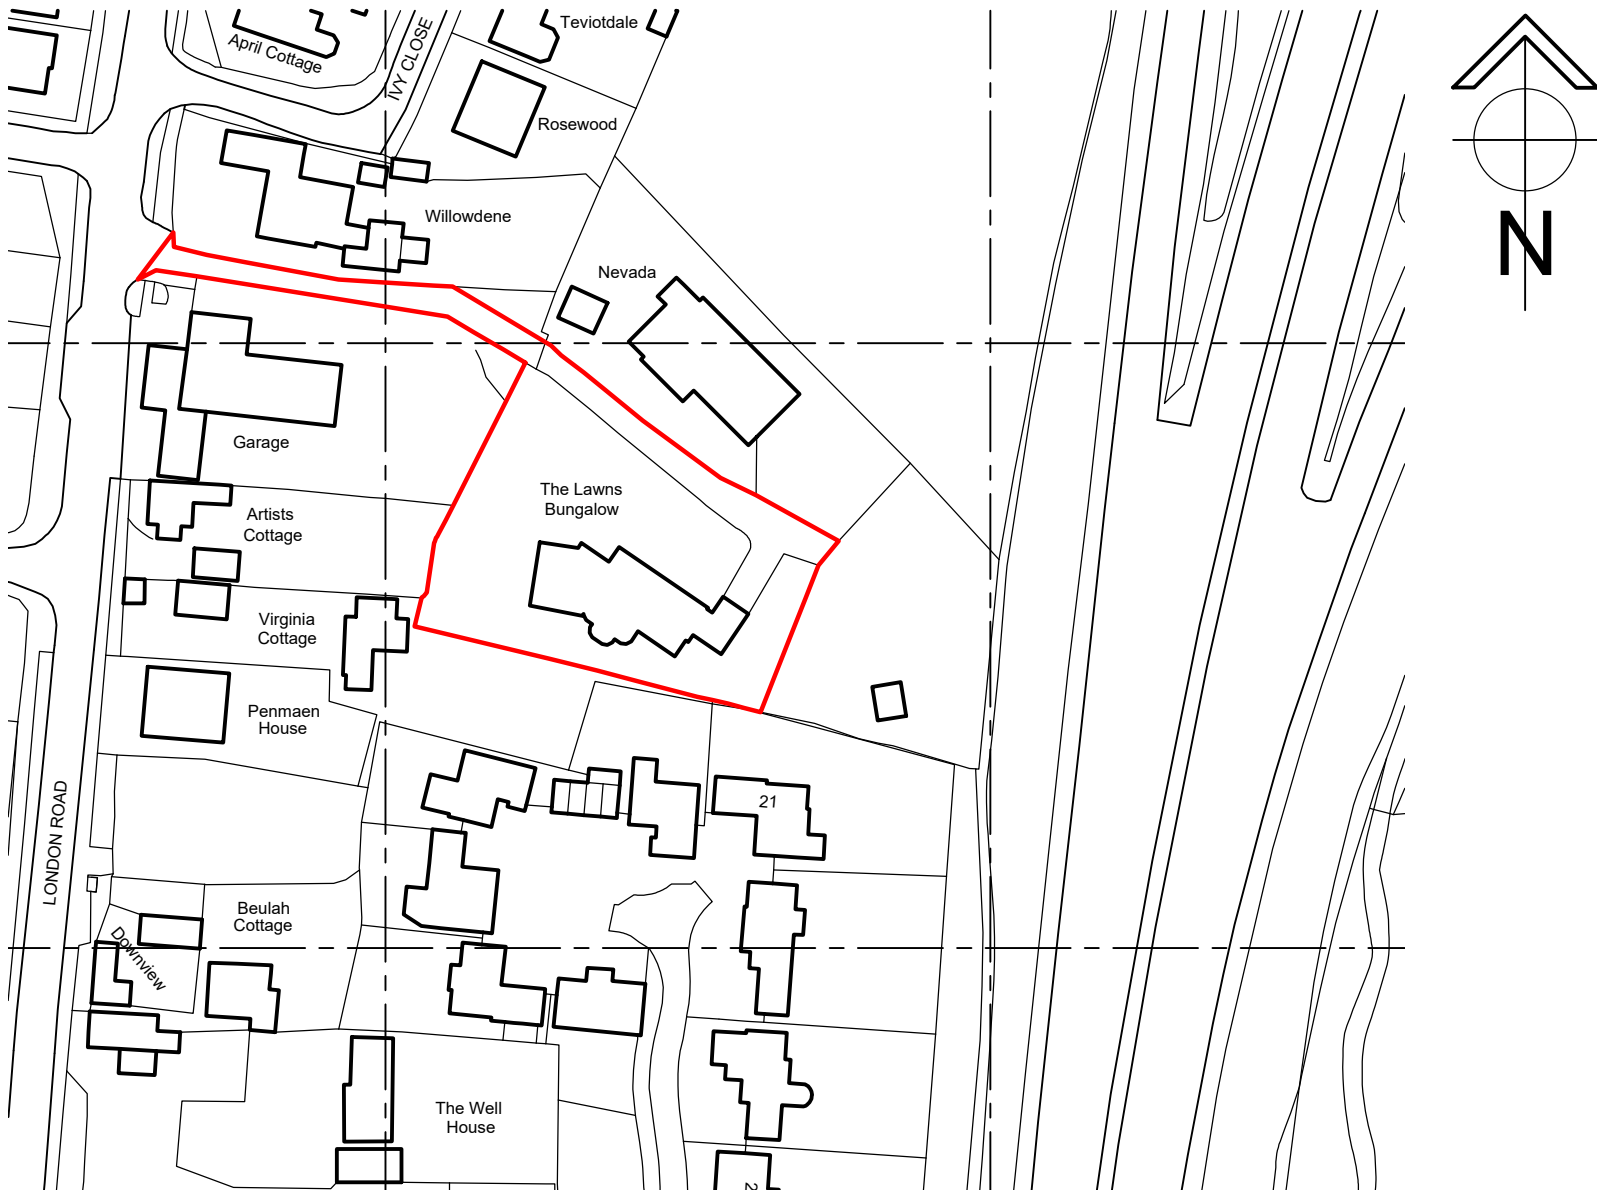 


Site Location Plan (1:1250)

 

Copyright: All rights have been asserted under the Design, Patents, & Copyright Act 1988. This drawing shall not be reproduced without the prior approval of 3-D Architecture Ltd.

Contractor to CHECK all dimensions & report any discrepancies. All works and materials used are to fully comply with ALL standards as required by the relevant Trade Associations, British Standards, Codes of Practice, Manufacturers Specifications (BBA Certification, etc). All works to be carried out fully in accordance with any Engineer's Calculations, Details, & Instructions, as and where applicable.

PLANNING

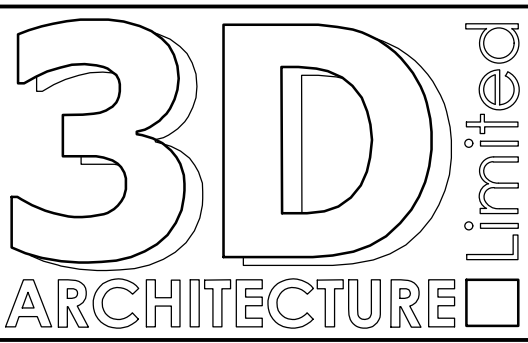

3-D Architecture Limited
Suite G, Kennett House, The Office Village,
Uckfield, East Sussex. TN22 1SL
Tel: 01825 764455 Fax: 01825 764455
Email: info@3d-architecture.co.uk

CLIENT
Mr Andy Shaw

PROJECT
The Lawns
London Road, Ashington
West Sussex
RH20 3JR

DRAWING TITLE
Plans & Elevations
As Existing

SCALE
1:100

DATE
August 2025

DRAWN BY
ANH

DRAWING NO.
2023/PL2

REVISION
-