


Notes

All details are indicative only. All dimensions to be checked on site by contractor prior to commencement of works. Any discrepancies in drawings to be reported to Philips Surveyors LLP.

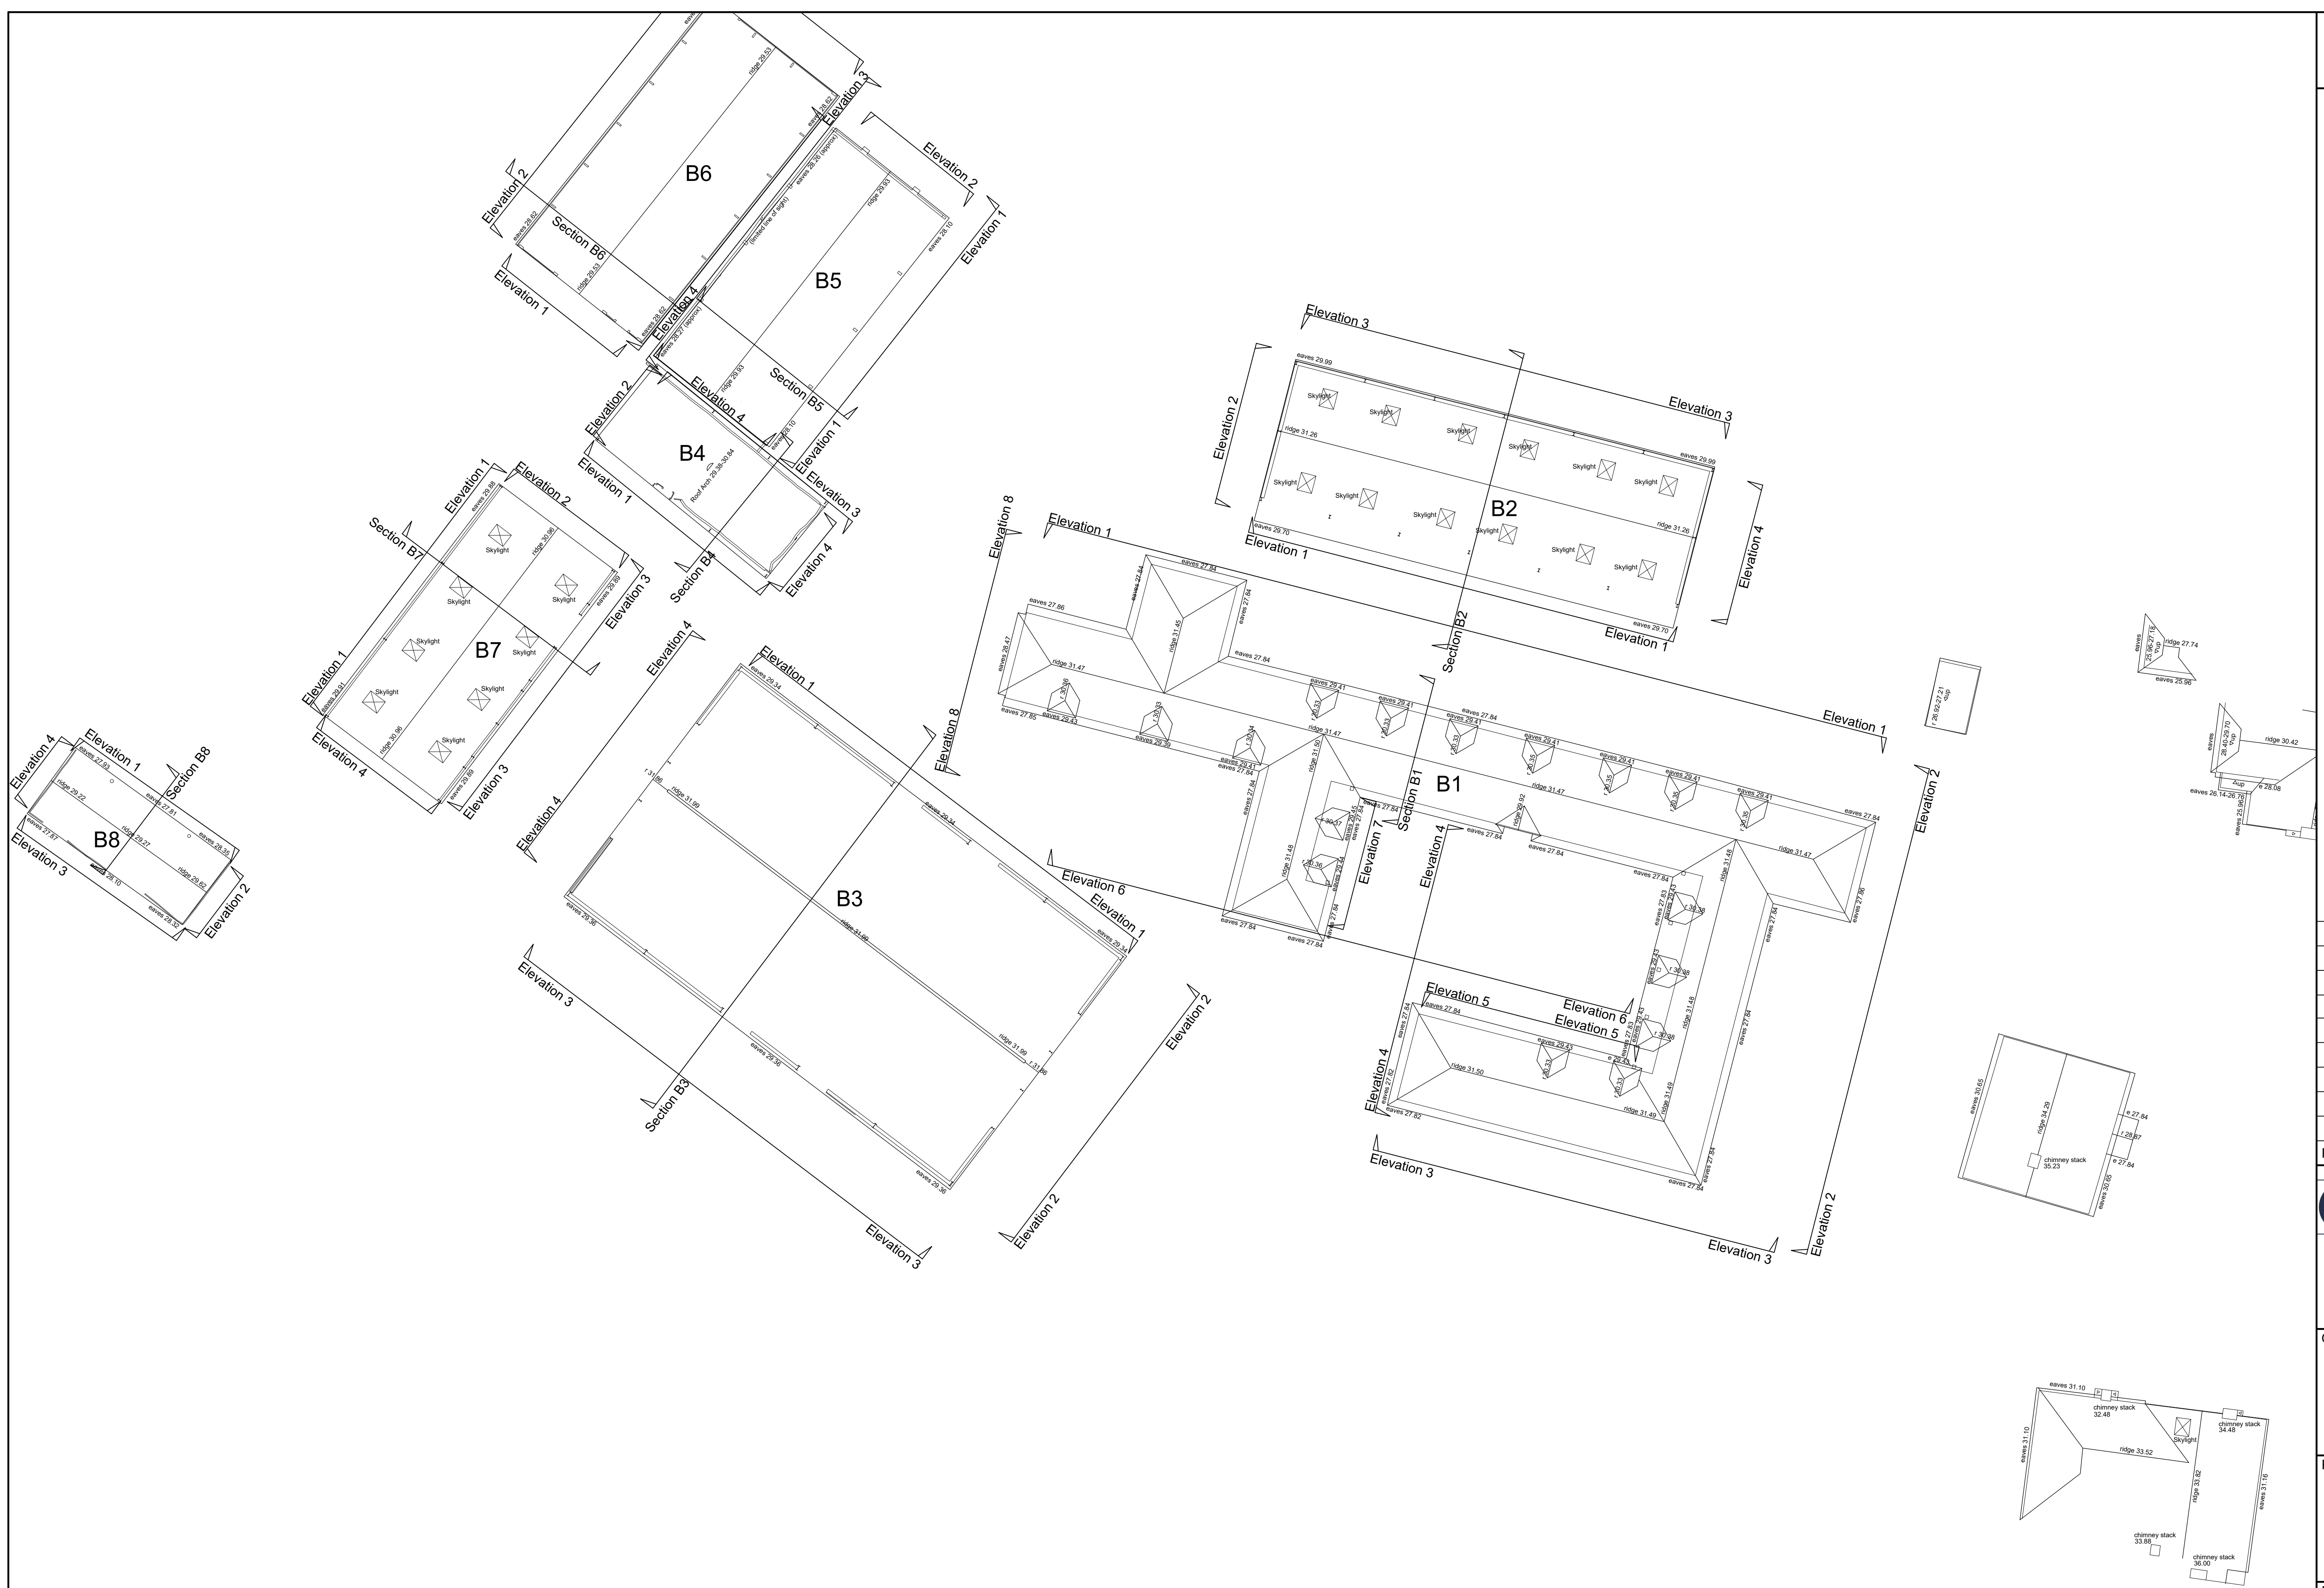

Rev.	Amendments	Date	Drw



PHILIPS SURVEYORS
BUILDING SURVEYORS, DESIGNERS & CONSULTANTS

PHILIPS SURVEYORS LLP, THE OLD COACH HOUSE, 78 LOWER STREET, PULBOROUGH, WEST SUSSEX, RH20 2AA
TEL 01798 873222 FAX 01798 873444
EMAIL INFO@PHILIPS-SURVEYORS.CO.UK
WWW.PHILIPSCHARTEREDSURVEYORS.CO.UK

CLIENT: Ellis Rodda, Property & Development
Manager.
Camelia Botnar Foundation,
Maplehurst Road, Cowfold, West Sussex
RH13 8DB.

PROJECT:
Clock House Farm, Stonehouse Lane,
Cowfold, RH13 8DL

DRAWING TITLE:

Roof Plan with Elevation/Section
Identifications shown

DRAWN: GRM	JOB NO: 2684/25	SCALE: 1:200 @A1
CHECKED: PGA	DRAWING NO: EX-R-01	REV:
DATE: April 25		


© Philips Surveyors LLP.

NOTES
SURVEY IS BASED ON OS GRID SYSTEM
ORIGINATING FROM STATION 1
@ E 519740.360, N 122188.656, RL 25.598

Every effort has been made to survey the area as indicated. Where detail is inaccessible or obscured from view it has been deemed unable to survey.

[illegible]

Line types and Symbols

 Building Lines	Metal		Soffit	
Rooflines	Spotlevel		Beams	
Wall Lines	Windows		Skylights	 Skylight
Wall Hatching	Doors		Ceiling Slope	
Furniture	Radiator		Plinths / Platforms	
Kitchen Fixtures				
Plant				
Gully	Sanitary		Stairs	
Fence				
Steps				

