

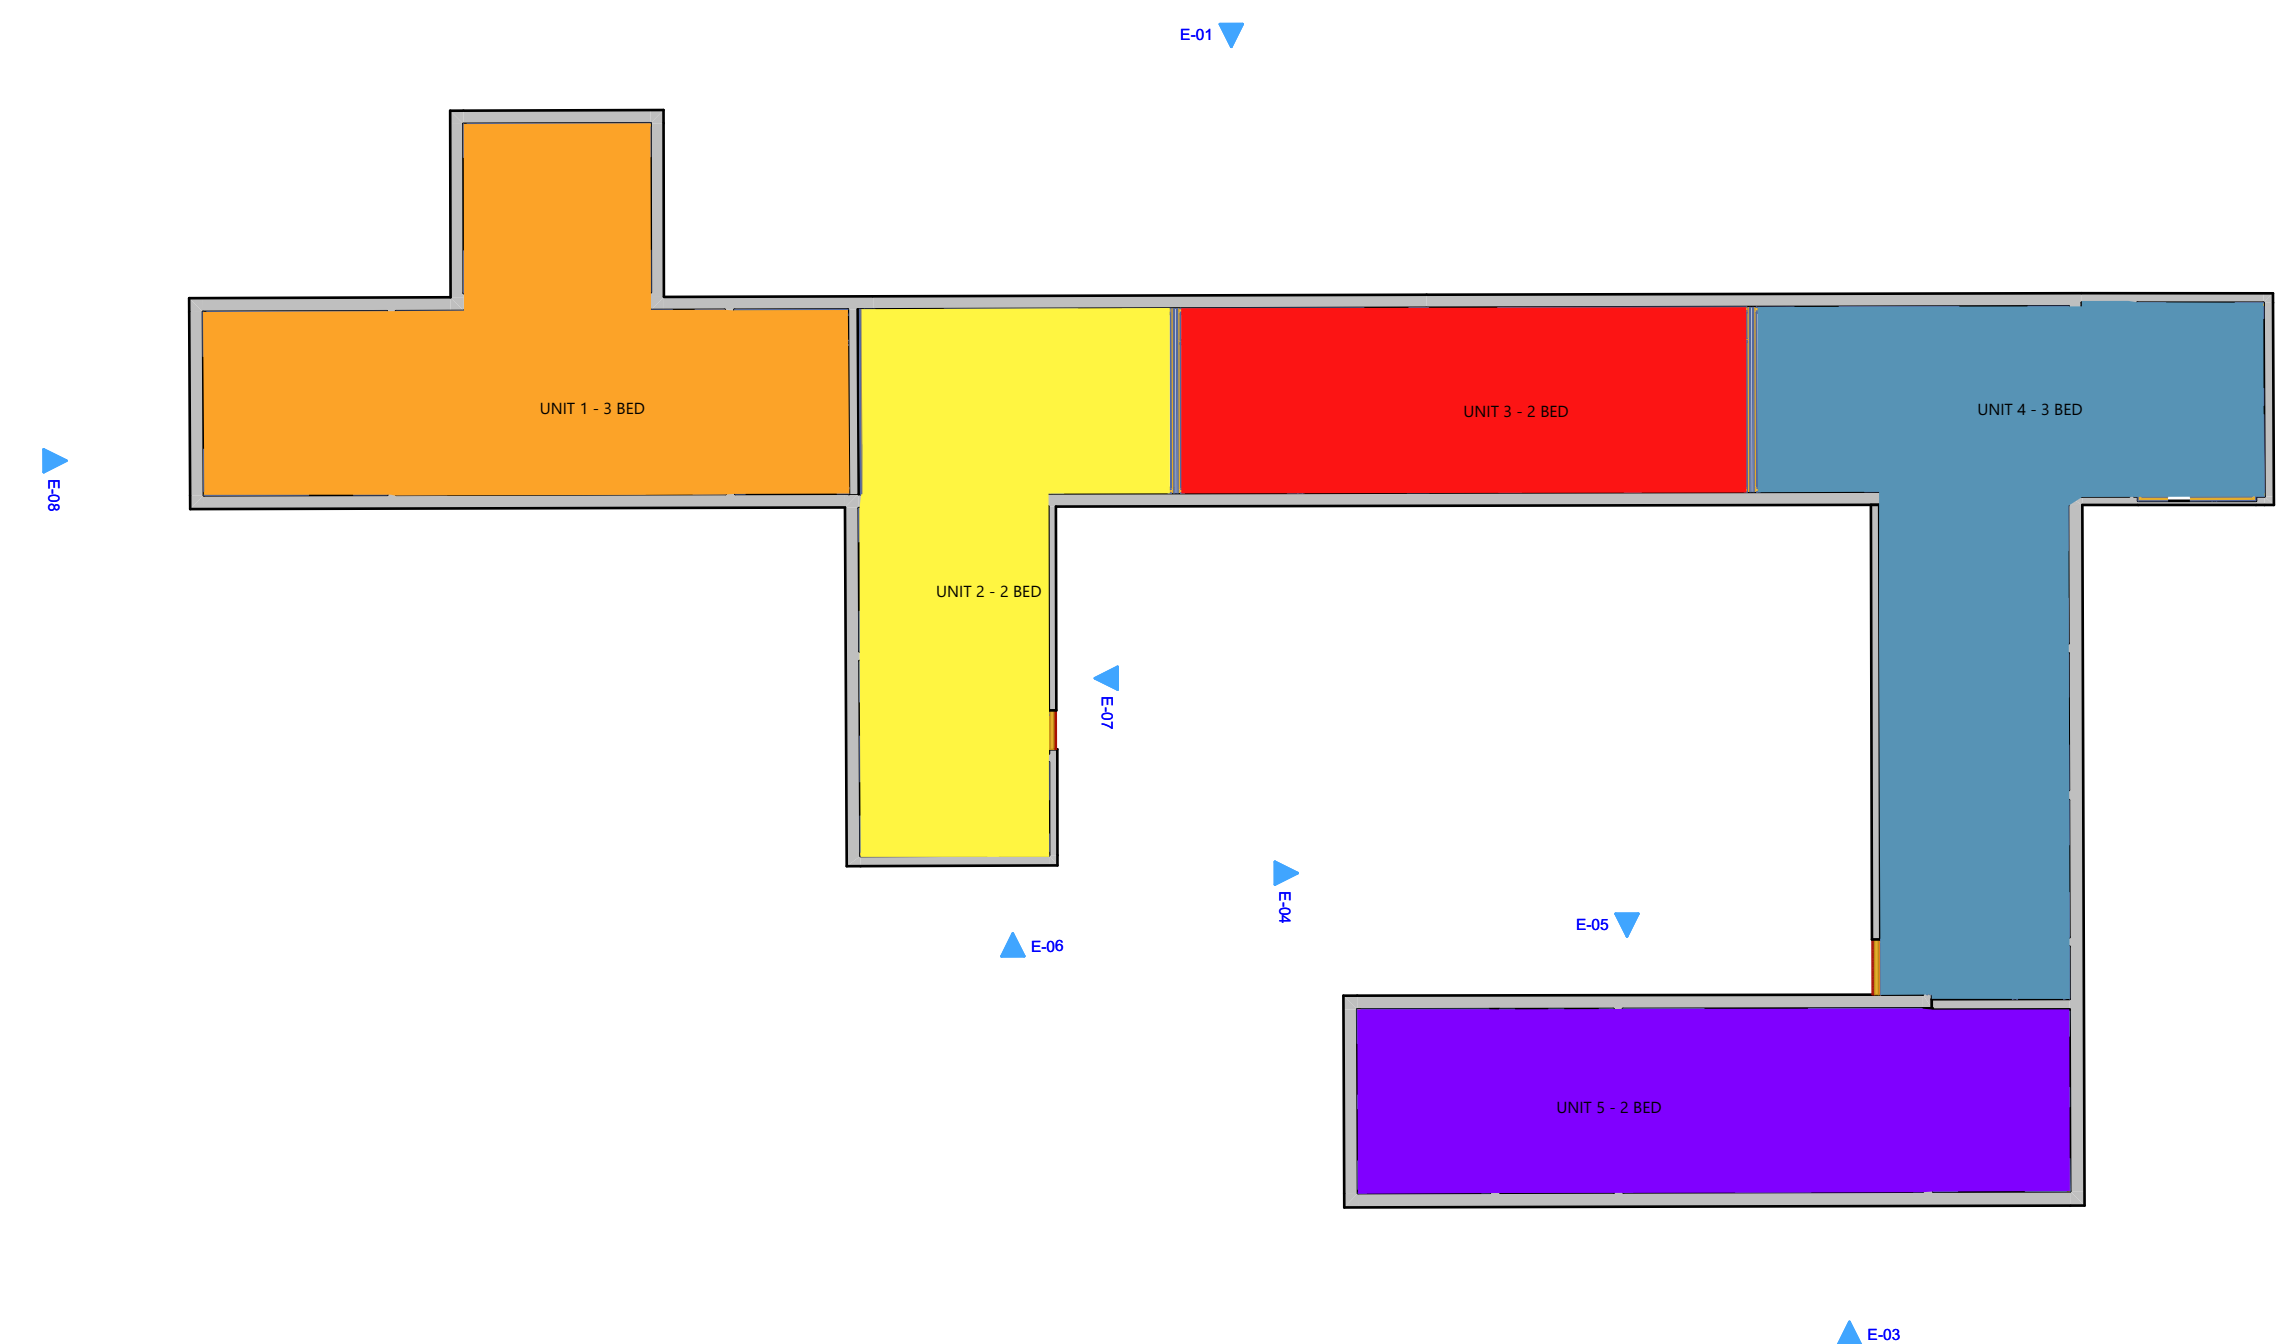
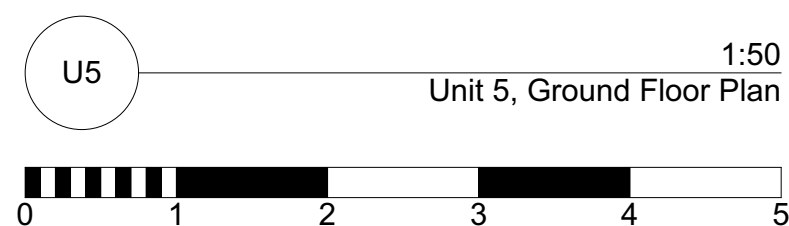
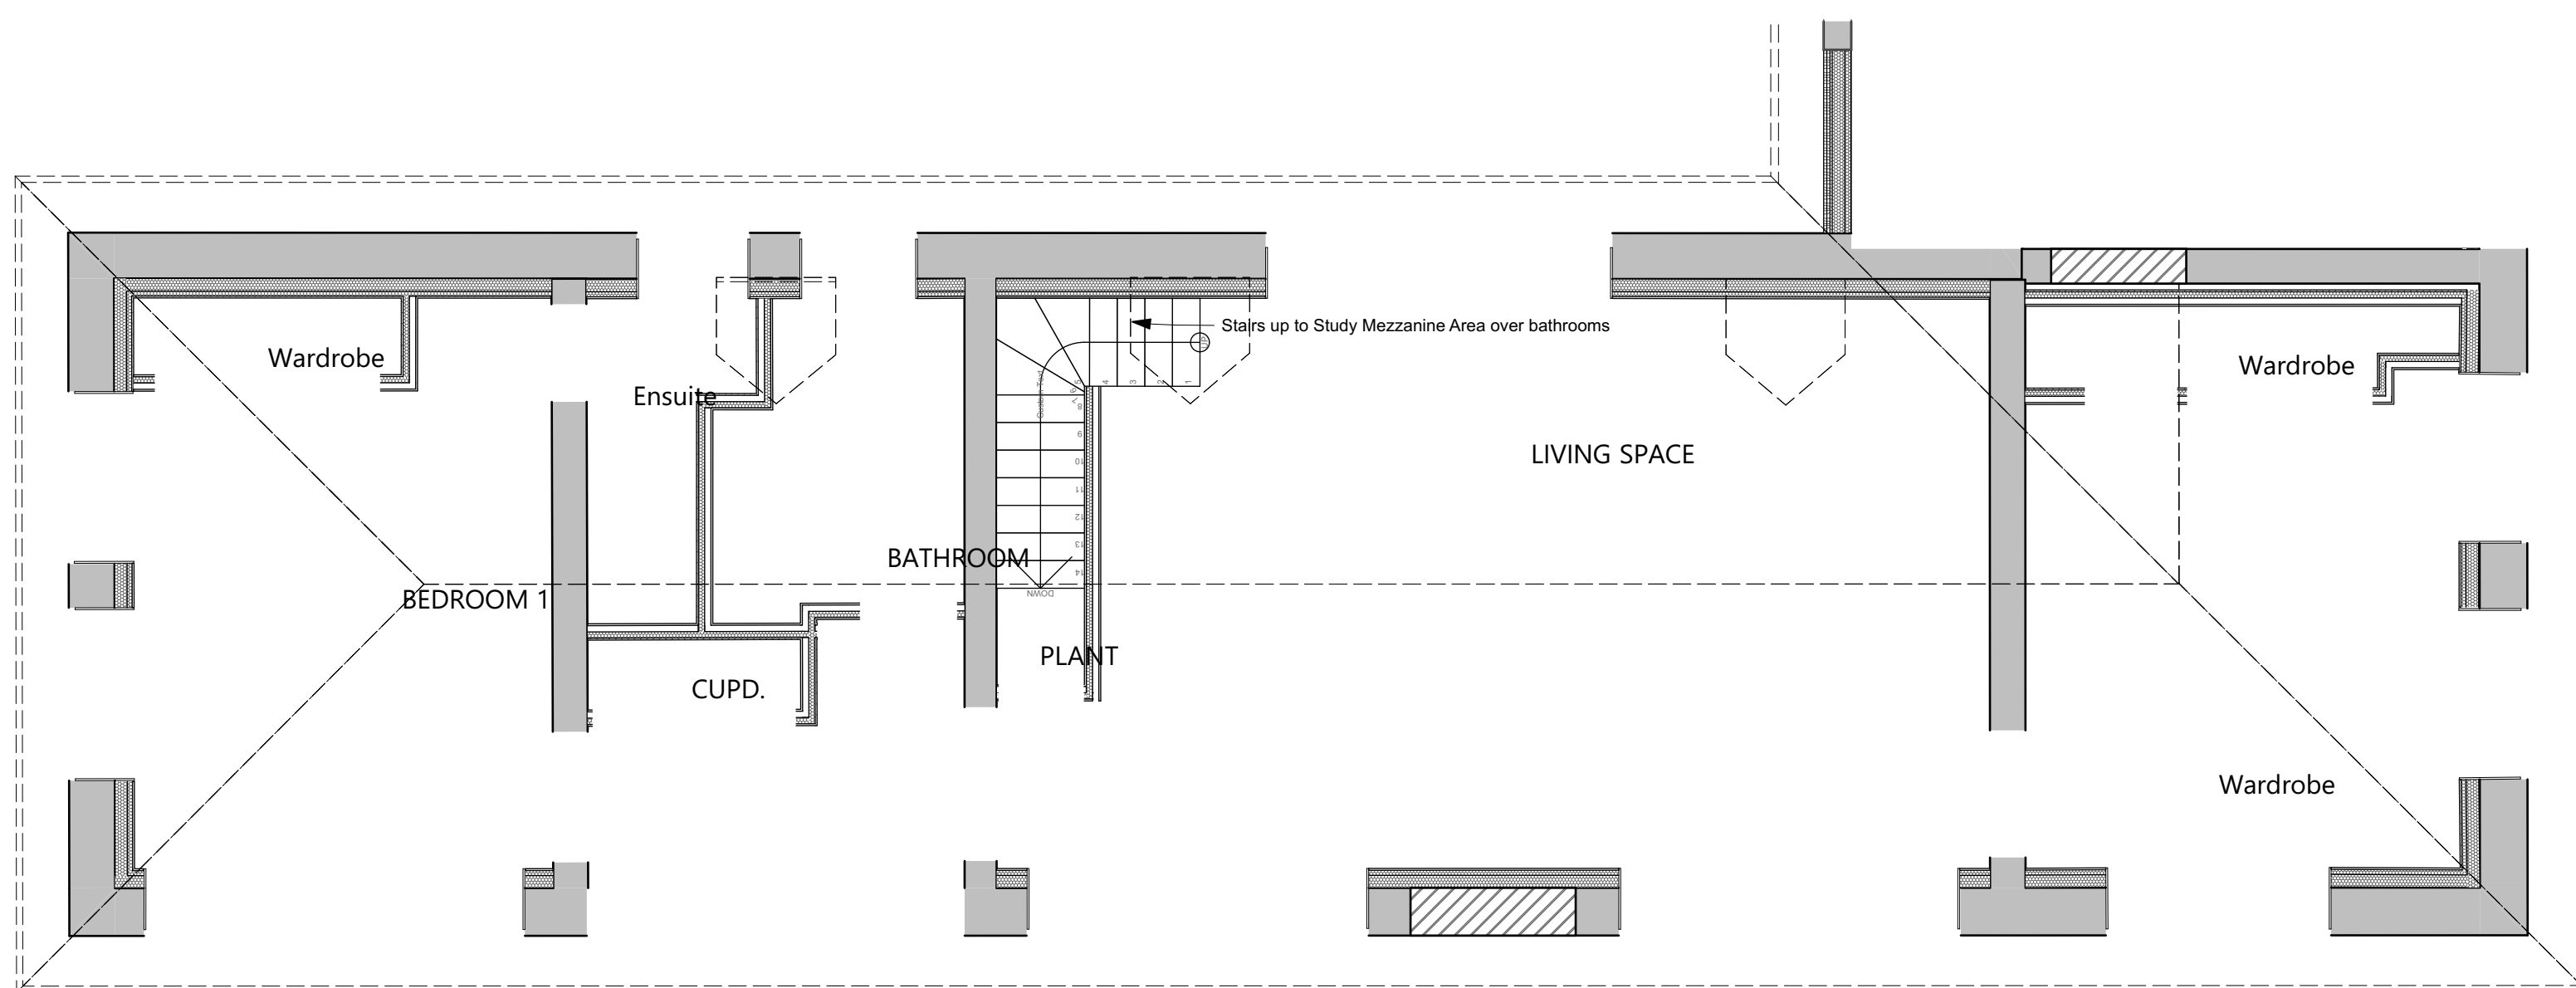
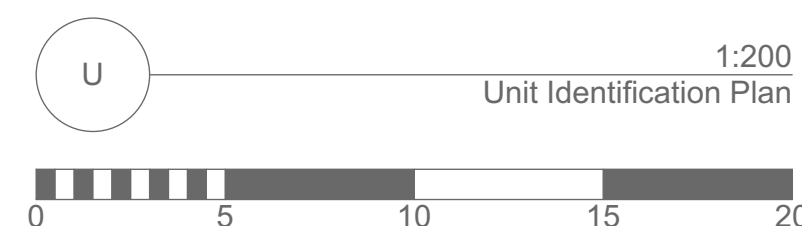


 

IT SHOULD BE ASSUMED THAT ALL WORKS ARE TO BE CARRIED OUT BY A COMPETENT CONTRACTOR AND, WHERE APPLICABLE, TO AN APPROVED METHOD STATEMENT.

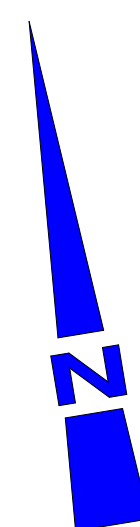

Proposed Floor Plan [Unit 5]

DRAWN: GRM	JOB NO: 2684/25	SCALE @ A1: As Shown
CHECKED: PGA	DRAWING NO: PL-05	REV:
DATE: APR 26		

© PHILIPS SURVEYORS LLP.