


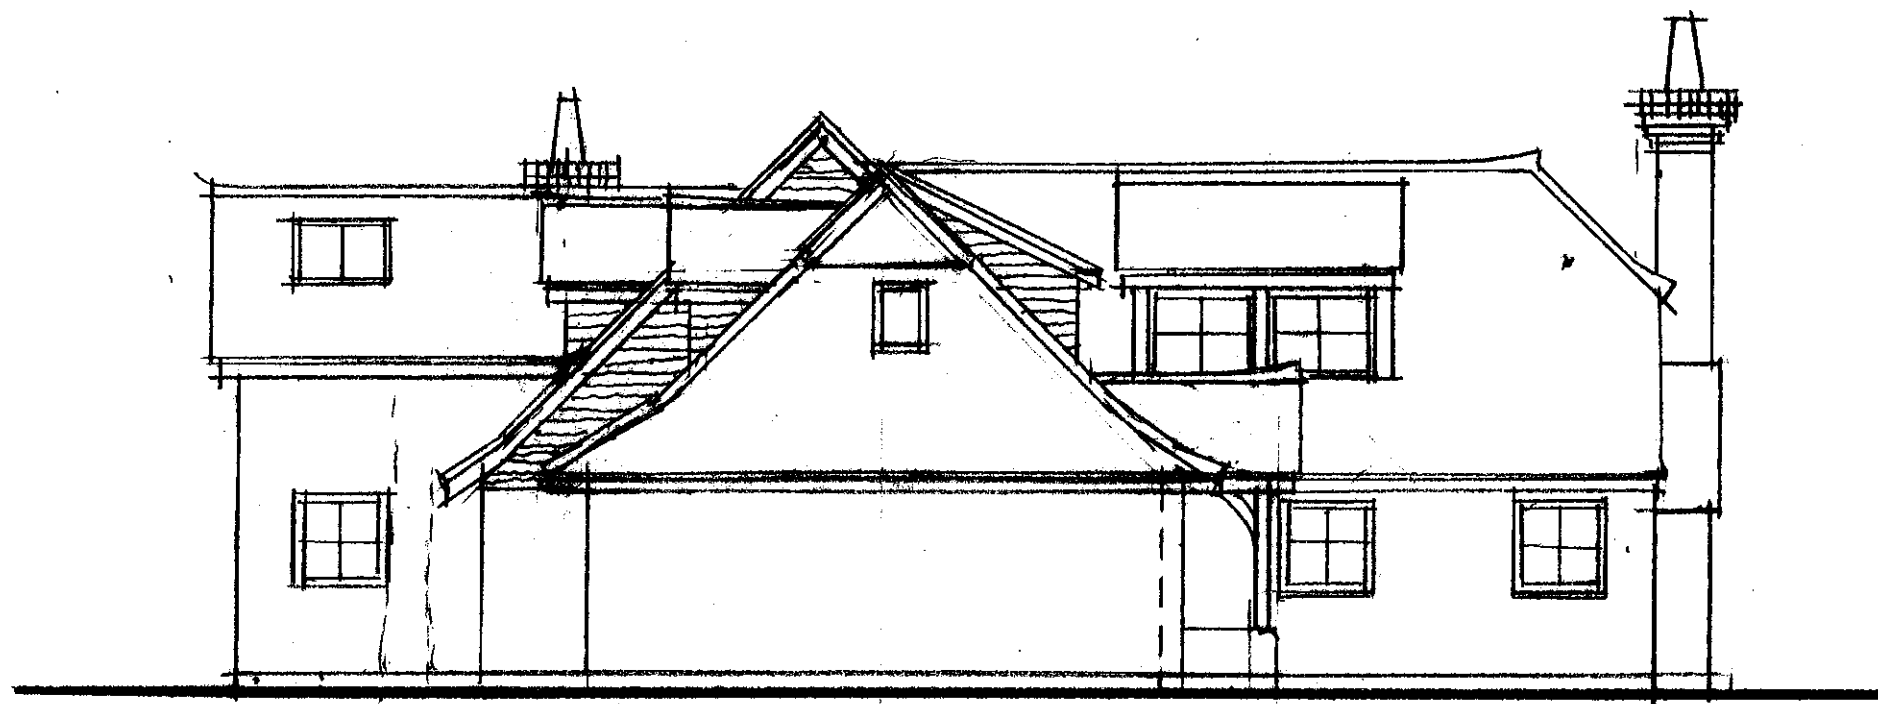

West elevation 1:100



North elevation 1:100

MATERIALS
 plain roof tiles to match existing
 plain vertical tiling to new gable
 and dormer cheeks
 painted brickwork
 upvc windows
 oak posts to porch

JF JAYE FORD
 ARCHITECTURE

Jaye Ford RIBA
 Architect

T: +44 (0)1903 745393

M: +44 (0)7905 336280

E: jaye@jaye-ford.com

W: jaye-ford.com

A: Manleys | Manleys Hill | Storrington | West Sussex | RH20 4BT

DRAWING TITLE	- elevations proposed - north and west	CLIENT	- Neil Coughtrey	DRAWING No.	- 3016/5 M
JOB TITLE	- Snappers Field RH13 9BQ	SCALE	1:100 @ A3	DATE	- June 2026

