
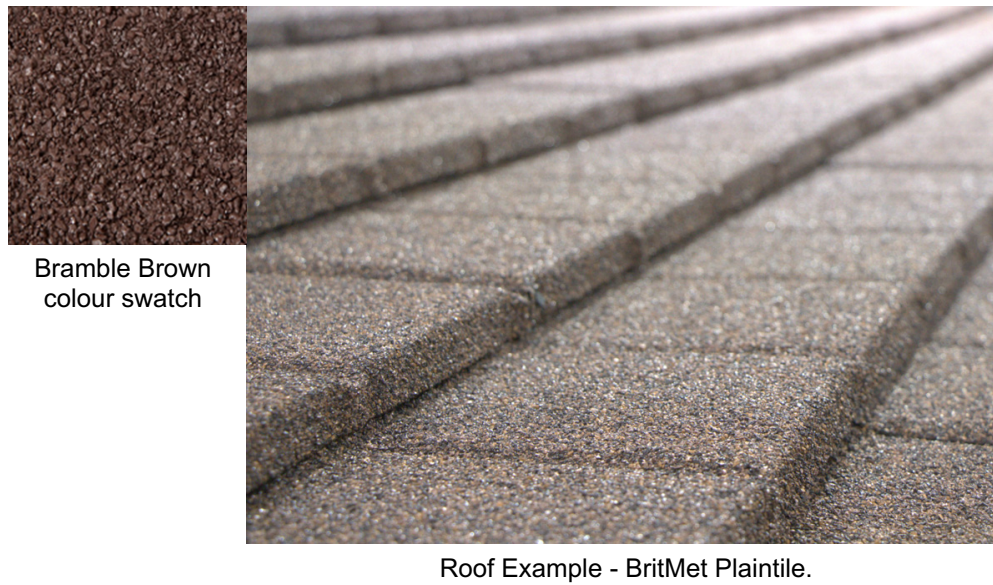
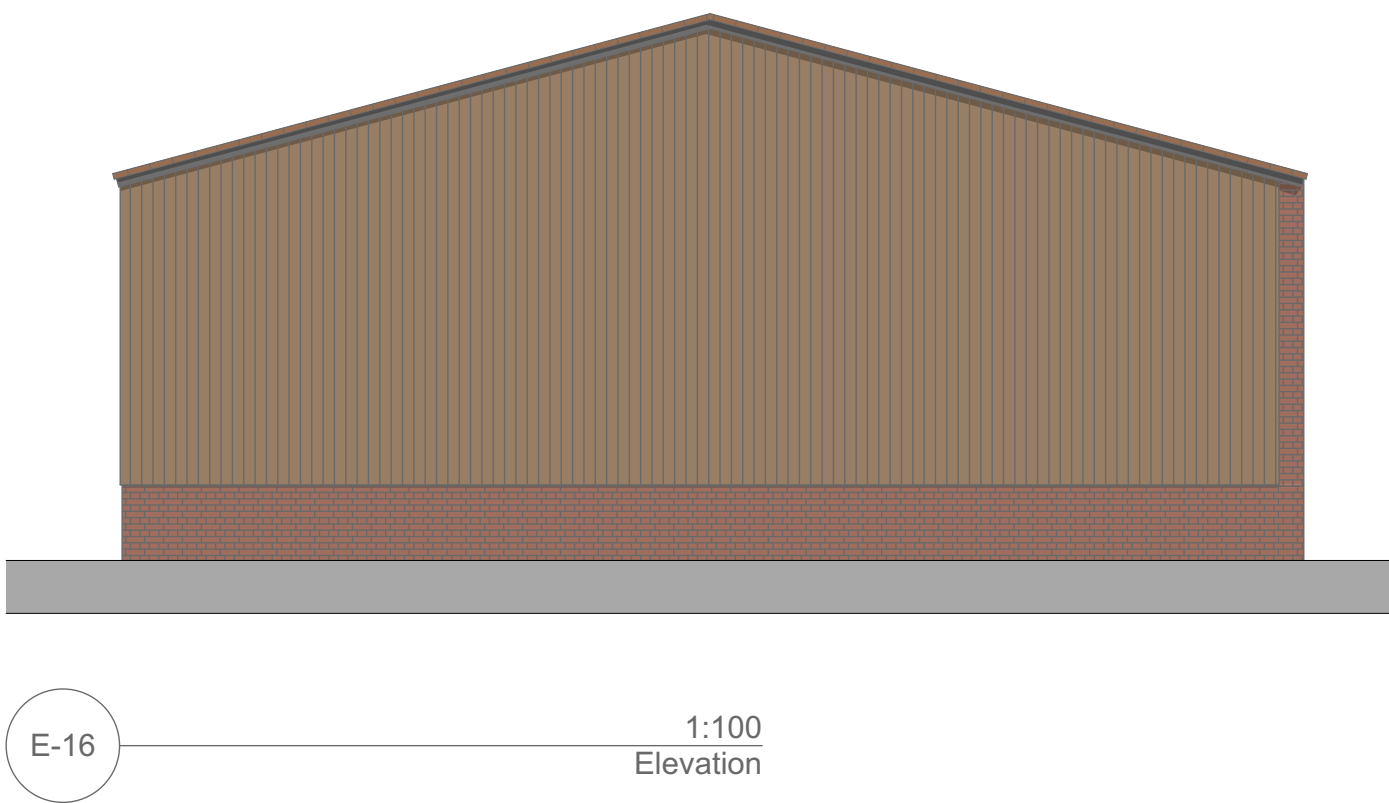
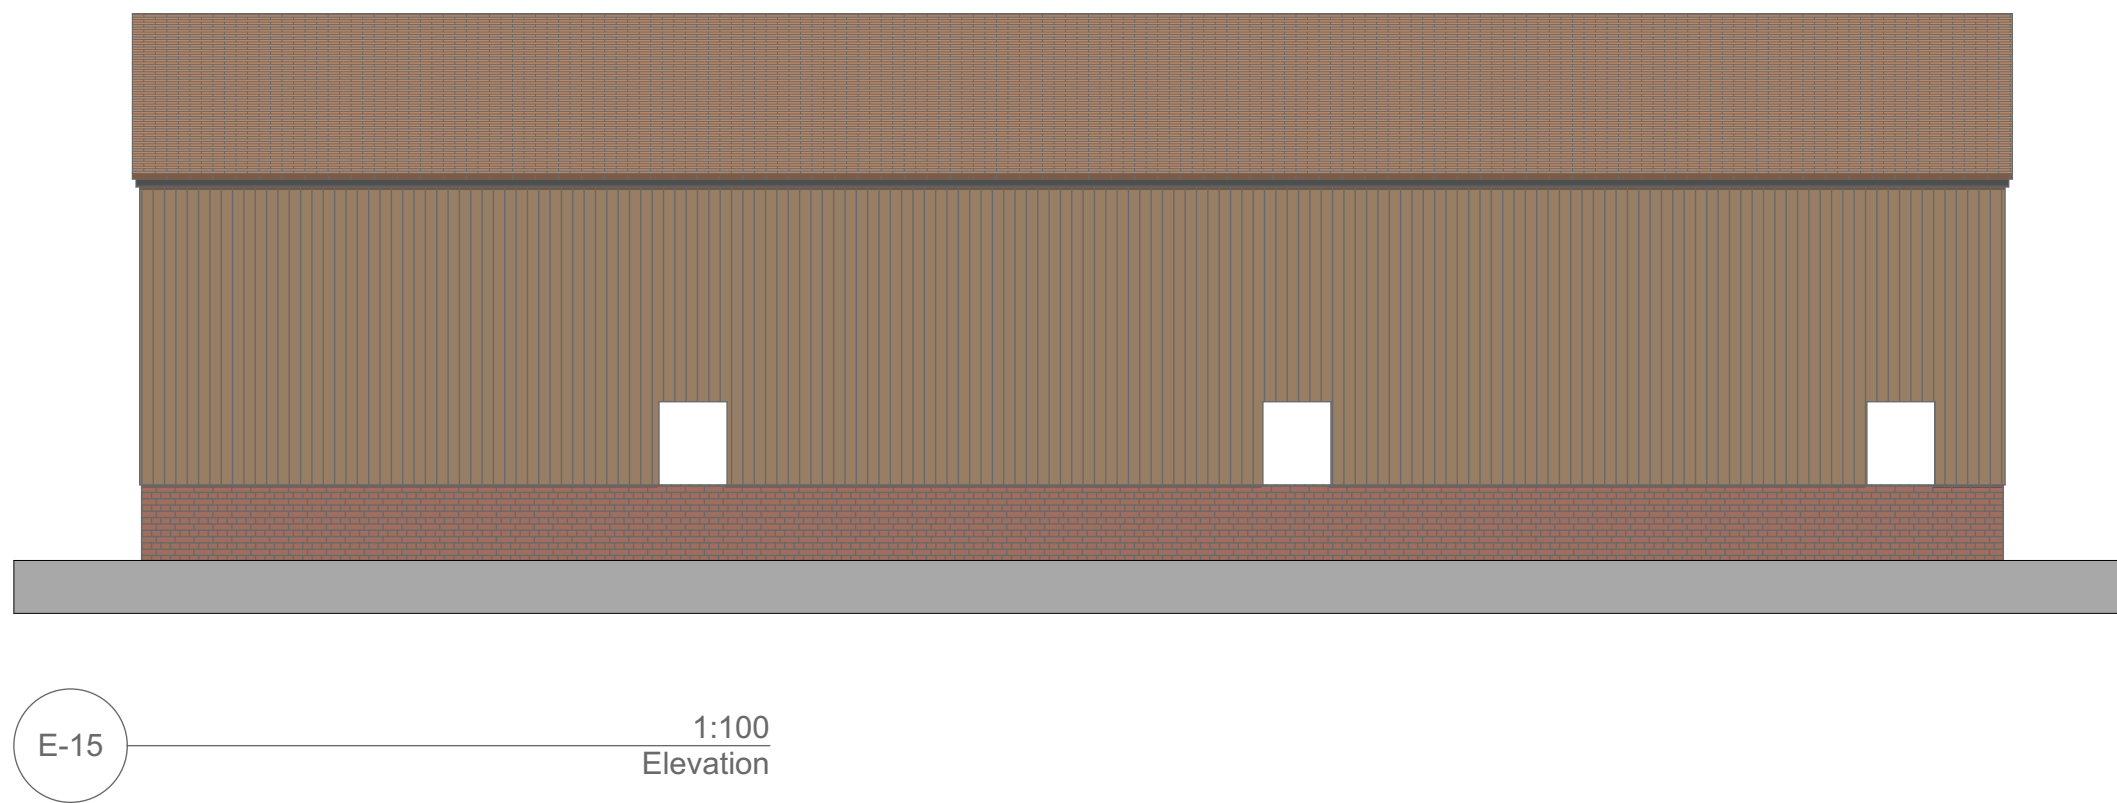
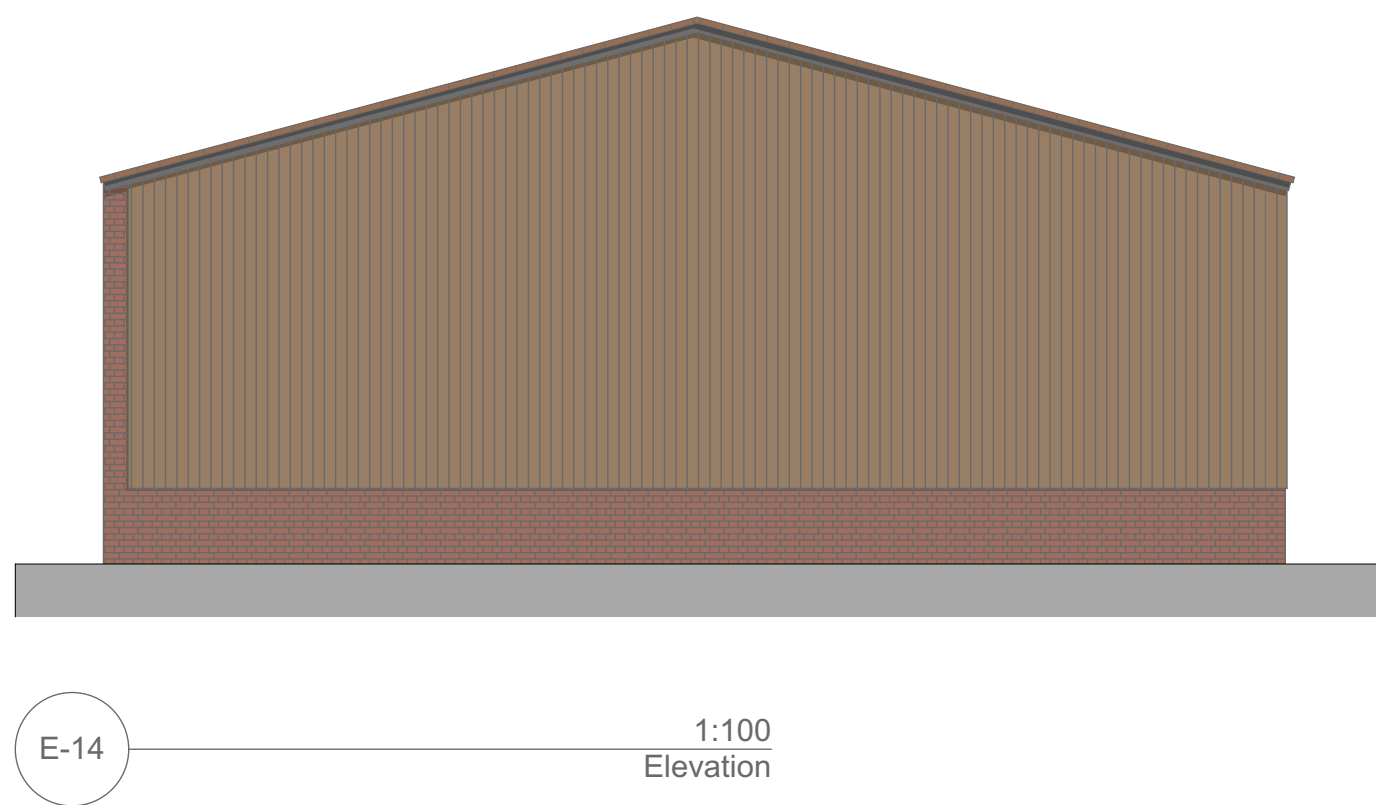
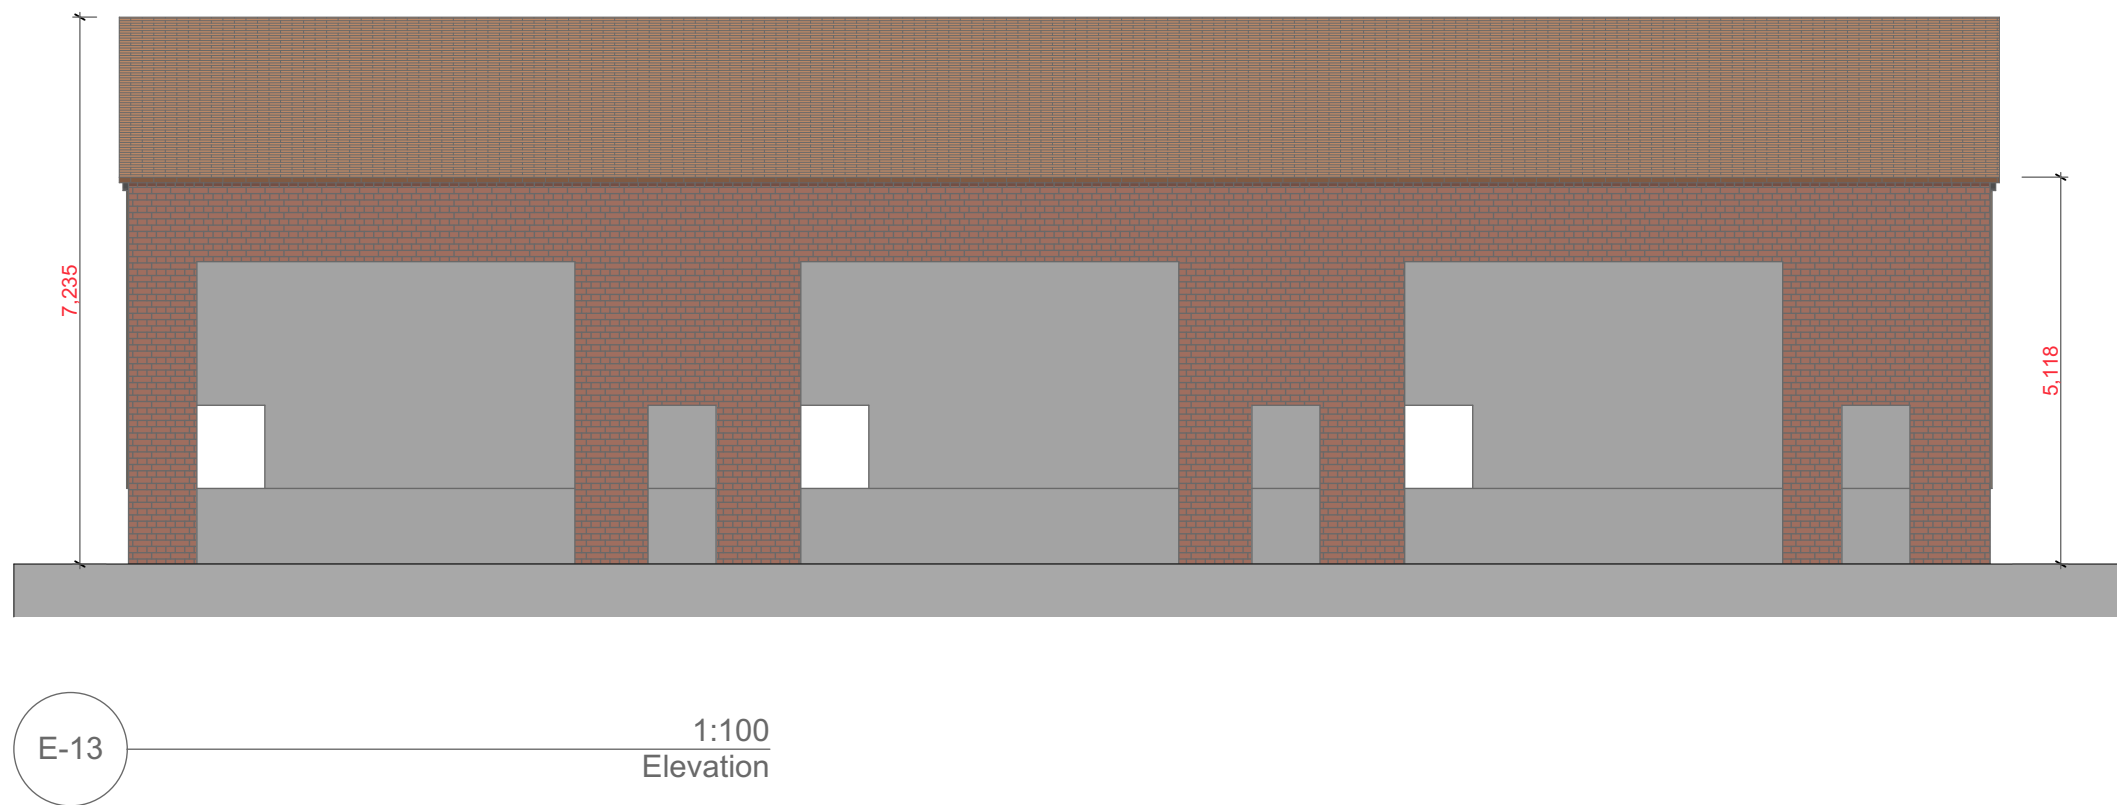


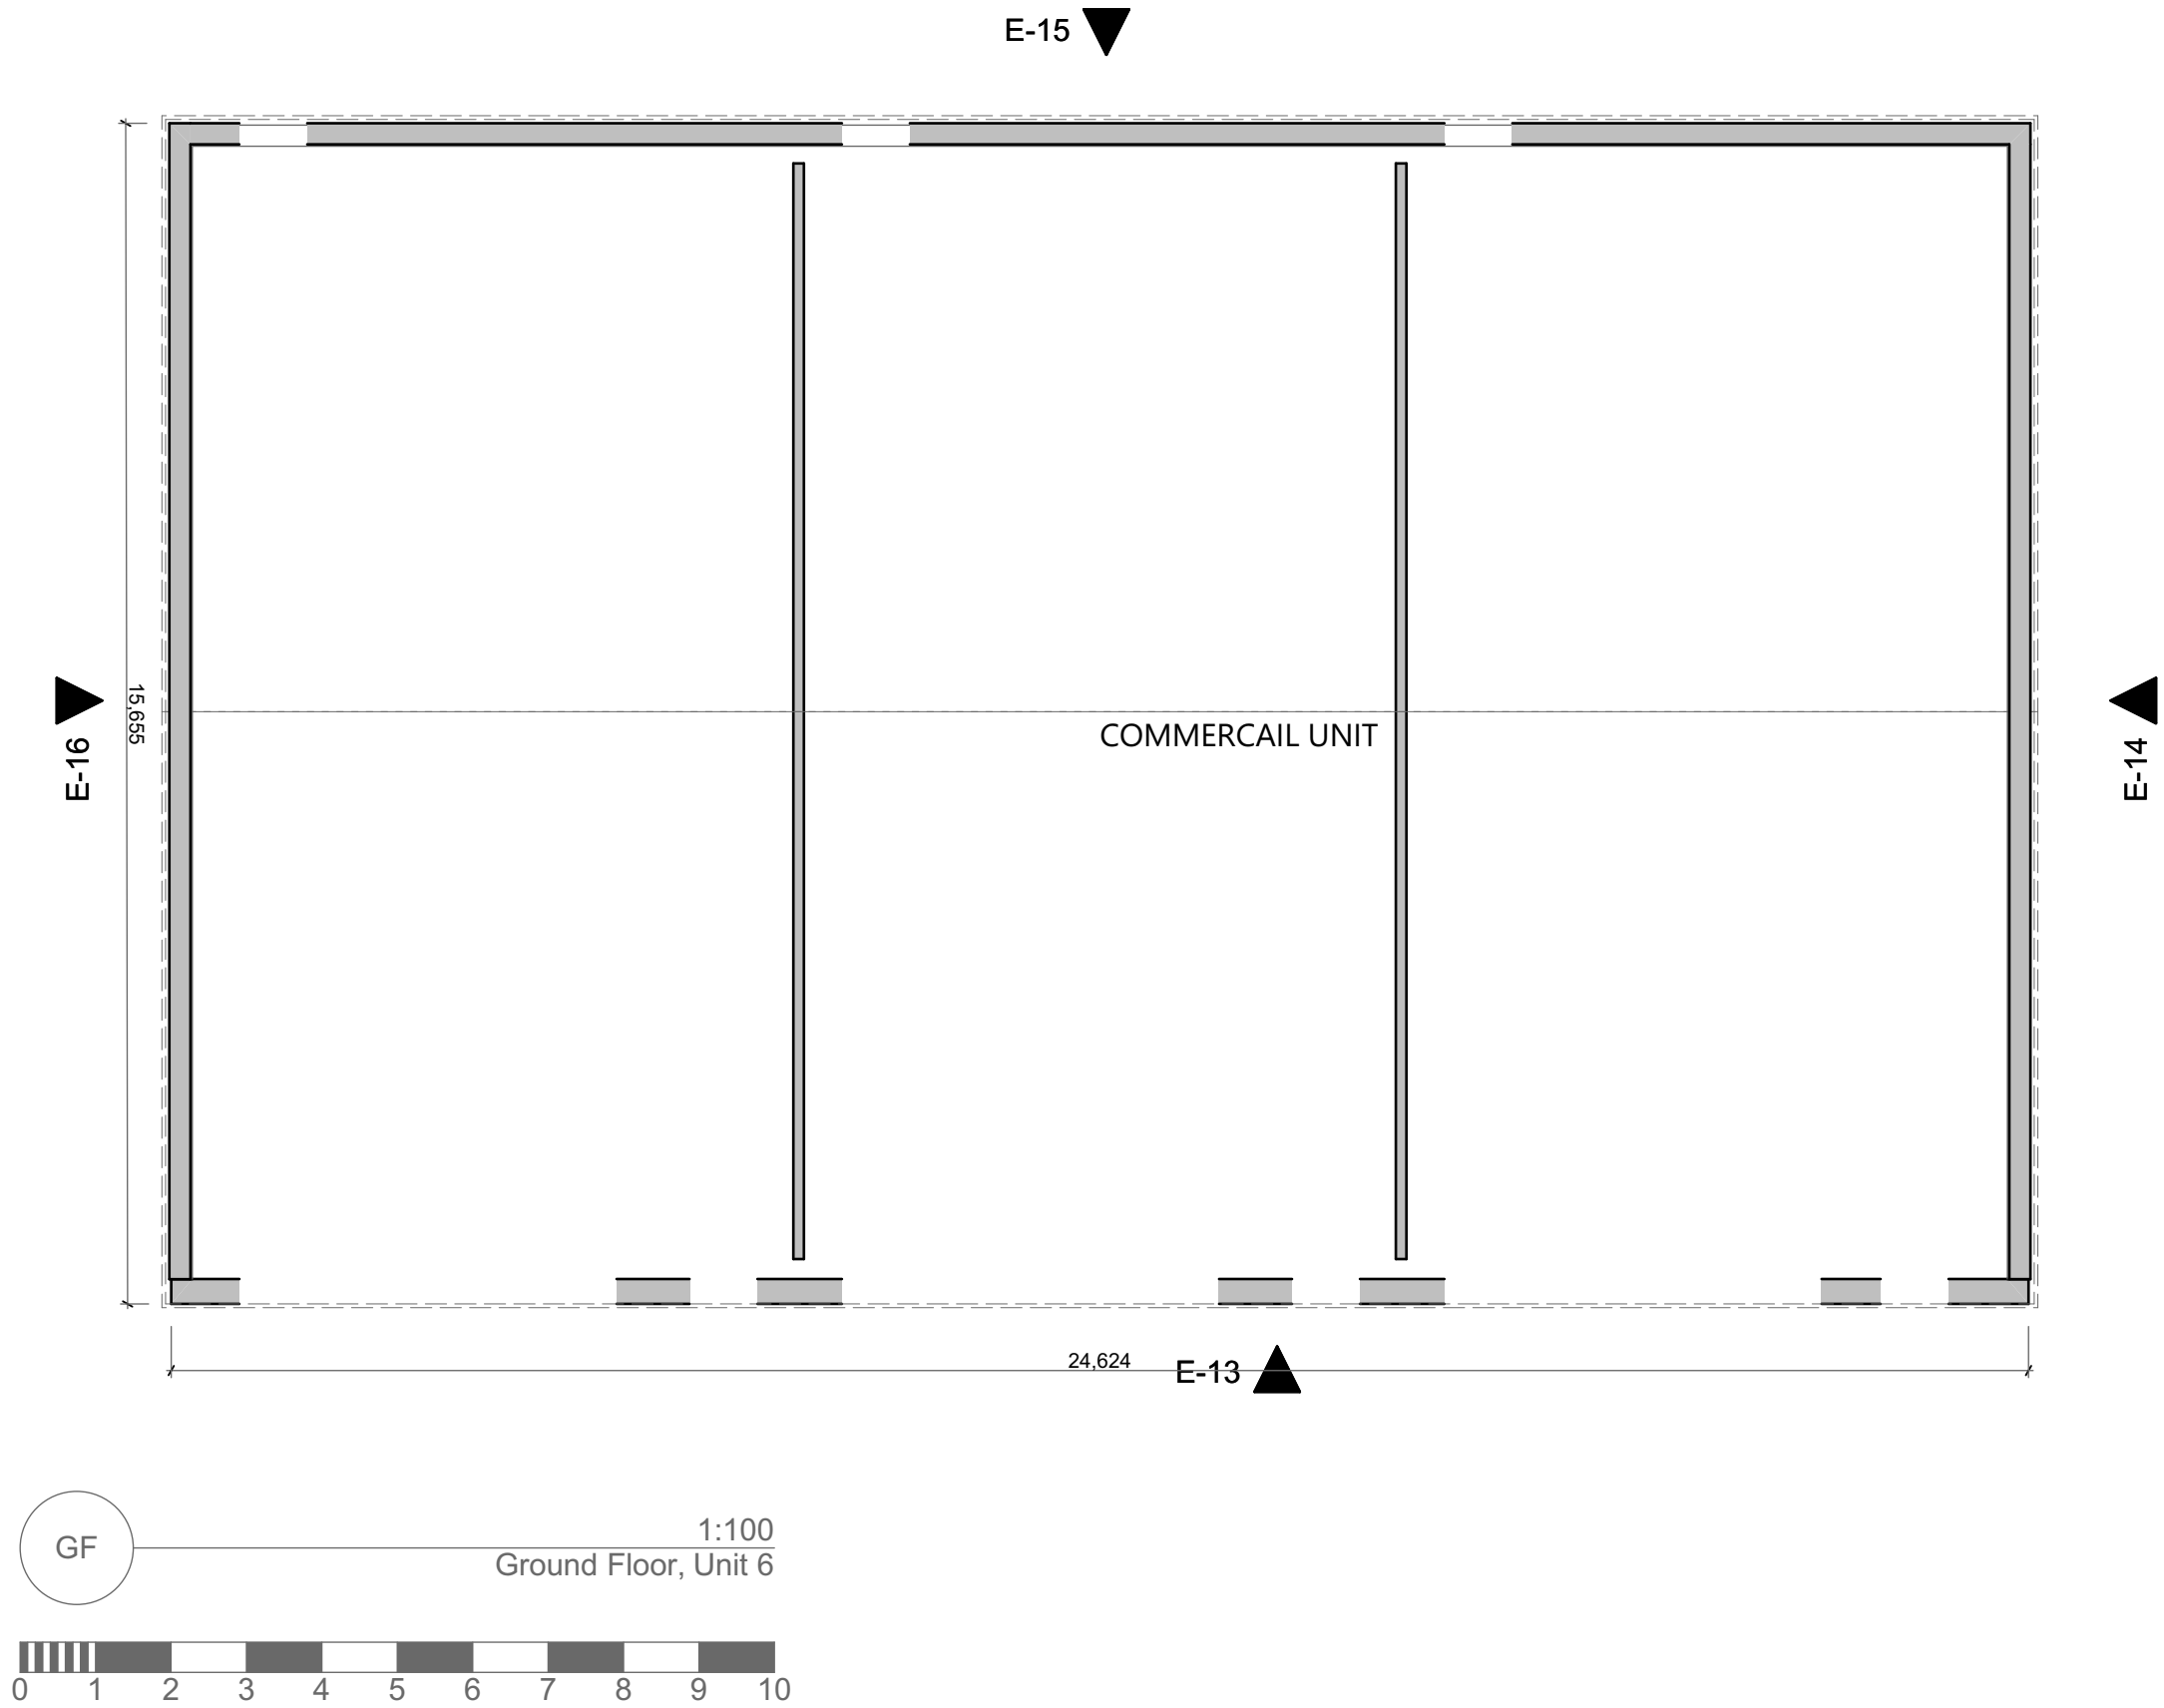

Bramble Brown
colour swatch

Roof Example - BritMet Plaintile.

MATERIALS SCHEDULE

- WALLS**
Existing Barns being relocated; A mix of; Block wall lower and vertical timber upper, timber/concrete lower and corrugated metal upper, full heaight trapezoid metal cladding.
Proposed; English bond brickwork to match existing brick stable block to full elevation at front and remaining elevations with matching brick plinth and vertical timber cladding over modern insulated panels.
- ROOF**
Existing Barns being relocated; Corrugated metal roofing sheet.
Proposed; Bramble brown BritMet lightweight plain tile effect roofing over composite roofing panels (min. pitch set at 15 degrees).
- WINDOWS**
Existing; None.
Proposed; None.
- DOORS**
Existing Barns being relocated; A mix of; Galv. gates, green powder coated roller doors and light grey powder coated personel doors.
Proposed; Grey powder coated powder coated roller doors and grey powder coated personel doors, all with brick arches.
- RAINWATER GOODS**
Existing Barns being relocated; Grey plastic gutters and down pipes.
Proposed; Grey powder coated aluminium half-round gutters and round downpipes.

THIS DRAWING IS INDICATIVE ONLY AND MUST NOT BE RELIED UPON FOR CONSTRUCTION - UNLESS THE DRAWING IS NAMED AS 'CONSTRUCTION'.

ALL DIMENSIONS TO BE CHECKED AND VERIFIED WITH ANY DISCREPANCIES REPORTED TO PHILIPS SURVEYORS LLP.

THIS DRAWING REMAINS THE PROPERTY OF PHILIPS SURVEYORS AND MUST NOT BE COPIED OR REPRODUCED WITHOUT PRIOR WRITTEN PERMISSION.

THE CLIENT MUST FAMILIARISE THEMSELVES WITH:
- THEIR DUTIES CONCERNING HEALTH & SAFETY UNDER CDM2015 REGULATIONS AND
- THE APPOINTMENT OF PRINCIPAL DESIGNER AND PRINCIPAL CONTRACTOR.

IF YOU NEED ANY FURTHER INFORMATION OR INDEPENDENT ADVICE ON UNDERTAKING YOUR CDM REGULATIONS DUTIES, PLEASE CONTACT THE ASSOCIATION FOR PROJECT SAFETY, 5 NEW MART PLACE, EDINBURGH EH14 1RW TEL: 08456 121 290 EMAIL: INFO@APS.ORG.UK YOU CAN VISIT THE HSE AND APS WEBSITES FOR MUCH MORE INFORMATION AT: WWW.HSE.GOV.UK AND WWW.APS.ORG.UK RESPECTIVELY.

SAFETY HEALTH AND ENVIRONMENTAL INFORMATION
IN ADDITION TO THE HAZARDS AND RISKS NORMALLY ASSOCIATED WITH THE TYPE OF CONSTRUCTION WORK DETAILED ON THIS DRAWING, PLEASE NOTE THE FOLLOWING SIGNIFICANT RISKS AND INFORMATION:

▲ INDICATES - WARNING
⊞ INDICATES - COMPULSORY INSTRUCTION
i INDICATES - FOR INFORMATION
⊘ INDICATES - PROHIBITIVE INSTRUCTION

FOR INFORMATION RELATING TO END USE, MAINTENANCE, DEMOLITION ETC. - PLEASE REFER TO THE HEALTH & SAFETY FILE.

IT SHOULD BE ASSUMED THAT ALL WORKS ARE TO BE CARRIED OUT BY A COMPETENT CONTRACTOR AND, WHERE APPLICABLE, TO AN APPROVED METHOD STATEMENT.

Rev.	Amendments	Date	Drw.

PHILIPS SURVEYORS
BUILDING SURVEYORS, DESIGNERS & CONSULTANTS

PHILIPS SURVEYORS LLP, THE OLD COACH HOUSE, 78 LOWER STREET, PULBOROUGH, WEST SUSSEX, RH20 2AA
T: 01798 873222
E: INFO@PHILIPS-SURVEYORS.CO.UK
W: WWW.PHILIPS-SURVEYORS.CO.UK

CLIENT:

C/O ELLIS RODDA
CAMELIA BOTNAR FOUNDATION,
MAPLEHURST ROAD, COWFOLD,
WEST SUSSEX, RH13 8DB

PROJECT:

STABLES CONVERSION
CLOCK HOUSE FARM, STONEHOUSE LANE,
COWFOLD, WEST SUSSEX, RH13 8DL

DRAWING TITLE:

Planning

Option A - Proposed Floor Plan & Elevations [Unit 6] Plain tiled effect Min. 15 degree Roof

DRAWN: GRM	JOB NO: 2684/25	SCALE @ A1: As Shown
CHECKED: PGA	DRAWING NO:	REV:
DATE: APR 26	PL-06-A	

© PHILIPS SURVEYORS LLP.