


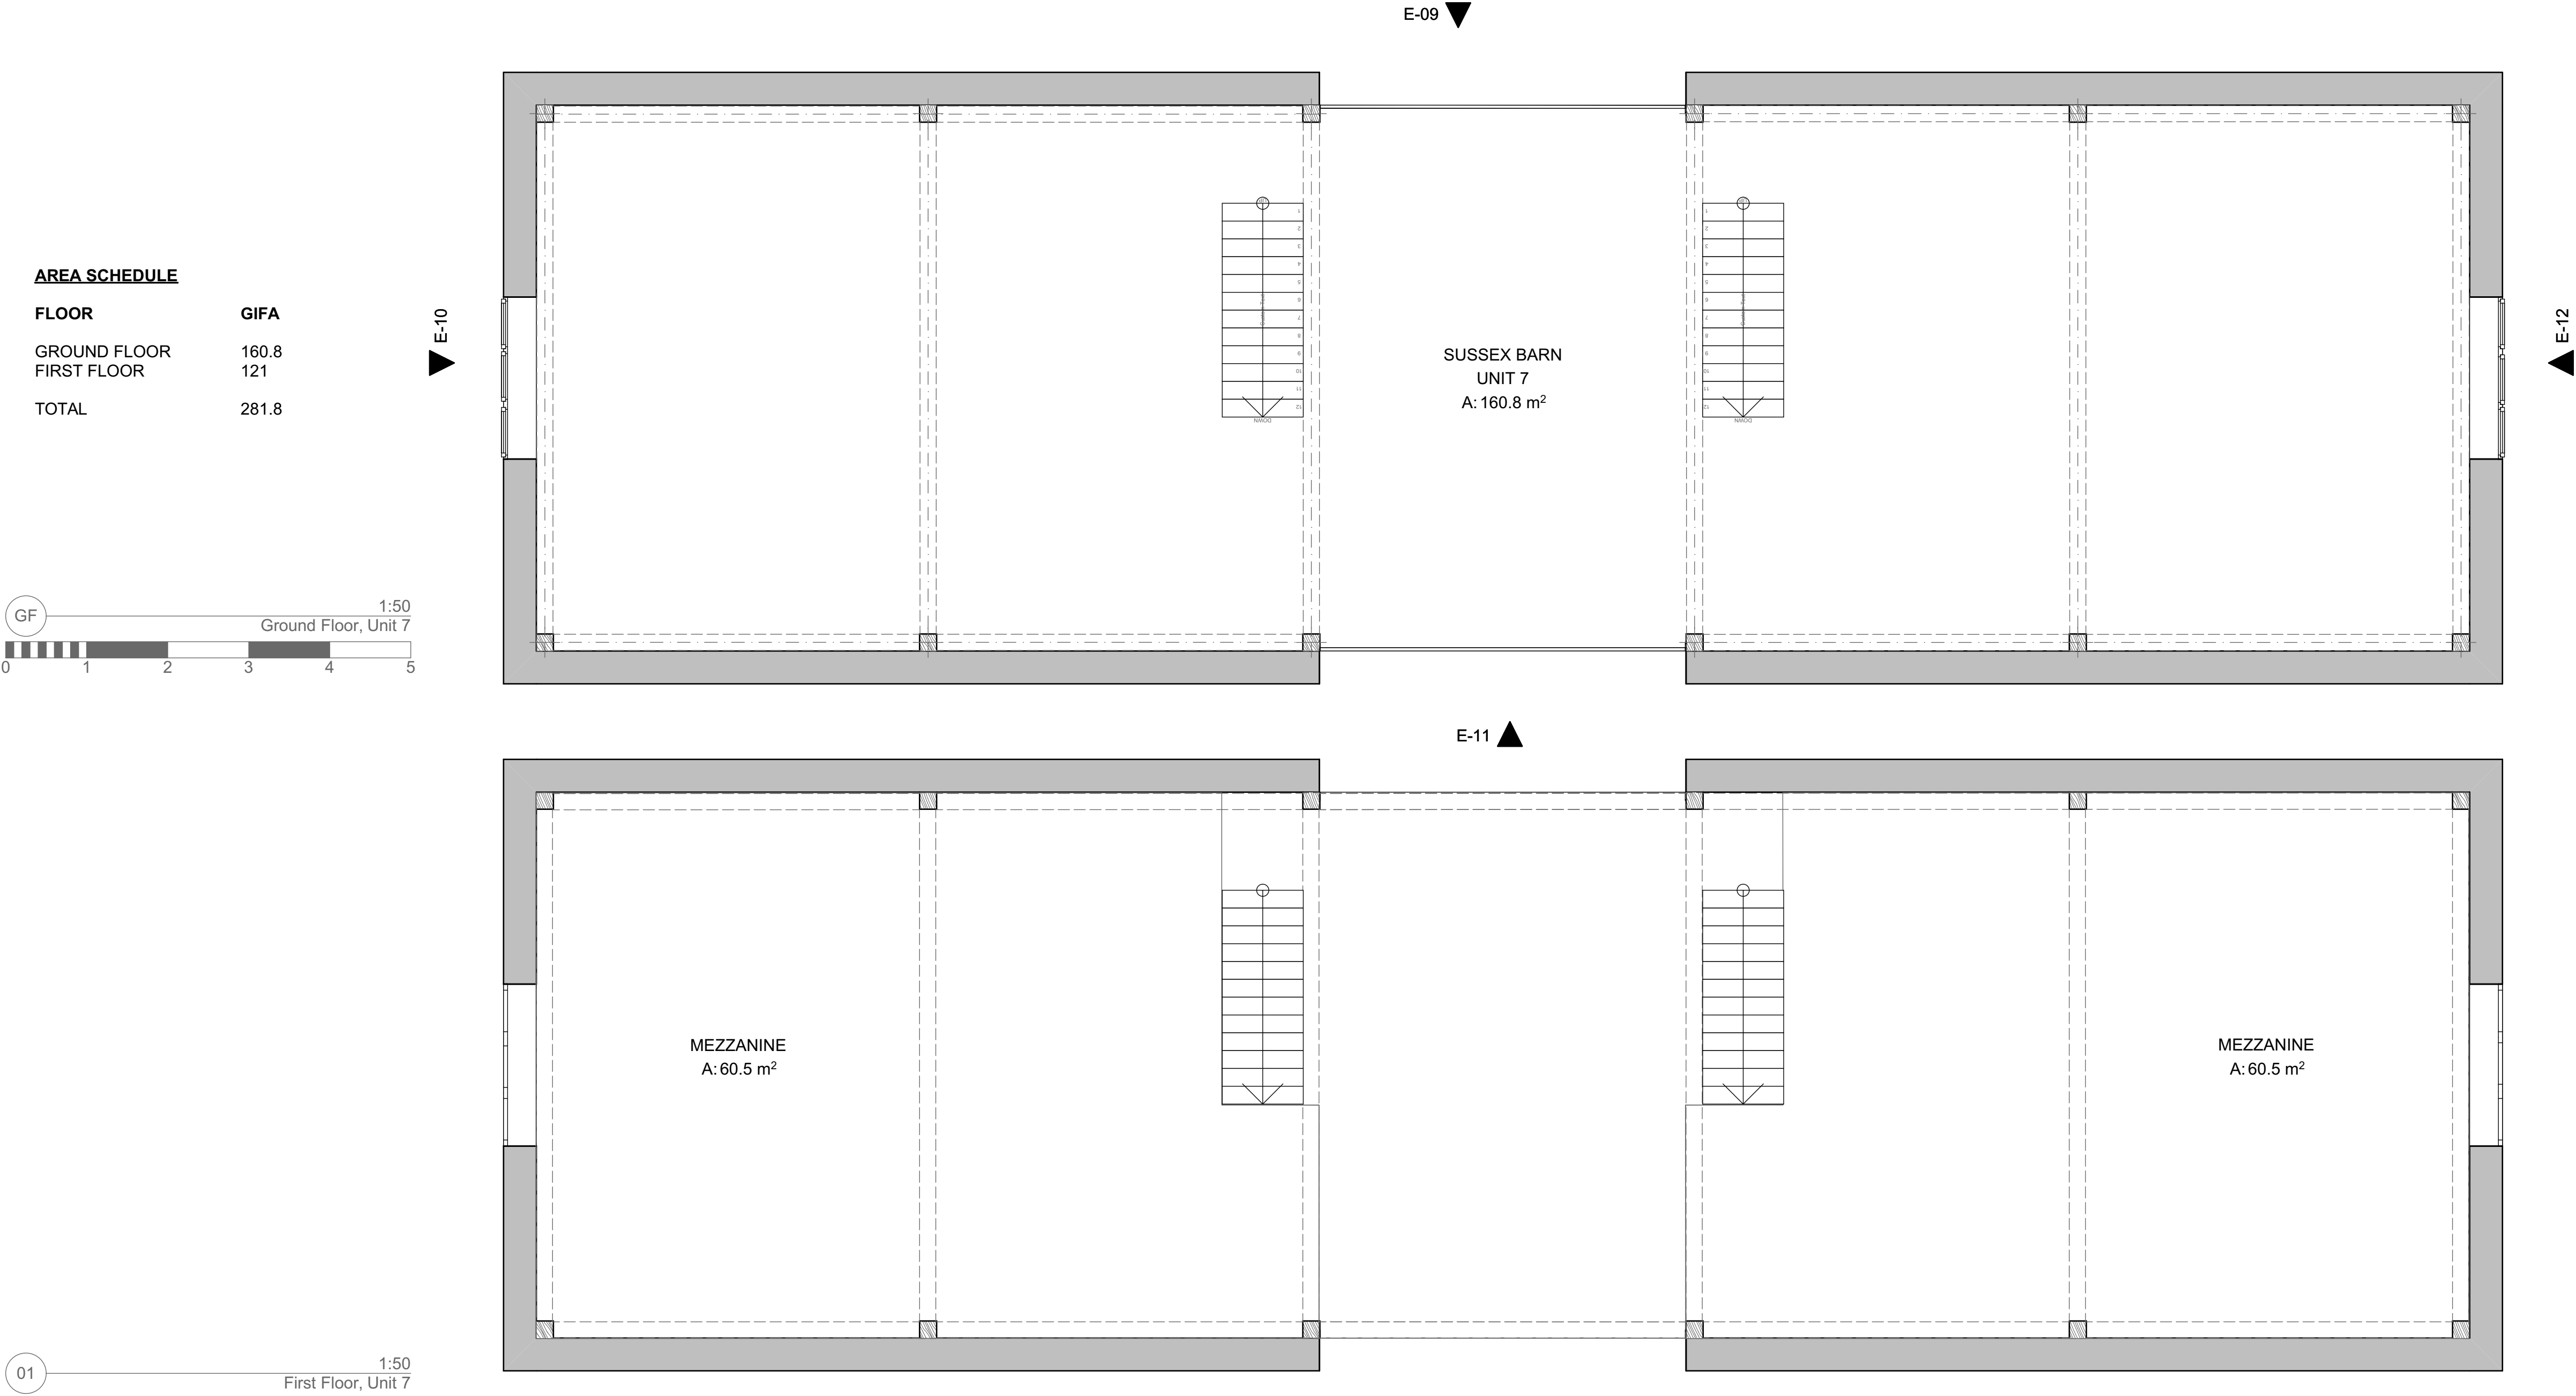

- MATERIALS SCHEDULE
- WALLS

Existing Barns being relocated; A mix of; Block wall lower and vertical timber upper, timber/concrete lower and corrugated metal upper, full heaight trapezoid metal cladding.

Proposed; English bond brickwork plinth to match existing brick stable block, remaining with horizontal shi lap timber cladding.
- ROOF

Existing Barns being relocated; Corrugated metal roofing sheet.

Proposed; Hand made plain tile roof (pitch set at 45 degrees).
- WINDOWS

Existing: None.

Proposed; Timber casement windows.
- DOORS

Existing Barns being relocated; A mix of; Galv. gates, green powder coated roller doors and light grey powder coated personel doors.

Proposed; Timber effect roller doors.
- RAINWATER GOODS

Existing Barns being relocated; Grey plastic gutters and down pipes.

Proposed; Black plastic half-round gutters and round downpipes.



THIS DRAWING IS INDICATIVE ONLY AND MUST NOT BE RELIED UPON FOR CONSTRUCTION - UNLESS THE DRAWING IS NAMED AS 'CONSTRUCTION'.

ALL DIMENSIONS TO BE CHECKED AND VERIFIED WITH ANY DISCREPANCIES REPORTED TO PHILIPS SURVEYORS LLP.

THIS DRAWING REMAINS THE PROPERTY OF PHILIPS SURVEYORS AND MUST NOT BE COPIED OR REPRODUCED WITHOUT PRIOR WRITTEN PERMISSION.

THE CLIENT MUST FAMILIARISE THEMSELVES WITH:
-THEIR DUTIES CONCERNING HEALTH & SAFETY UNDER CDM2015 REGULATIONS AND
-THE APPOINTMENT OF PRINCIPAL DESIGNER AND PRINCIPAL CONTRACTOR.

IF YOU NEED ANY FURTHER INFORMATION OR INDEPENDENT ADVICE ON UNDERTAKING YOUR CDM REGULATIONS DUTIES, PLEASE CONTACT THE ASSOCIATION FOR PROJECT SAFETY, 5 NEW MART PLACE, EDINBURGH EH14 1RW TEL: 08456 121 296 EMAIL: INFO@APS.ORG.UK YOU CAN VISIT THE HSE AND APS WEBSITES FOR MUCH MORE INFORMATION AT: WWW.HSE.GOV.UK AND WWW.APS.ORG.UK RESPECTIVELY.

SAFETY HEALTH AND ENVIRONMENTAL INFORMATION

IN ADDITION TO THE HAZARDS AND RISKS NORMALLY ASSOCIATED WITH THE TYPE OF CONSTRUCTION WORK DETAILED ON THIS DRAWING, PLEASE NOTE THE FOLLOWING SIGNIFICANT RISKS AND INFORMATION:

INDICATES - WARNING

INDICATES - COMPULSORY INSTRUCTION

INDICATES - FOR INFORMATION

INDICATES - PROHIBITIVE INSTRUCTION

FOR INFORMATION RELATING TO END USE, MAINTENANCE, DEMOLITION ETC. - PLEASE REFER TO THE HEALTH & SAFETY FILE.

IT SHOULD BE ASSUMED THAT ALL WORKS ARE TO BE CARRIED OUT BY A COMPETENT CONTRACTOR AND, WHERE APPLICABLE, TO AN APPROVED METHOD STATEMENT.

Rev.	Amendments	Date	Drw.

PS

PHILIPS SURVEYORS

BUILDING SURVEYORS, DESIGNERS & CONSULTANTS

PHILIPS SURVEYORS LLP, THE OLD COACH HOUSE, 78 LOWER STREET, PULBOROUGH, WEST SUSSEX, RH20 2AA

T: 01798 873222

E: INFO@PHILIPS-SURVEYORS.CO.UK

W: WWW.PHILIPS-SURVEYORS.CO.UK

RICS

CHAS

Constructionline

PA

CLIENT:

C/O ELLIS RODDA
CAMELIA BOTNAR FOUNDATION,
MAPLEHURST ROAD, COWFOLD,
WEST SUSSEX, RH13 8DB

PROJECT:

STABLES CONVERSION
CLOCK HOUSE FARM, STONEHOUSE LANE,
COWFOLD, WEST SUSSEX, RH13 8DL

DRAWING TITLE:

Planning

Sussex Barn - Proposed Floor Plan & Elevations
[Unit 7]

DRAWN:

GRM

CHECKED:

PGA

DATE:

APR 26

JOB NO:

2684/25

DRAWING NO:

PL-07

SCALE @ A1:

As Shown

REV:

© PHILIPS SURVEYORS LLP.