

Scale 1:1250
@ A3



Existing Survey
(Black)

OS Map (Orange)
± 1m Accuracy

DRAWING TITLE
Site Location Plan

CLIENT

DRAWING No.

1.01

JOB TITLE

Alders, Horsham Road,
Steyning, BN44 3AA

SCALE

1:1250 @ A3

DATE _____

04/08/2025

Mapping contents © Crown copyright and database rights 2025 Ordnance Survey 100035207

Jaye Ford RIBA
Architect

Architect

T +44 (0)1903 745393

M: +44 (0)7905 336280


E: jayeford@jayeford.com

W: jayeford.com

A: Marleys | Marleys Hill | Storrington | West Sussex | RH20 4BT



JAYE FORD
ARCHITECTURE


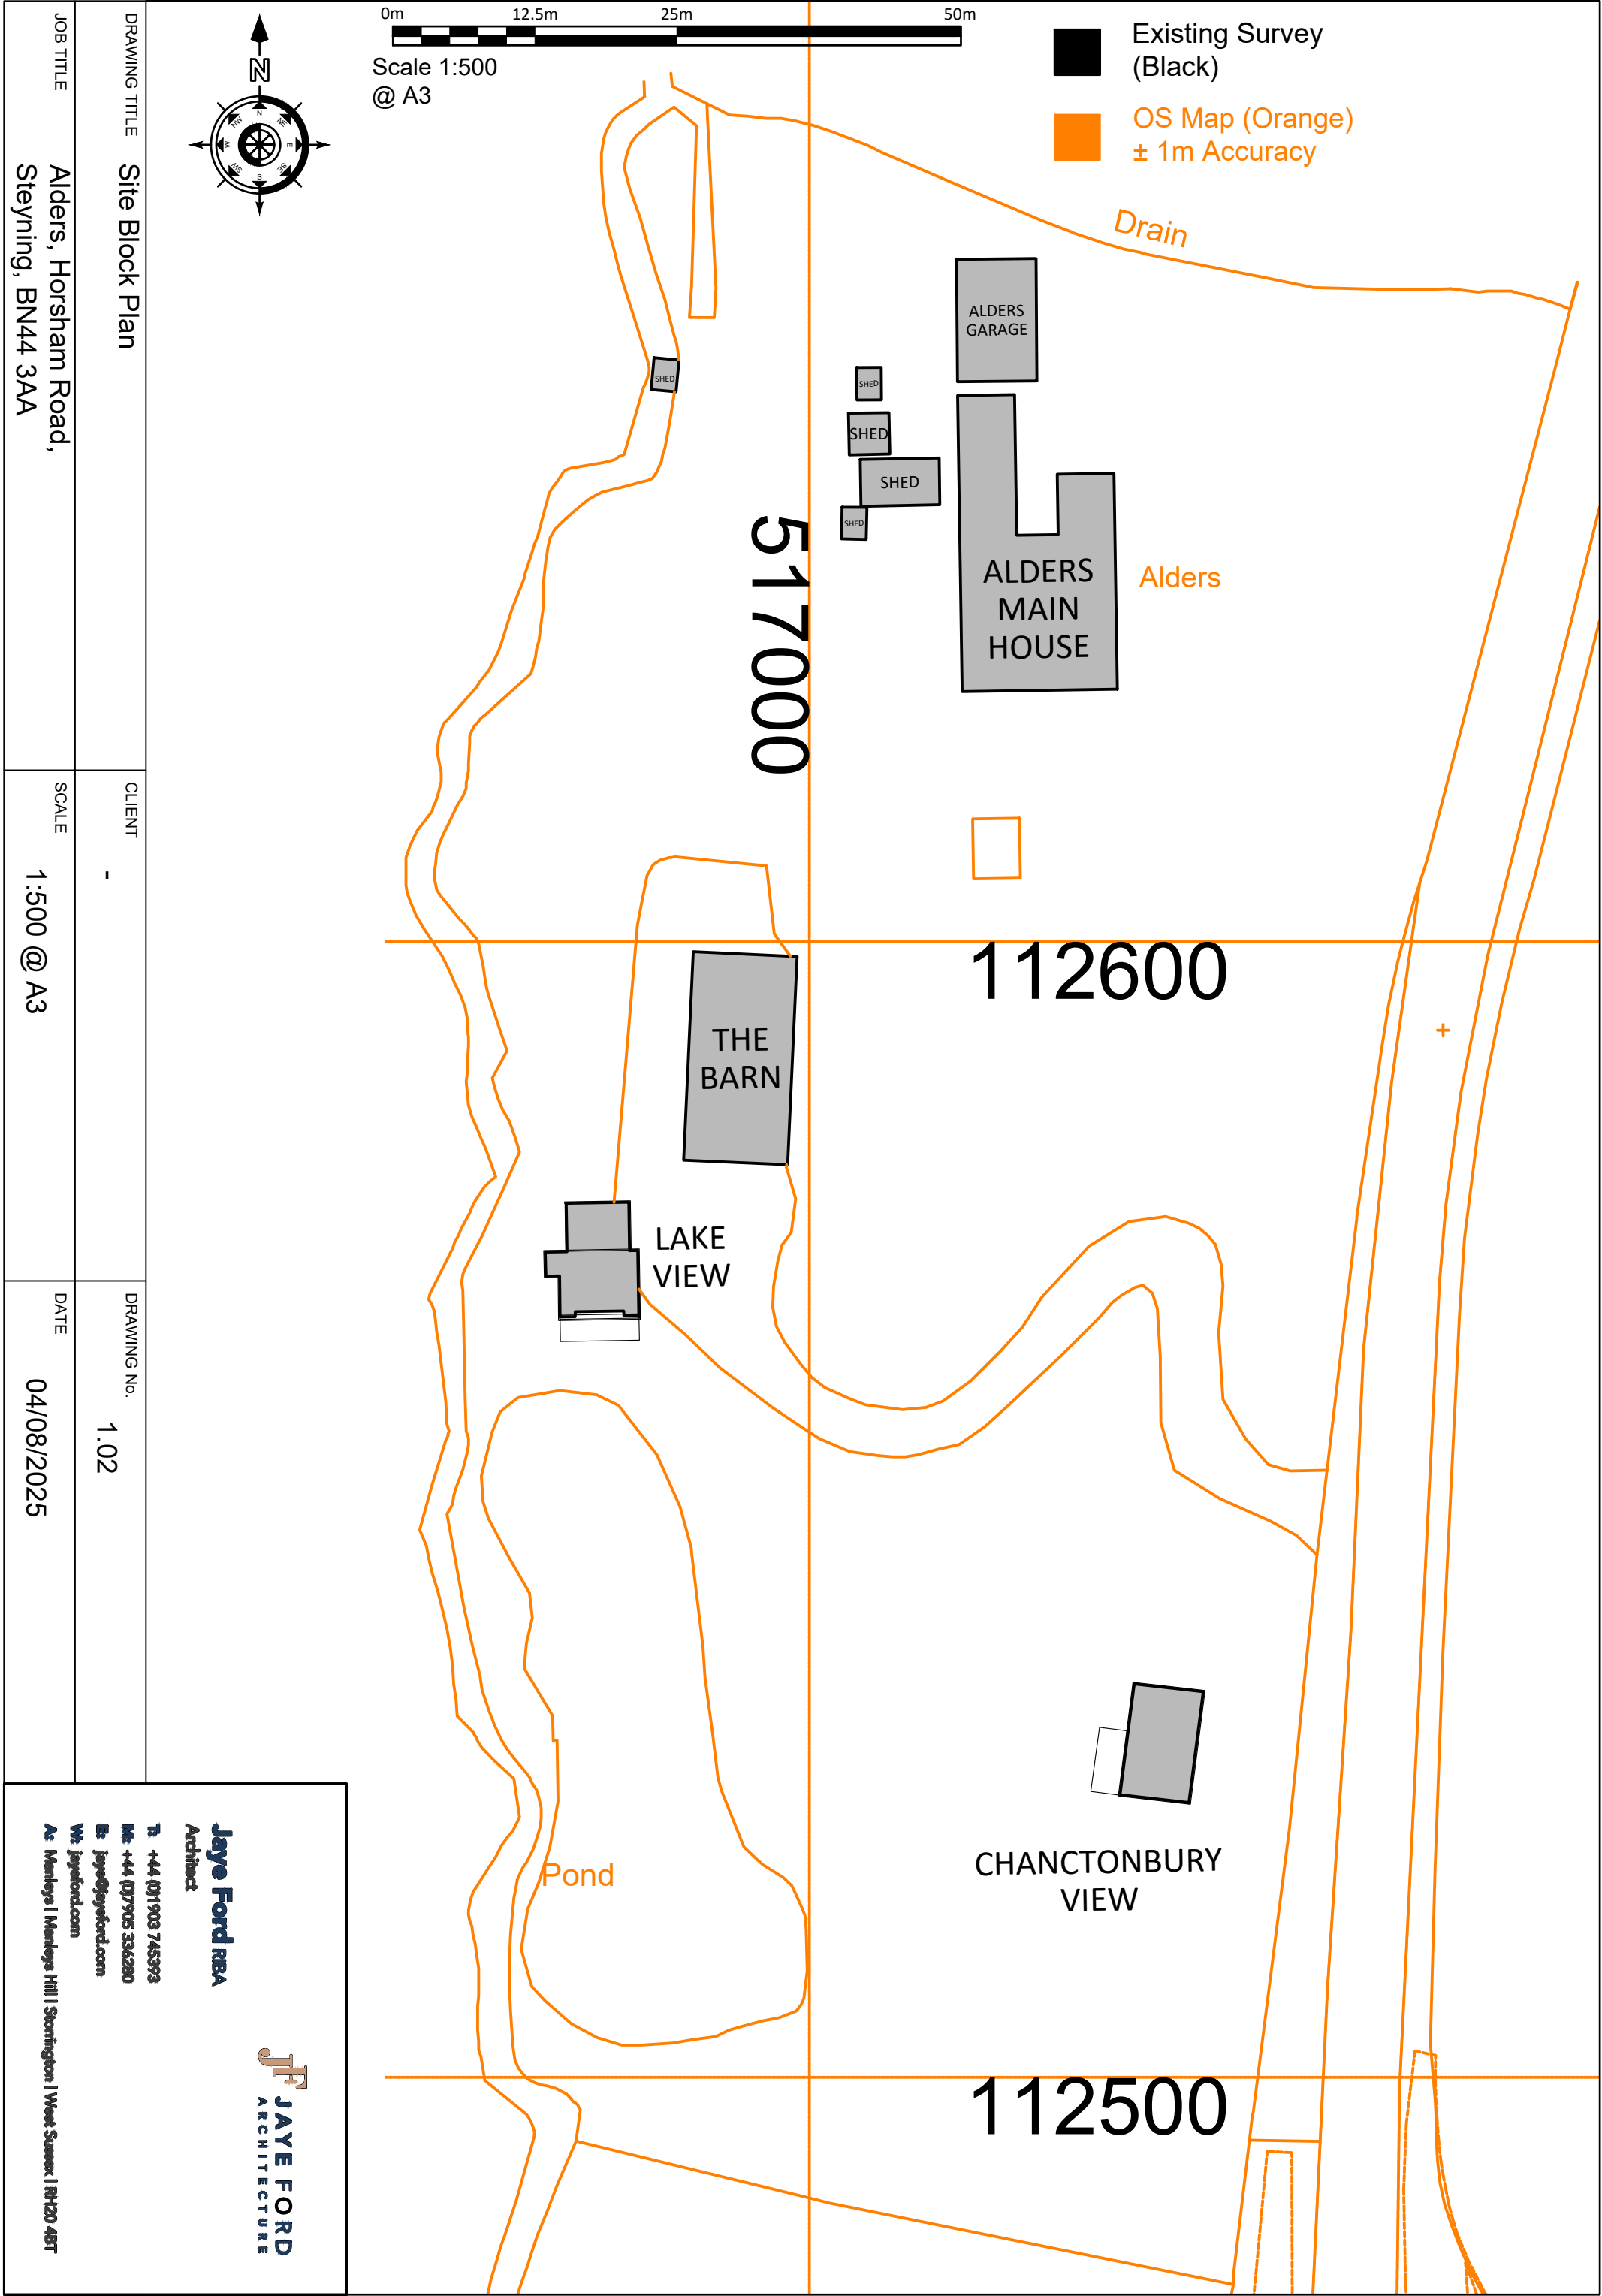


DRAWING TITLE	Site Block Plan	CLIENT	-	DRAWING No.	1.02
JOB TITLE	Alders, Horsham Road, Steyning, BN44 3AA	SCALE	1:500 @ A3	DATE	04/08/2025

Jaye Ford RIBA
Architect

T: +44 (0)1903 745393
M: +44 (0)7905 336280
E: jaye@jaye-ford.com
W: jaye-ford.com
A: Merleys | Merleys Hill | Storrington | West Sussex | RH20 4BT

JF JAYE FORD
ARCHITECTURE

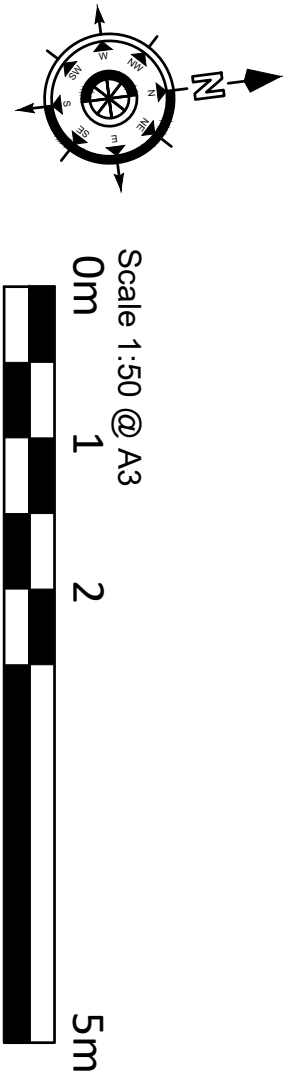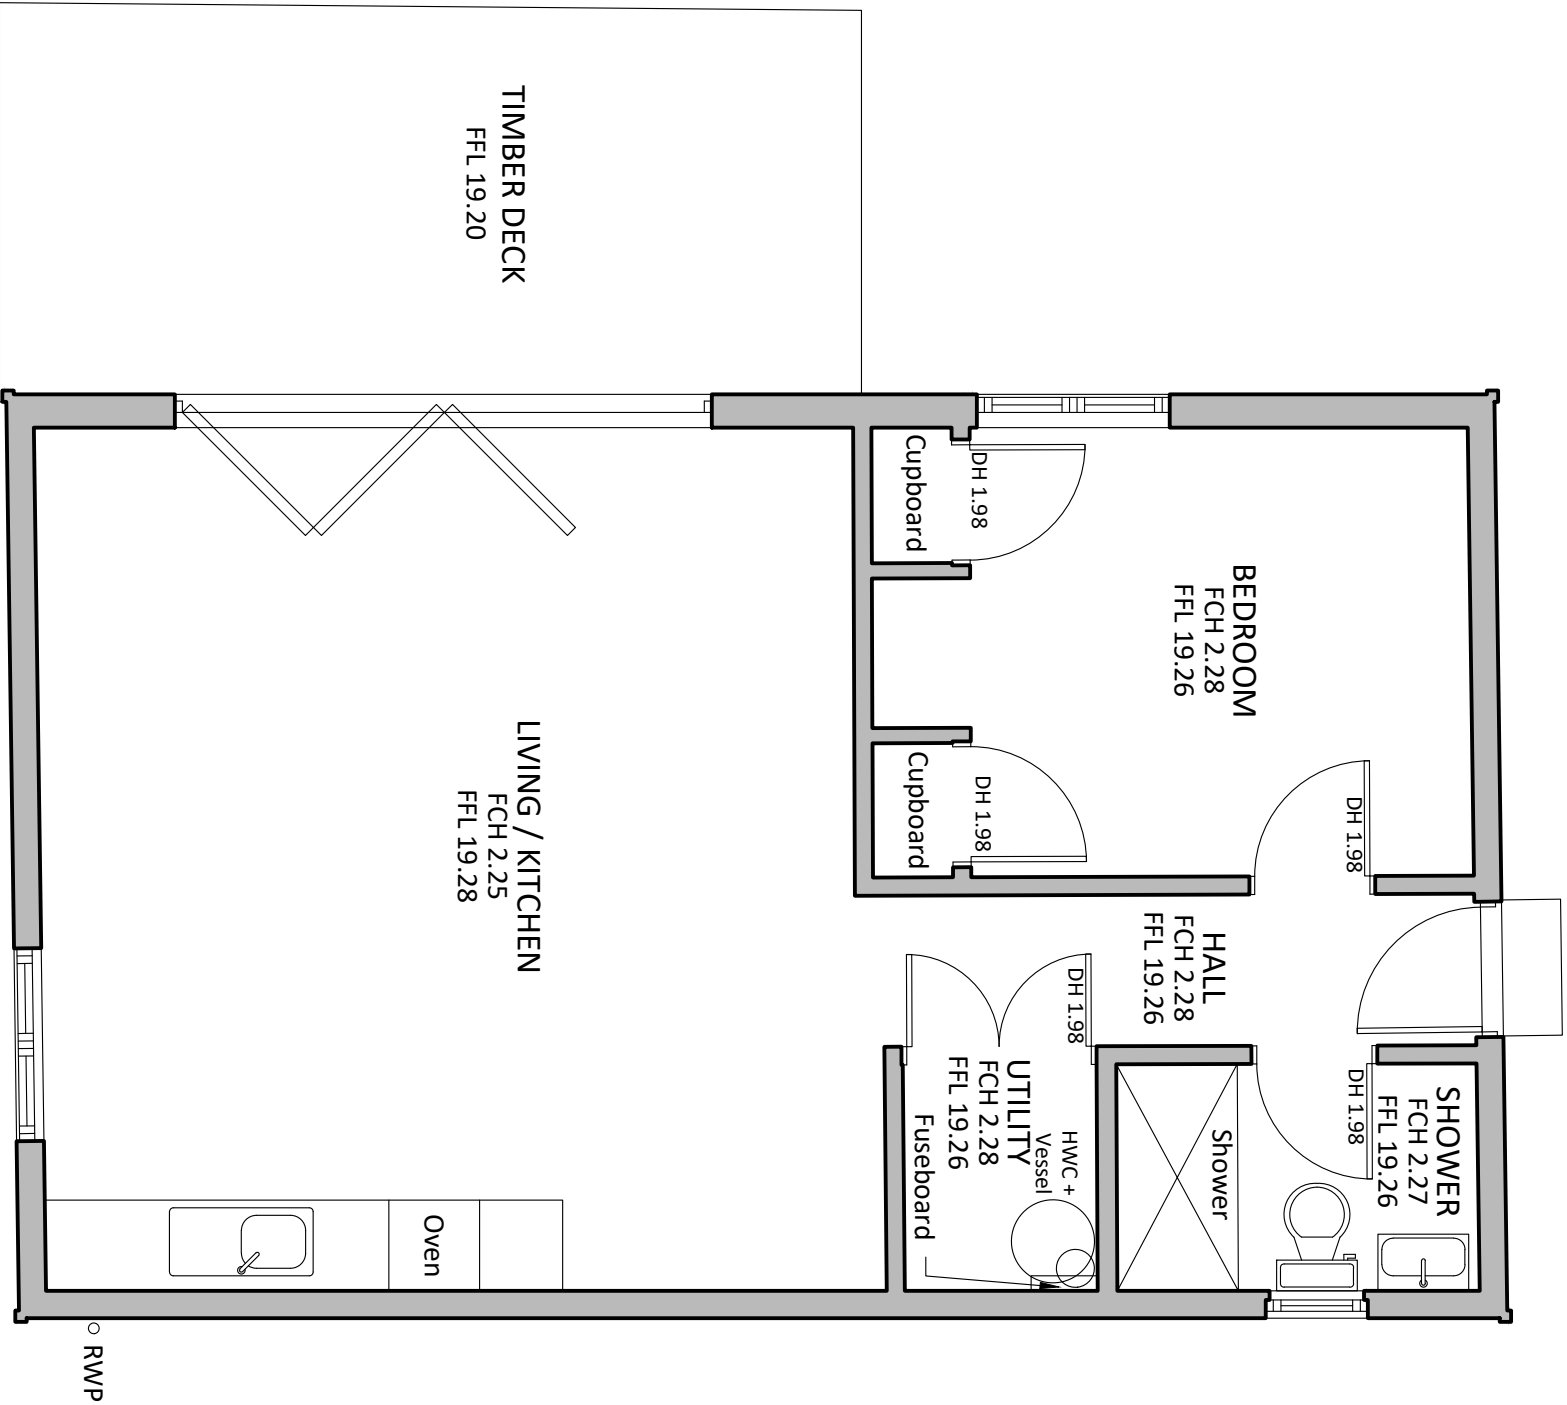

DRAWING TITLE		CLIENT	DRAWING No.
Chanctonbury View		-	1.03
Floor Plan			
JOB TITLE	SCALE	DATE	
Alders, Horsham Road, Steyning, BN44 3AA	1:50 @ A3	04/08/2025	

Jaye Ford RIBA
Architect

T: +44 (0)1903 745393


M: +44 (0)7905 336280

E: jaye@jaye-ford.com

W: jaye-ford.com


At: Merllys | Merllys Hill | Snettisham | West Sussex | RH20 4BT



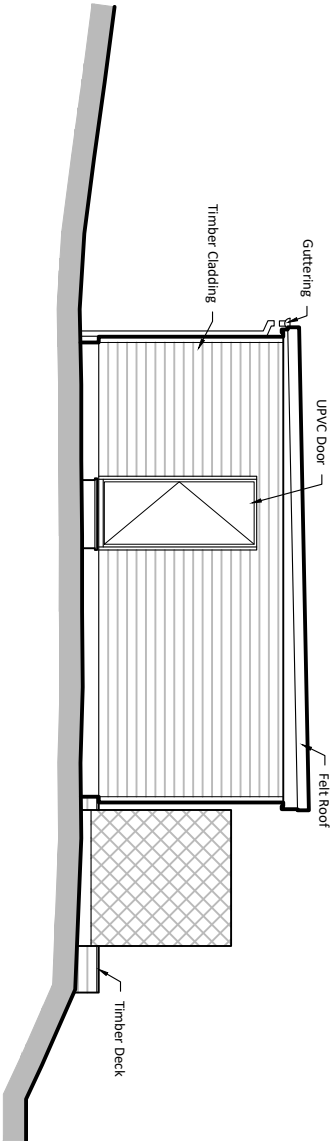


15m

Chanctonbury View North Elevation

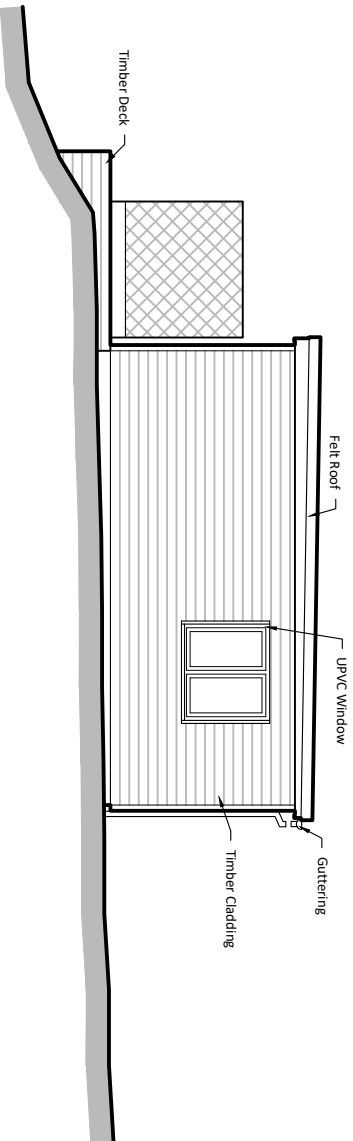


15m

Chanctonbury View South Elevation

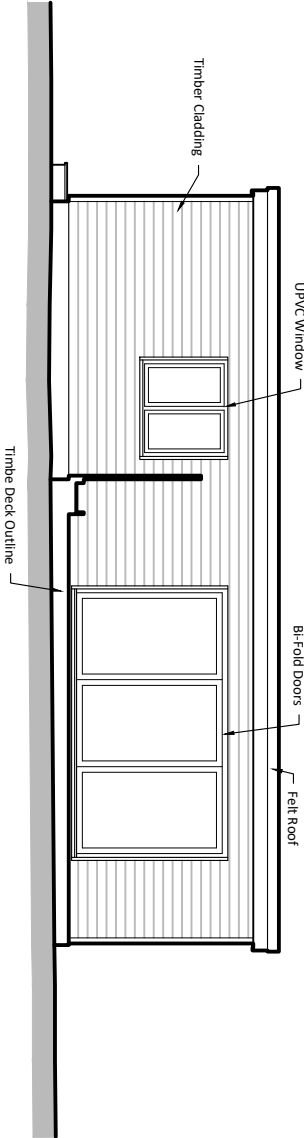

15m

Chanctonbury View West Elevation

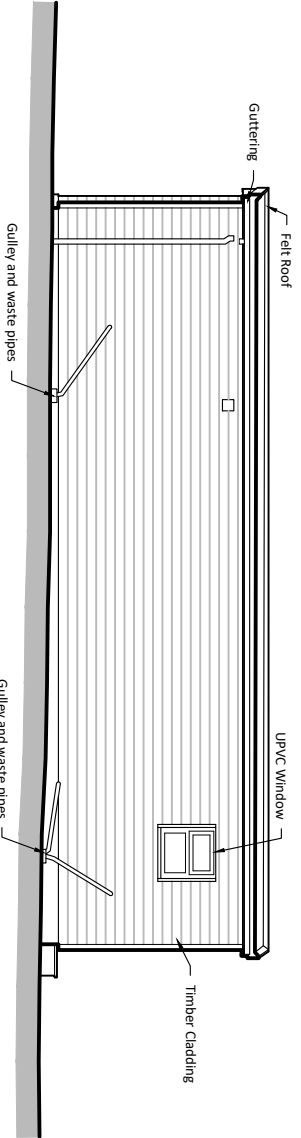

15m

Chanctonbury View East Elevation

Scale 1:100 @ A3



DRAWING TITLE	Chanctonbury View Elevations
JOB TITLE	Alders, Horsham Road, Steyning, BN44 3AA

CLIENT	-
SCALE	1:100 @ A3

DRAWING No.	1.04
DATE	04/08/2025

Jaye Ford
Architect

T: +44 (0)1903 745393


M: +44 (0)7905 336280

E: jaye@jaye-ford.com


W: jaye-ford.com

As: Merleys | Merleys Hill | Snettisham | West Sussex | RH20 4BT




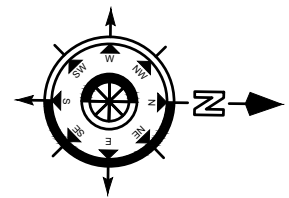


Scale 1:50 @ A3
0m 1 2

 

5m

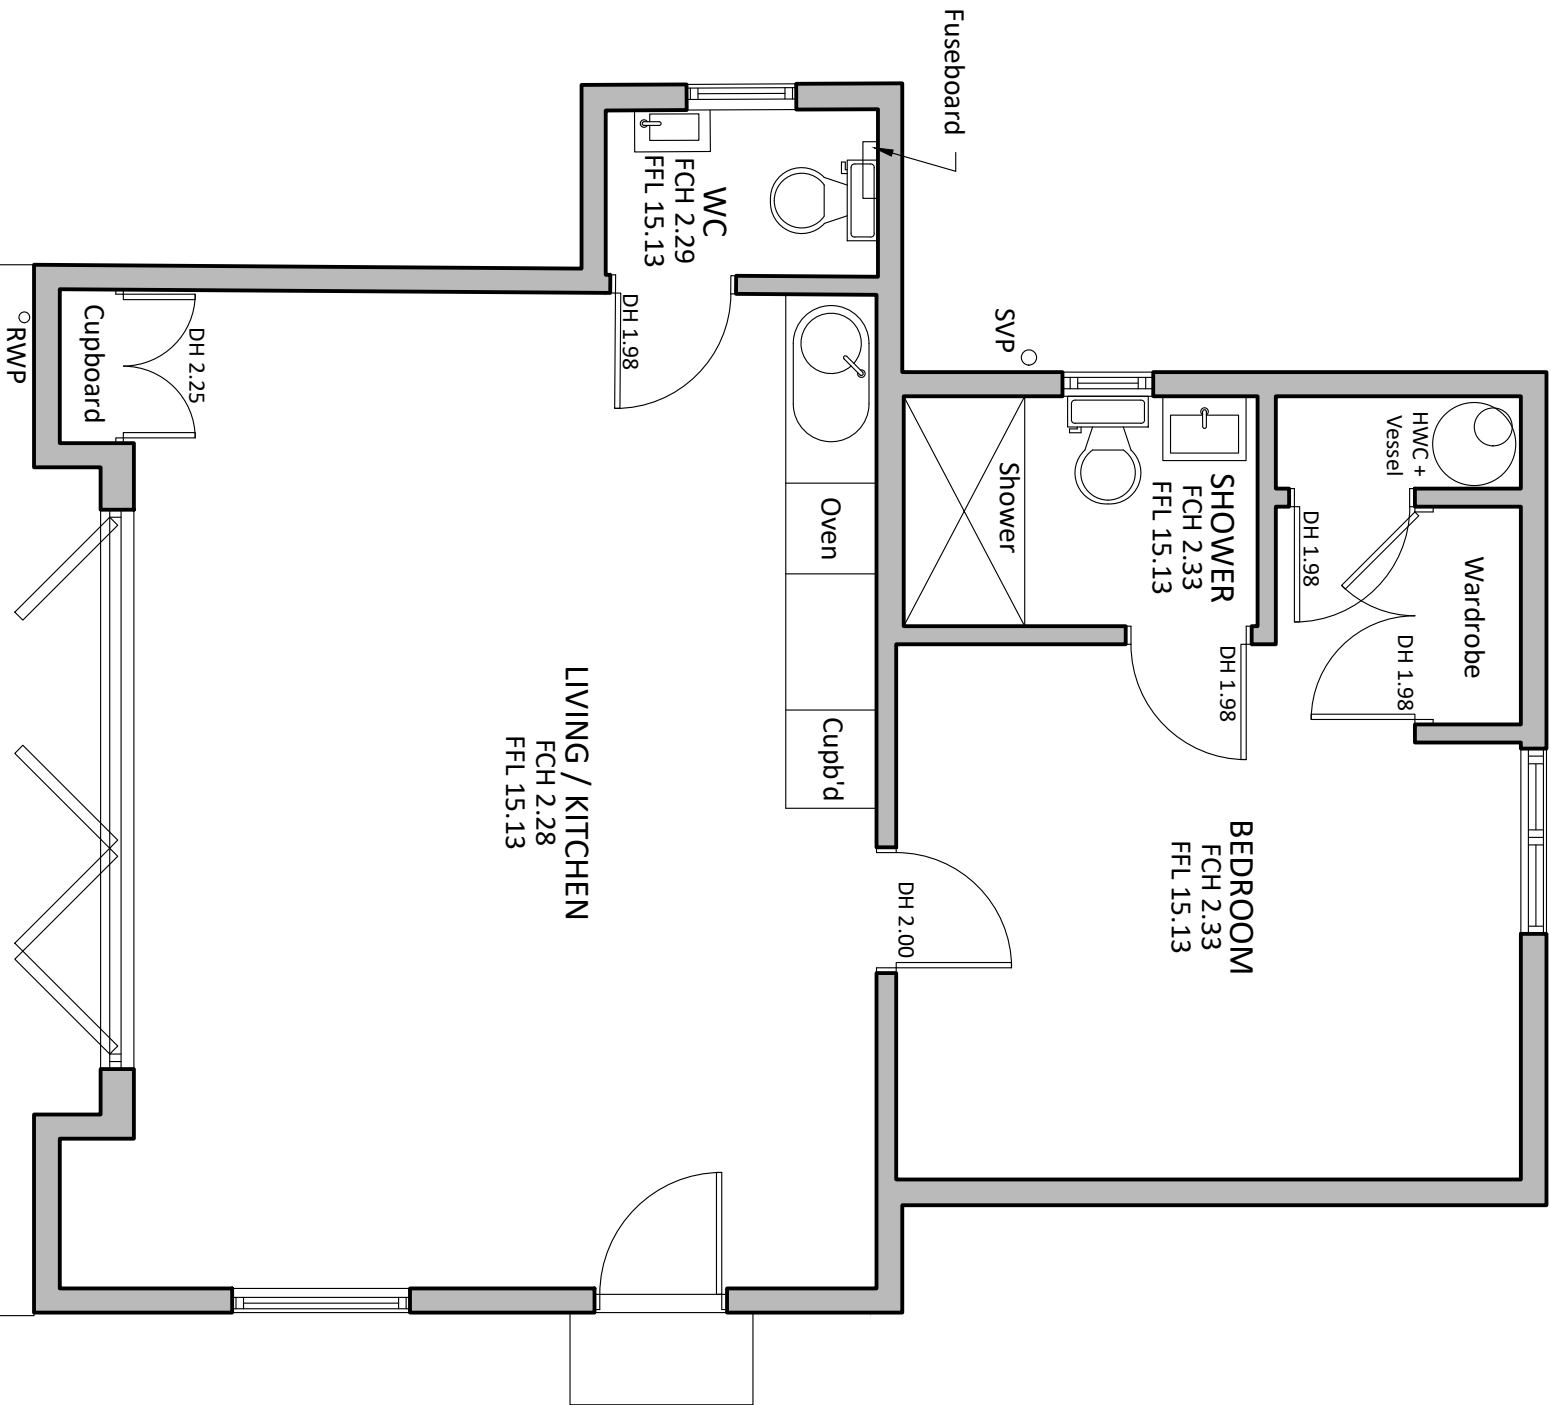


DRAWING TITLE		CLIENT	DRAWING No.
Lake View		-	1.05
Floor Plan			
JOB TITLE	SCALE	DATE	
Alders, Horsham Road, Steyning, BN44 3AA	1:50 @ A3	04/08/2025	
Jaye Ford RIBA Architect		JF JAYE FORD ARCHITECTURE	
T: +44 (0)1903 745393 M: +44 (0)7905 336280 E: jaye@jaye-ford.com W: jaye-ford.com		A: Merleys Merleys Hill Storrington West Sussex RH20 4BT	

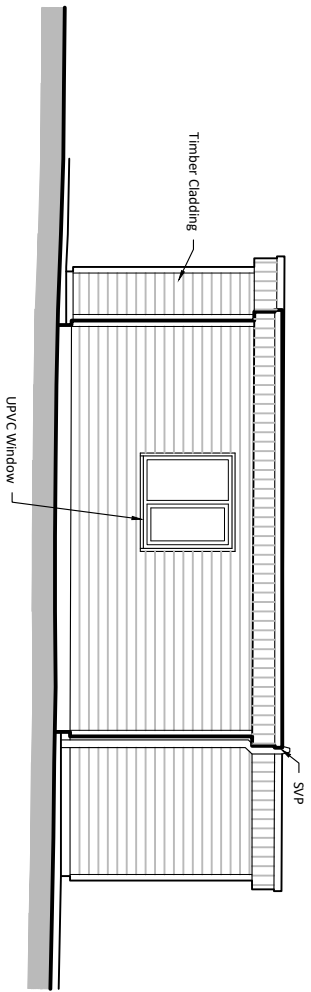


13m

Lake View
North Elevation

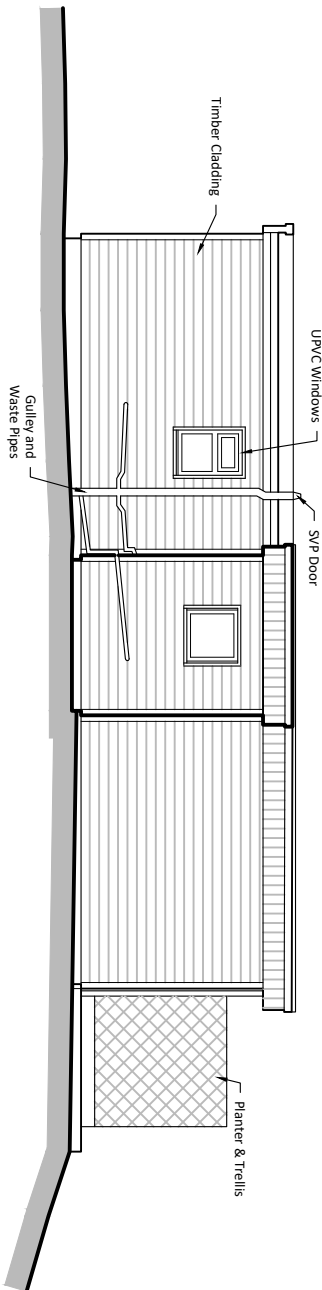


13m

Lake View
West Elevation

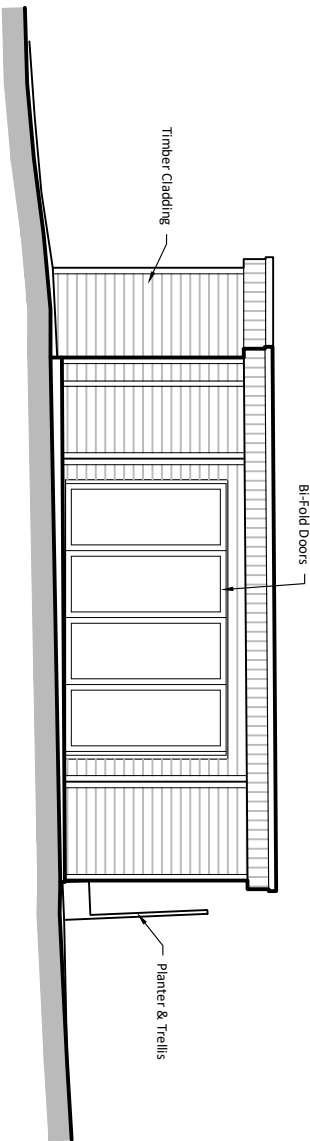

13m

Lake View
South Elevation

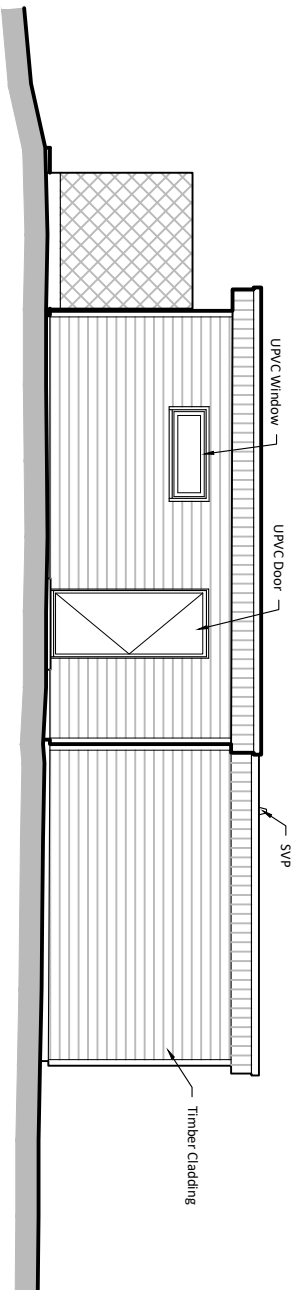

13m

Lake View
East Elevation

Scale 1:100 @ A3



DRAWING TITLE	Lake View Elevations
JOB TITLE	Alders, Horsham Road, Steyning, BN44 3AA

CLIENT	-
SCALE	1:100 @ A3

DRAWING No.	1.06
DATE	04/08/2025

Jaye Ford RIBA
Architect

T: +44 (0)1903 745393
M: +44 (0)7905 336280
E: jaye@jaye-ford.com
W: jaye-ford.com

Ae: Menllys | Menllys Hill | Snettington | West Sussex | RH20 4BT

JF JAYE FORD
ARCHITECTURE