


Scale 1:50 @ A3
0m 1 2



5m

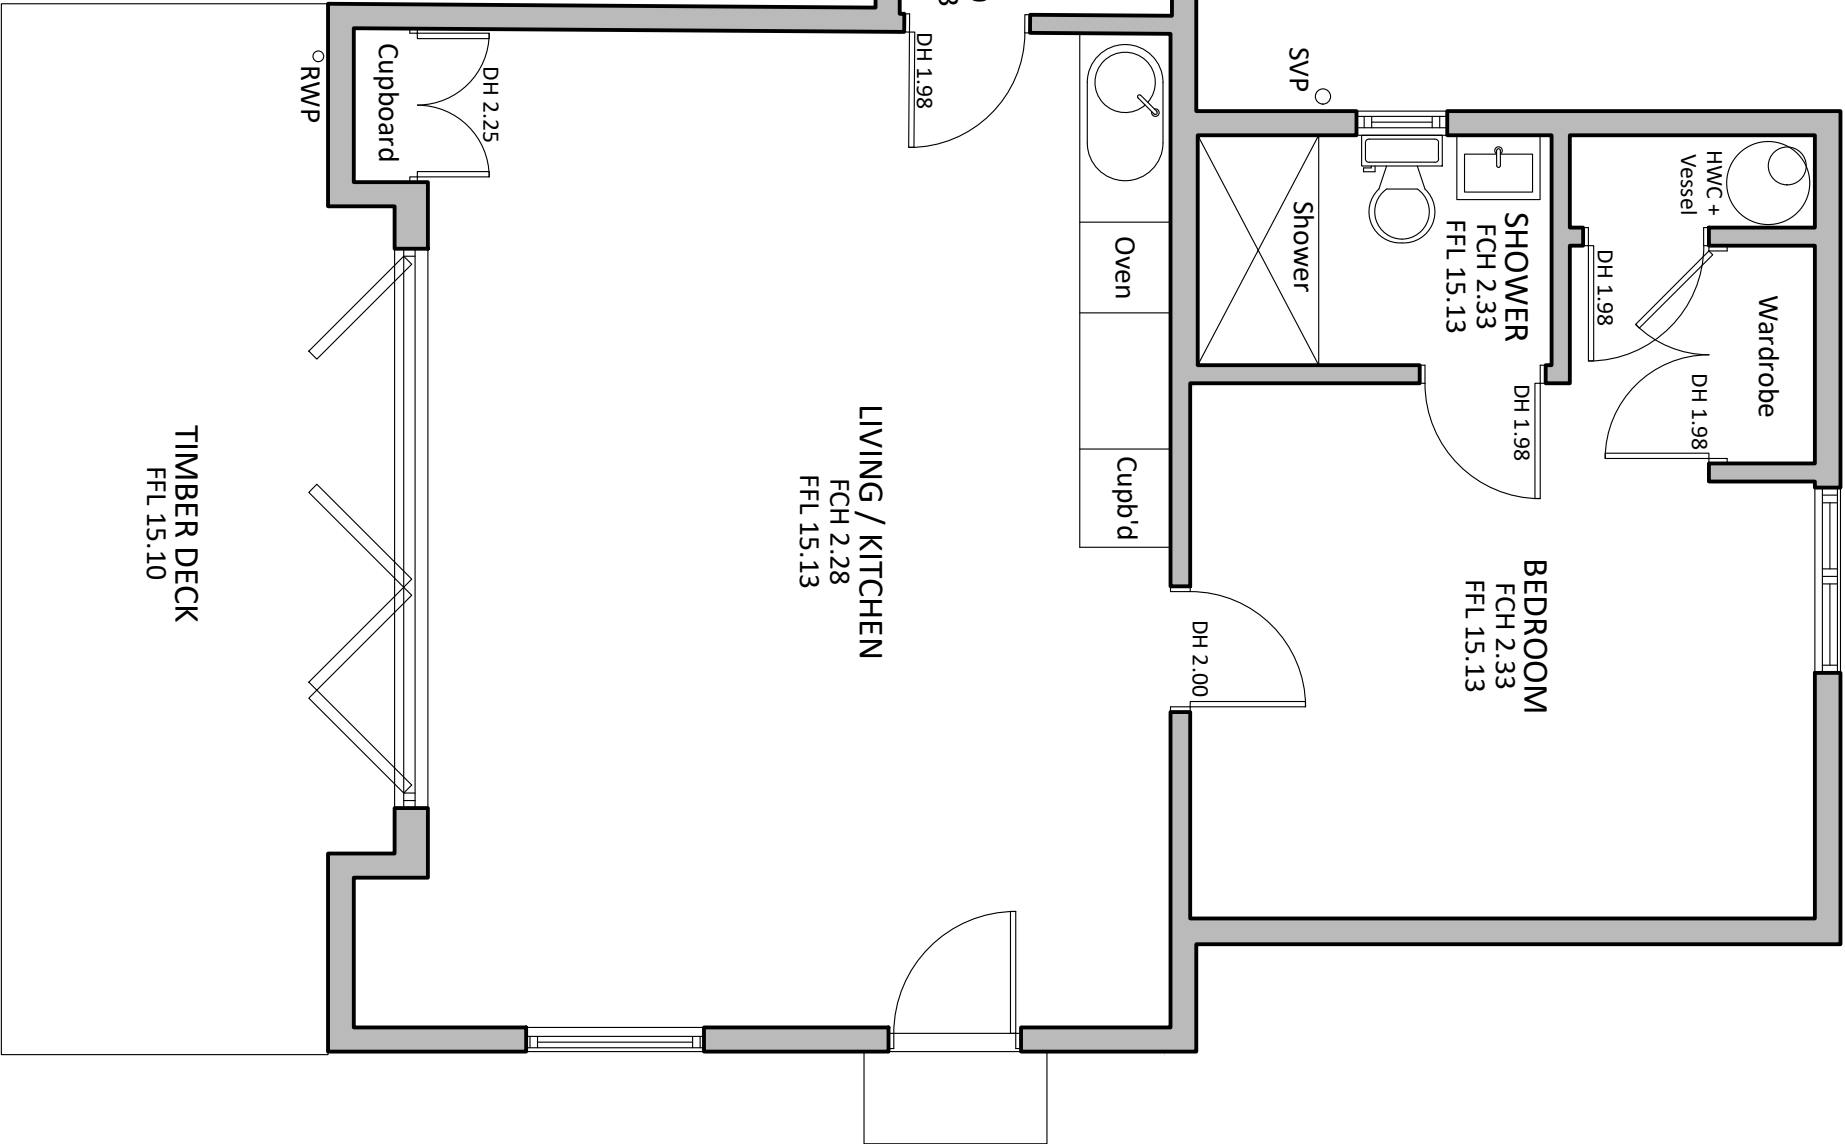

DRAWING TITLE		CLIENT	
Lake View		-	
Floor Plan		DRAWING No. 1.05	
JOB TITLE		SCALE	
Alders, Horsham Road, Steyning, BN44 3AA		1:50 @ A3	
		DATE	
		04/08/2025	

Jaye Ford RIBA
Architect



T: +44 (0)1903 745393
M: +44 (0)7905 336280
E: jaye@jayedford.com
W: jayedford.com
Ae: Menllys | Menllys Hill | Storrington | West Sussex | RH20 4BT