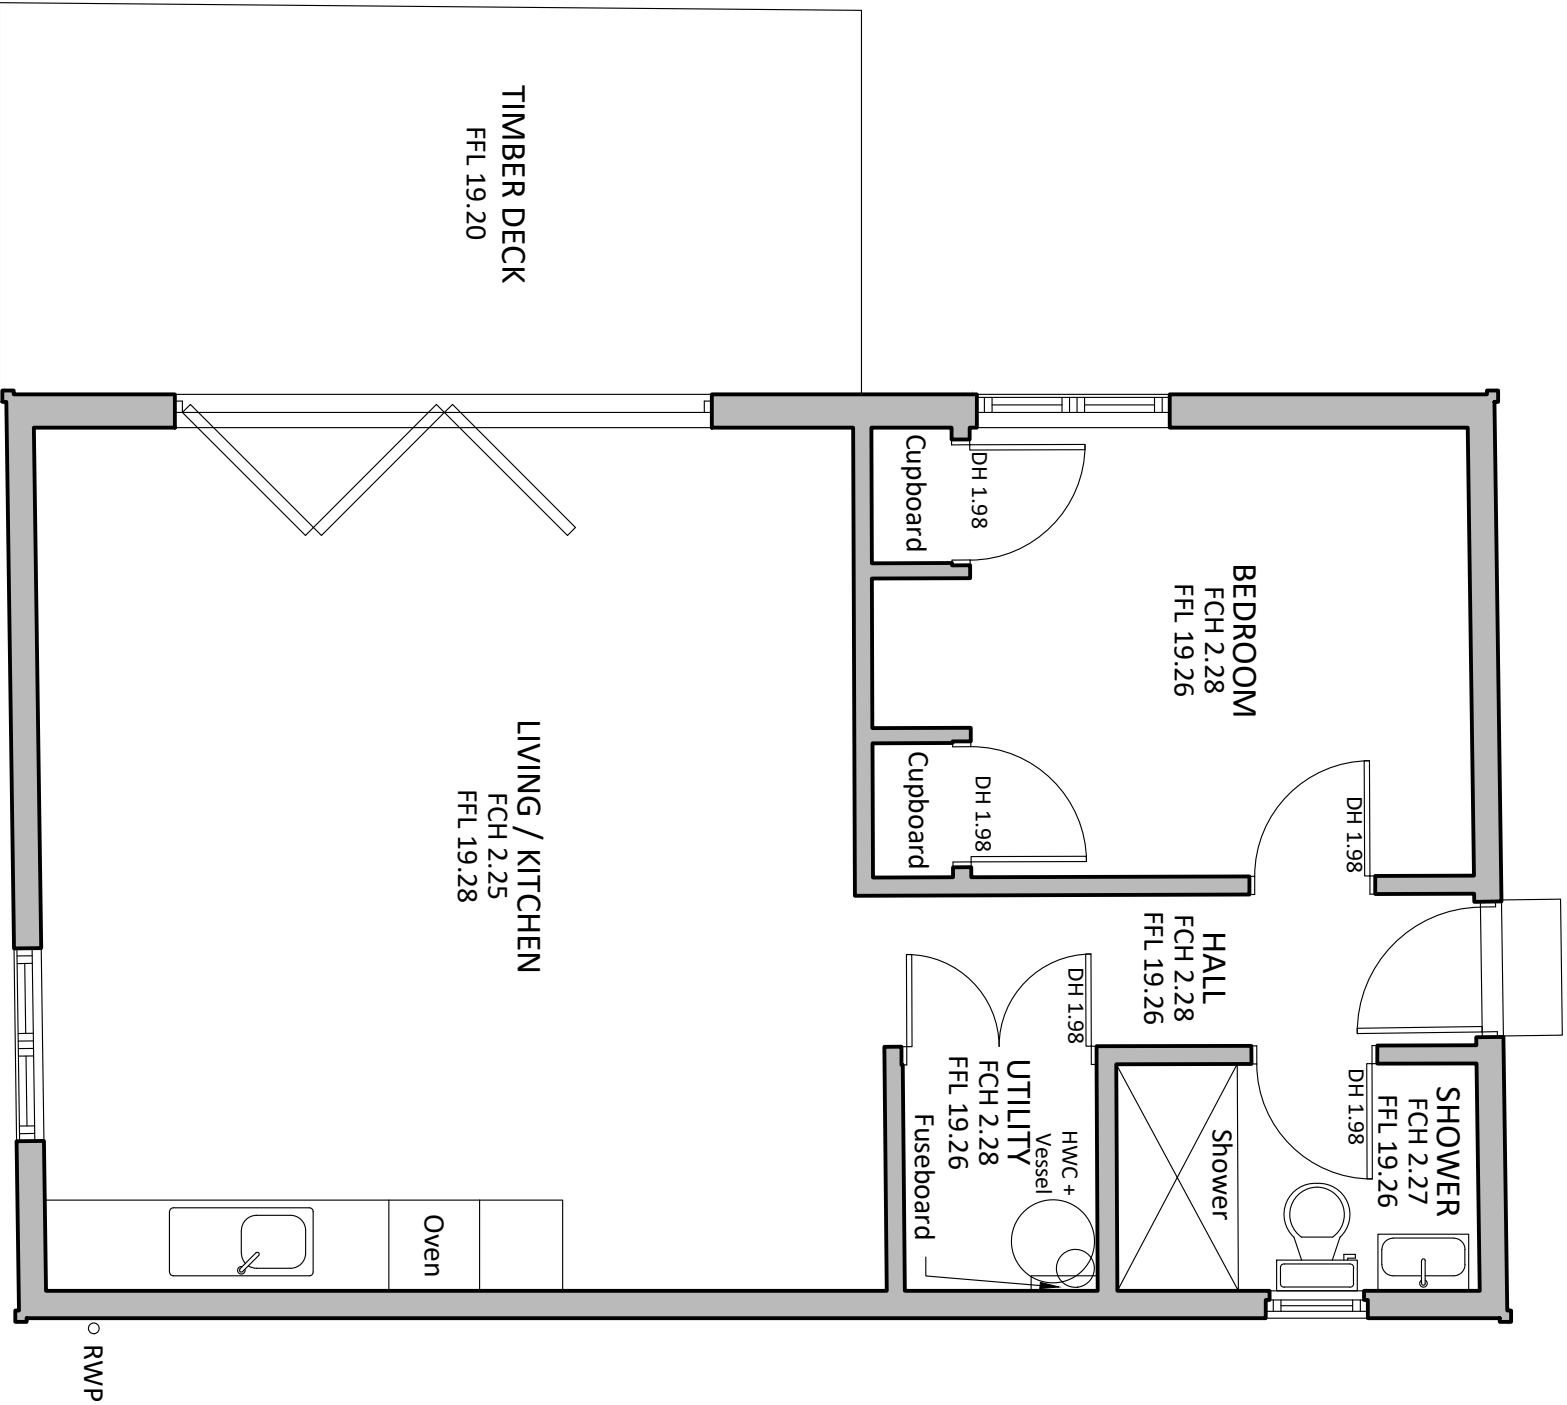


|                                             |           |            |             |
|---------------------------------------------|-----------|------------|-------------|
| DRAWING TITLE                               |           | CLIENT     | DRAWING No. |
| Chanctonbury View                           |           | -          | 1.03        |
| Floor Plan                                  |           |            |             |
| JOB TITLE                                   | SCALE     | DATE       |             |
| Alders, Horsham Road,<br>Steyning, BN44 3AA | 1:50 @ A3 | 04/08/2025 |             |

Jaye Ford RIBA  
Architect

T: +44 (0)1903 745393

M: +44 (0)7905 336280

E: jaye@jaye-ford.com

W: jayeford.com

At: Merllys | Merllys Hill | Snettisham | West Sussex | RH20 4BT

