



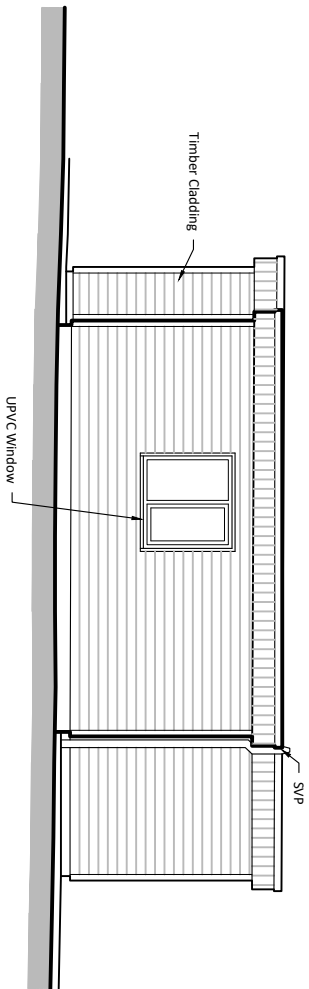


13m

Lake View
North Elevation

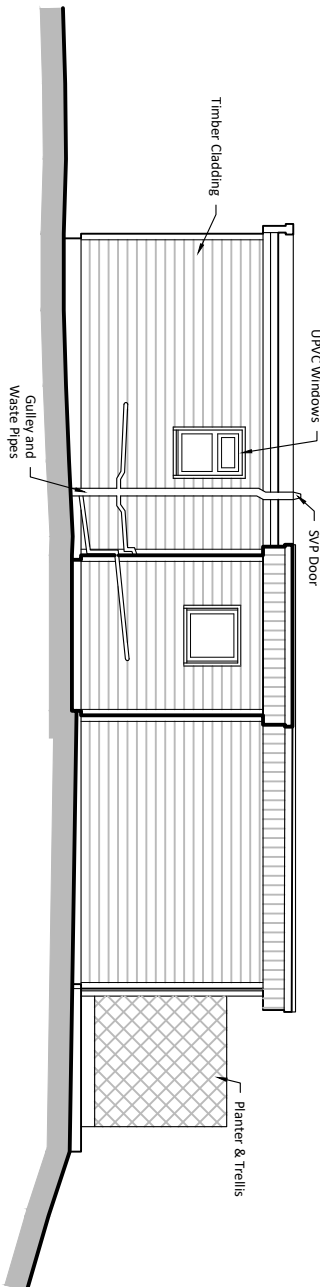


13m

Lake View
West Elevation

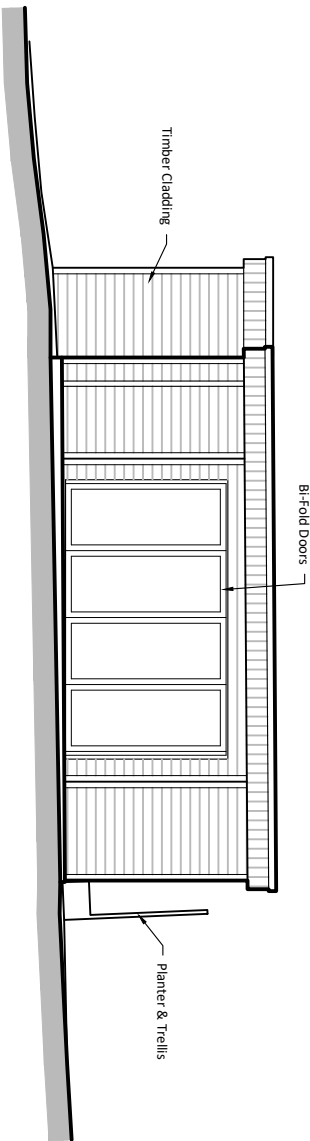

13m

Lake View
South Elevation

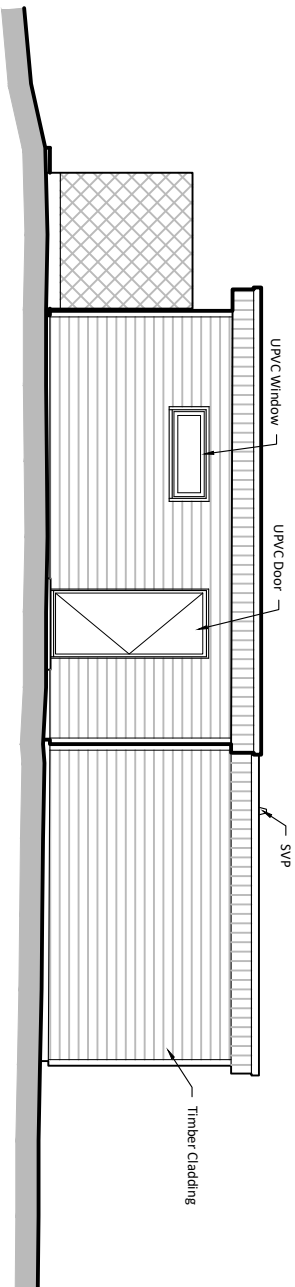

13m

Lake View
East Elevation

Scale 1:100 @ A3



DRAWING TITLE	Lake View Elevations
JOB TITLE	Alders, Horsham Road, Steyning, BN44 3AA

CLIENT	-
SCALE	1:100 @ A3

DRAWING No.	1.06
DATE	04/08/2025

Jaye Ford RIBA
Architect

T: +44 (0)1903 745393
M: +44 (0)7905 336280
E: jaye@jaye-ford.com
W: jaye-ford.com

Ae: Menllys | Menllys Hill | Sornington | West Sussex | RH20 4BT

JF JAYE FORD
ARCHITECTURE