



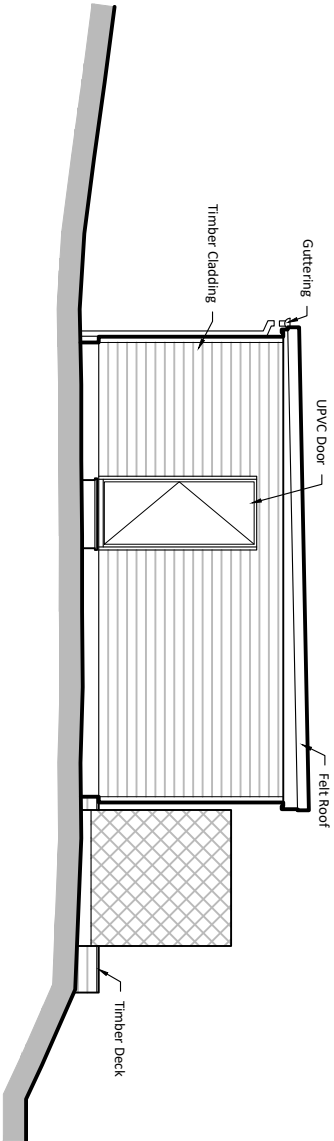


15m

Chanctonbury View North Elevation

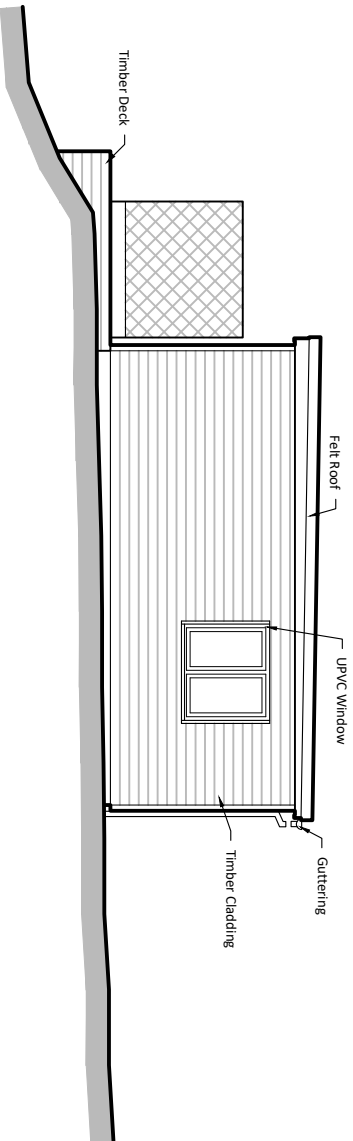


15m

Chanctonbury View South Elevation

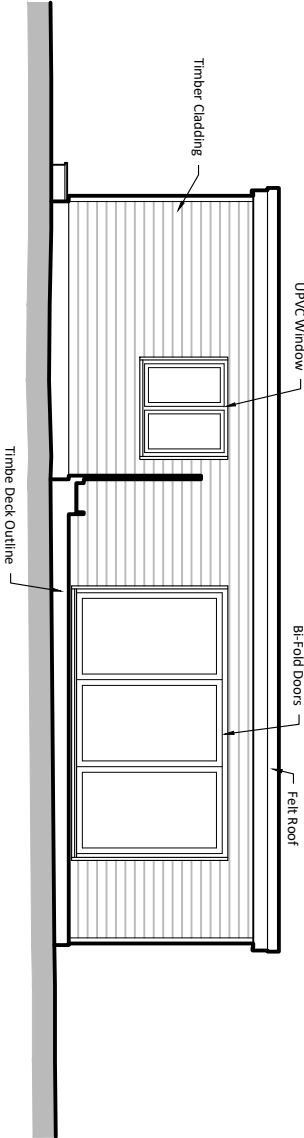

15m

Chanctonbury View West Elevation

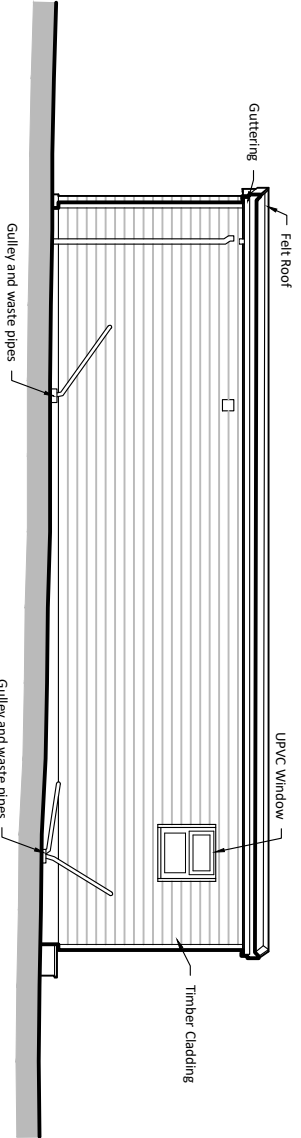

15m

Chanctonbury View East Elevation

Scale 1:100 @ A3



DRAWING TITLE	Chanctonbury View Elevations
JOB TITLE	Alders, Horsham Road, Steyning, BN44 3AA

CLIENT	-
SCALE	1:100 @ A3

DRAWING No.	1.04
DATE	04/08/2025

Jaye Ford RIBA
Architect

T: +44 (0)1903 745393

M: +44 (0)7905 336280

E: jaye@jaye-ford.com

W: jaye-ford.com

As: [Merleys](#) | [Merleys Hill](#) | [Sporrington](#) | [West Sussex](#) | RH20 4BT

