




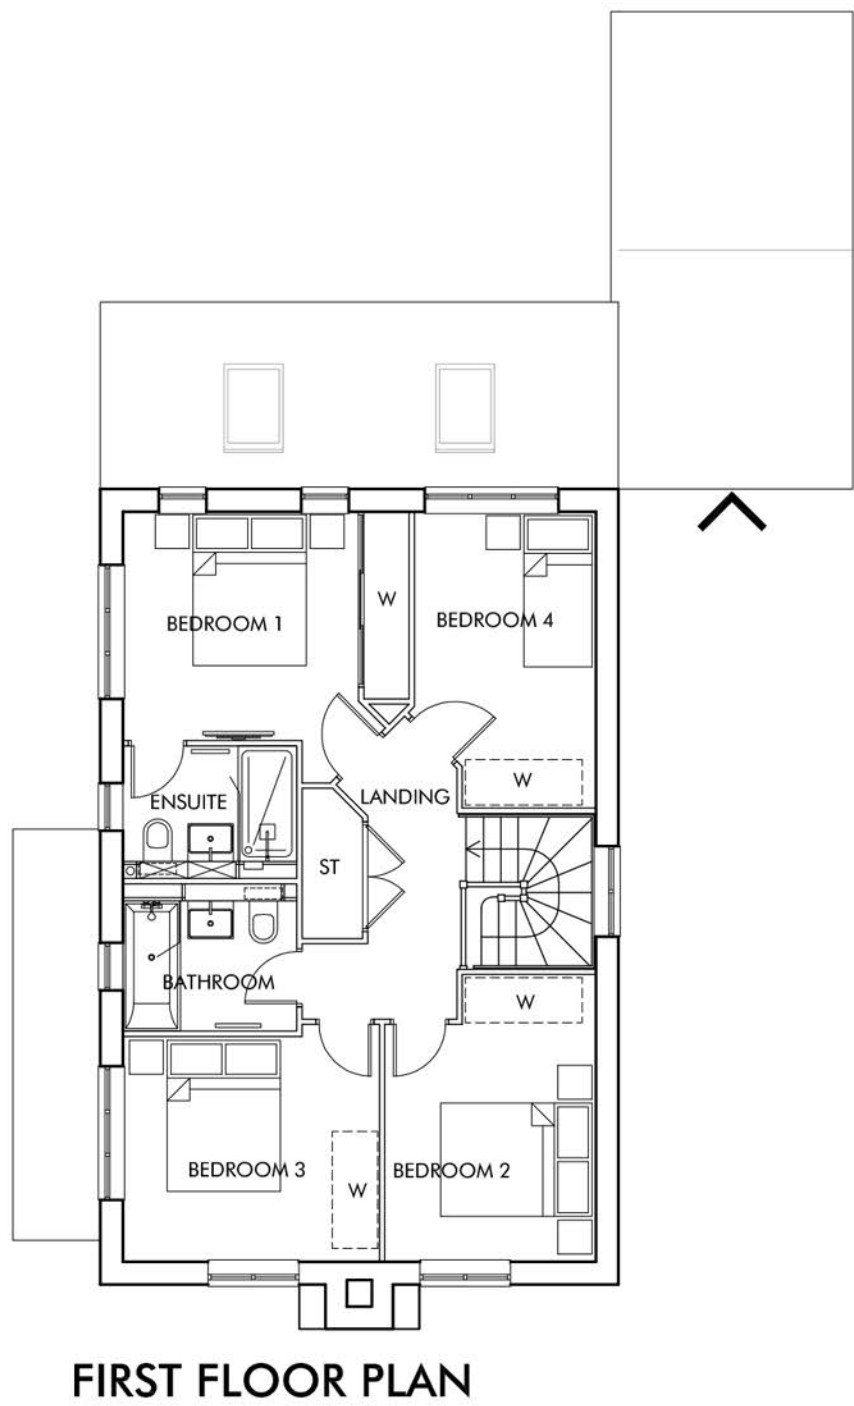

FIRST FLOOR PLAN

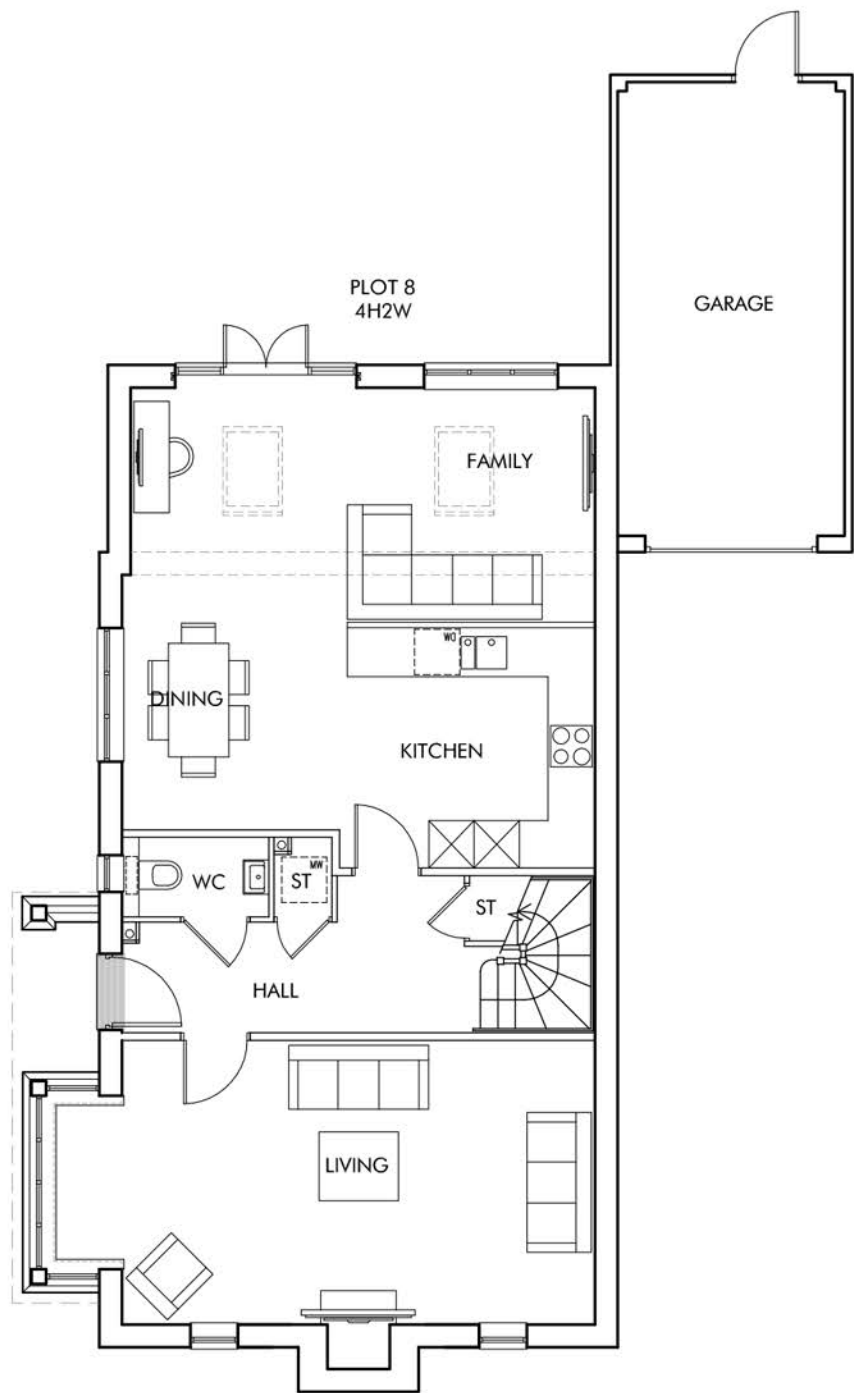

GROUND FLOOR PLAN

 

FRONT ELEVATION A - SCALE 1:50




SIDE ELEVATION - B



SIDE ELEVATION C



REAR ELEVATION D

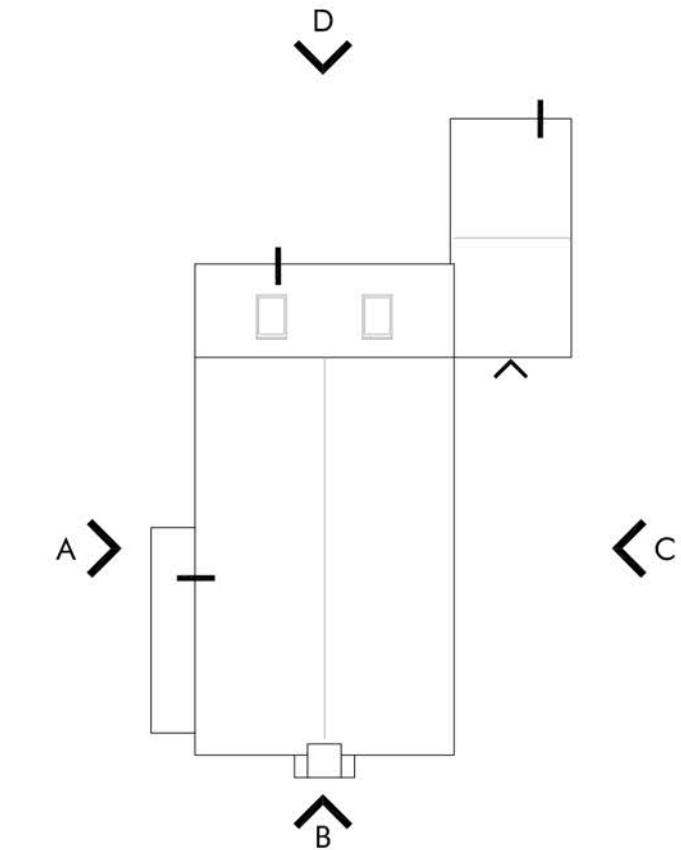

ROOF PLAN 1:200



KEY PLAN 1:2000

Berkeley
Designed for life

Omega
Architects

Unit 6, AC Court, High Street, Thomas Ditton, Surrey, KT7 0SR
T: 01372 470 313 W: www.omega-architects.co.uk

Client:
BERKELEY HOMES

Project:
SOUTHWATER, PHASE 5

Drawing Title:
TYPE 4H2W - Plot 8
Plans & Elevations

Scale:
1:100 @ A1
(except where stated)

Revision	Drawn	Check	Date
A	GB	TJ	12.11.19
-	-	-	-
-	-	-	-

Project No	Class	Dwg No	Status	Rev
2772	C	3035	PL	A

Omega Architects Ltd is a limited liability company registered in England and Wales. Registered Office: 10, High Street, Epsom, Surrey, KT8 9JF.
Omega Architects Ltd is a member of the Omega Group. The Omega Group is a limited liability company registered in England and Wales. Registered Office: 10, High Street, Epsom, Surrey, KT8 9JF.