

NOTES

- DO NOT SCALE OFF THIS DRAWING EXCEPT FOR PLANNING PURPOSES
- CHECK ALL DIMENSIONS ON SITE BEFORE ANY WORK IS COMMENCED
- ALL GOODS MATERIALS AND WORKMANSHIP MUST CONFORM WITH CURRENT BUILDING REGULATIONS, BRITISH STANDARDS AND CODES OF PRACTICE
- COPYRIGHT OF THIS DRAWING IS RETAINED BY THE ARCHITECT AND IT MUST NOT BE REPRODUCED WITHOUT WRITTEN CONSENT




Existing South Elevations @ 1:100



Existing East Elevations @ 1:100



Existing West Elevations in front of annexe @ 1:100

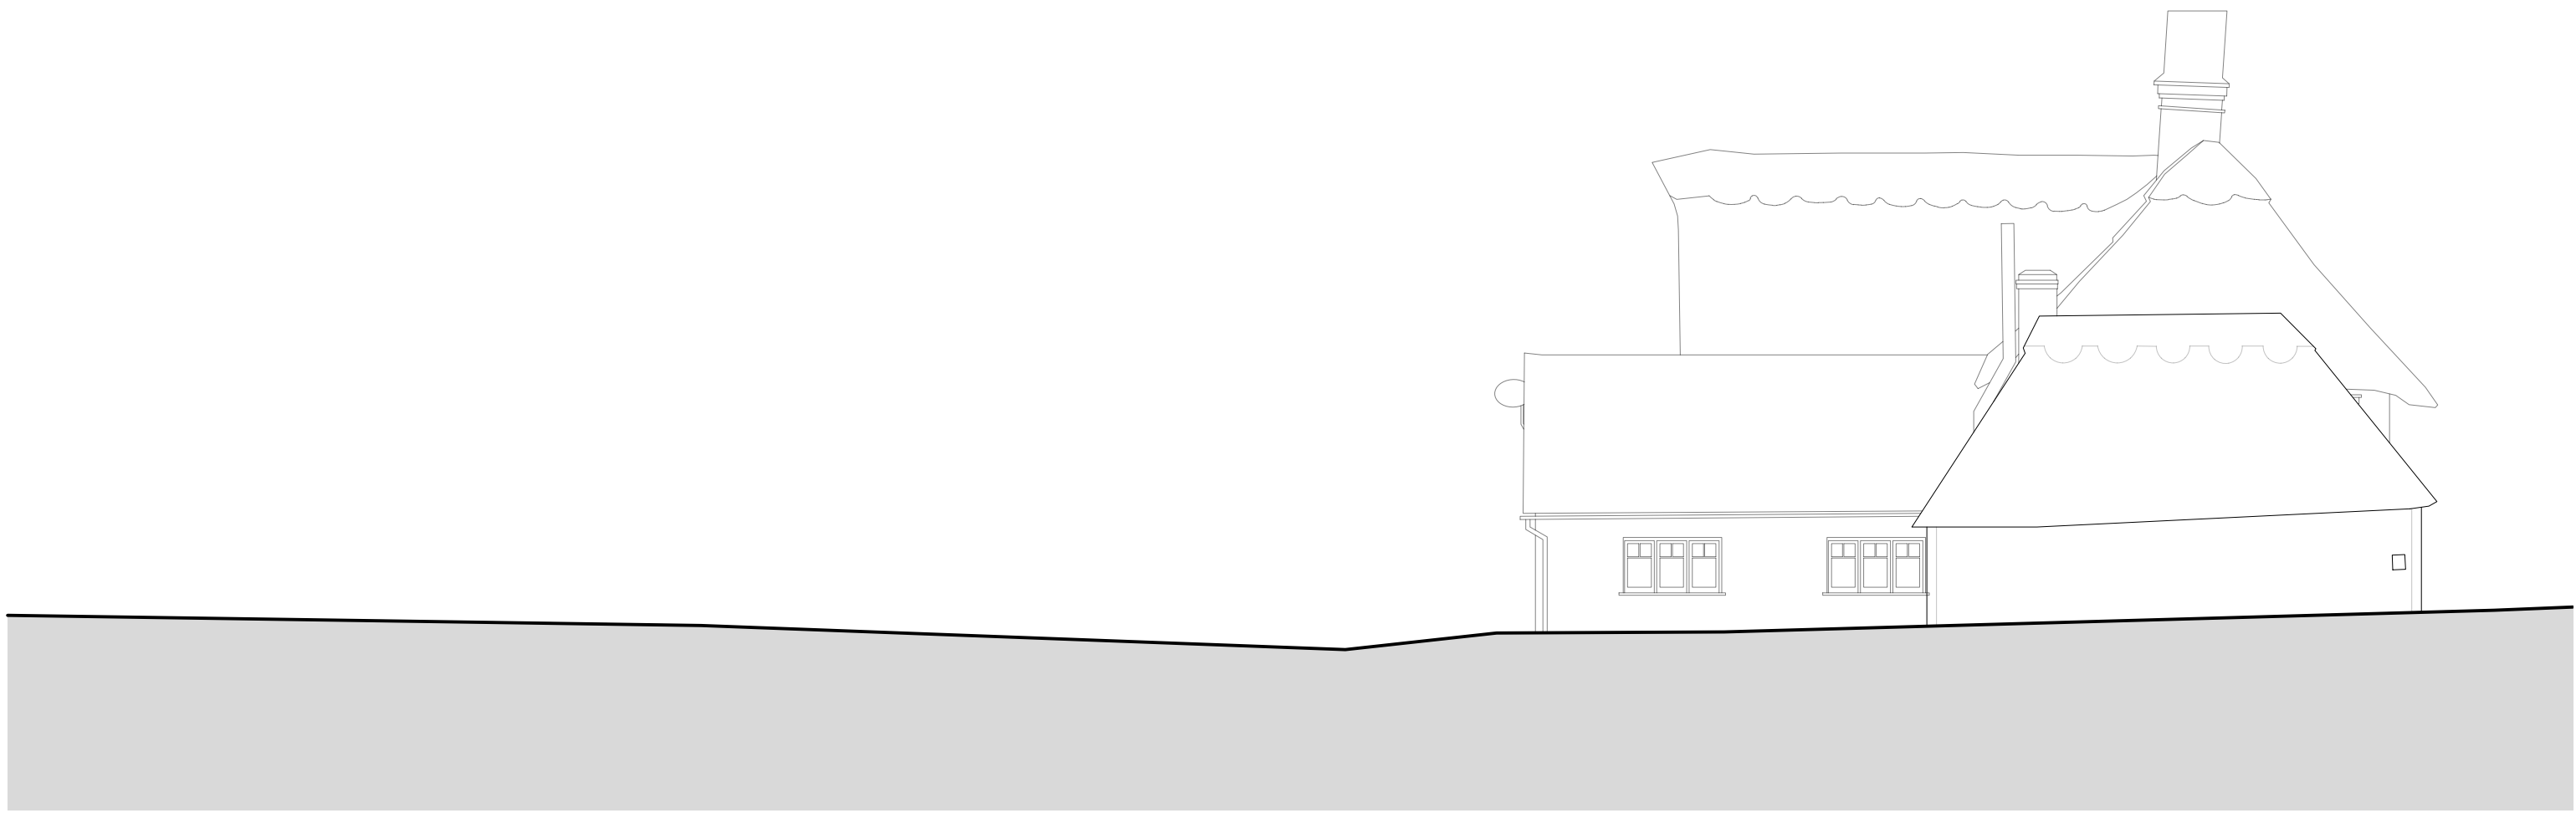

Existing West Elevations from behind annexe @ 1:100



Existing North Elevations @ 1:100

Scale Bar @ 1:100



REV	DATE	BY	AMENDMENT
folkes architects L 01903 868628 info@folkesarchitects.co.uk The Old Forge 6 Church Street Storrington West Sussex RH20 4LA			
CLIENT John Corry			
JOB TITLE Shuckers Farmhouse Copsale Road Nuthurst West Sussex RH13 6QY			
DRAWING TITLE Existing Elevations			
DRAWING STATUS PLANNING NOT FOR CONSTRUCTION USE UNLESS STATED AS 'CONSTRUCTION'			
DATE JUN '25	SCALE Scaled @ A1	DRAWN BY HG	CHECKED BY BH
JOB NO. 23080	DRAWING NO. 3.04	REVISION ///	