




Overall Key Plan - Access

SCALE 1:1000@A0

PLANNING ISSUE

80. AMENDMENTS 81. CLIENT DATA 82. SW 83. SOUTH

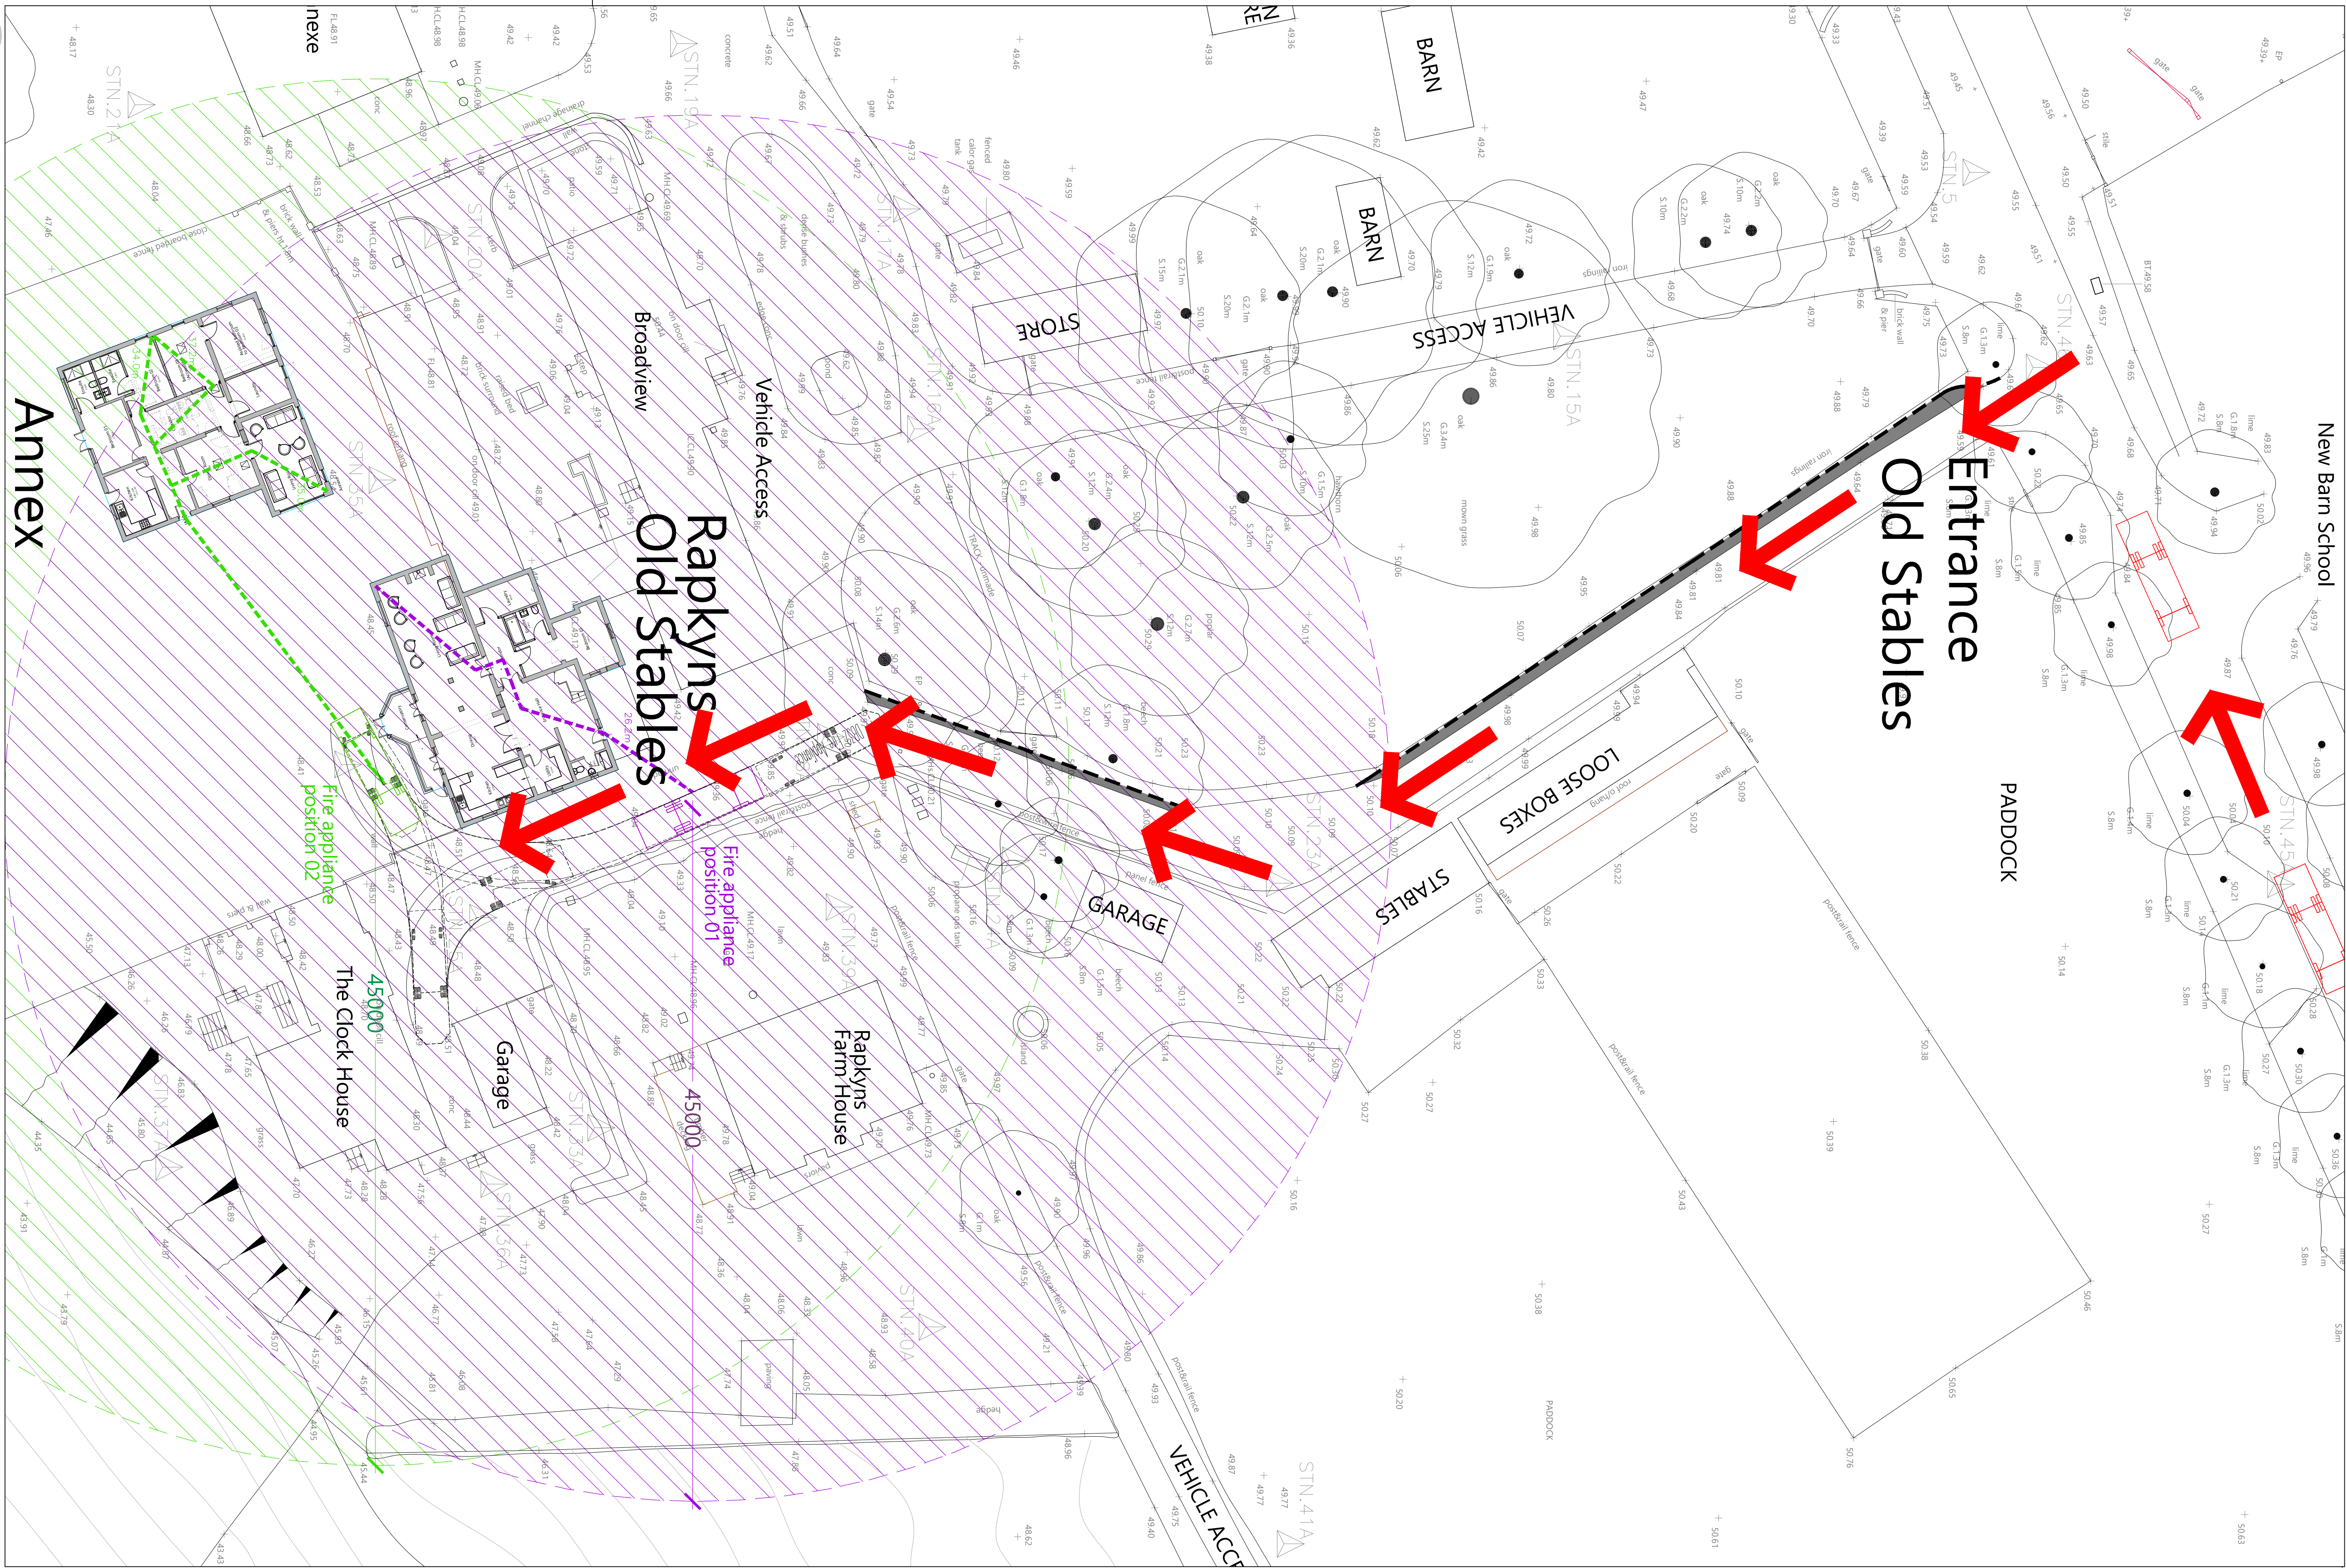

Overall Site Plan - Access

SCALE 1:2000@A0

Lytle Associates THE FOUNTAIN HEAD QUARRY STREET GULFPORT

ARCHITECTS PROJECT Rapkyns Old Stables Proposed Fire Access

0 10 20 30 40 50m CLIENT: Rapkyns Old Stables DRAWING NUMBER: 2119_050

SCALE 1:100 A0

84. SOUTH 85. SOUTH