




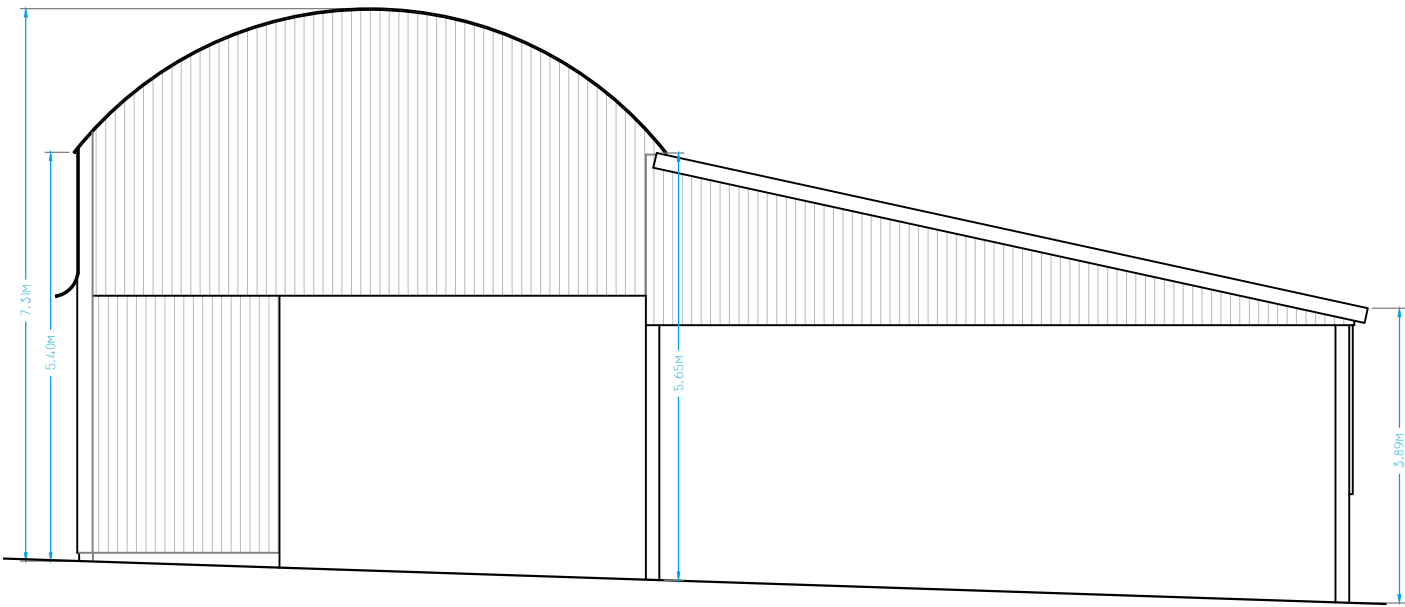


BARN A
SOUTH ELEVATION

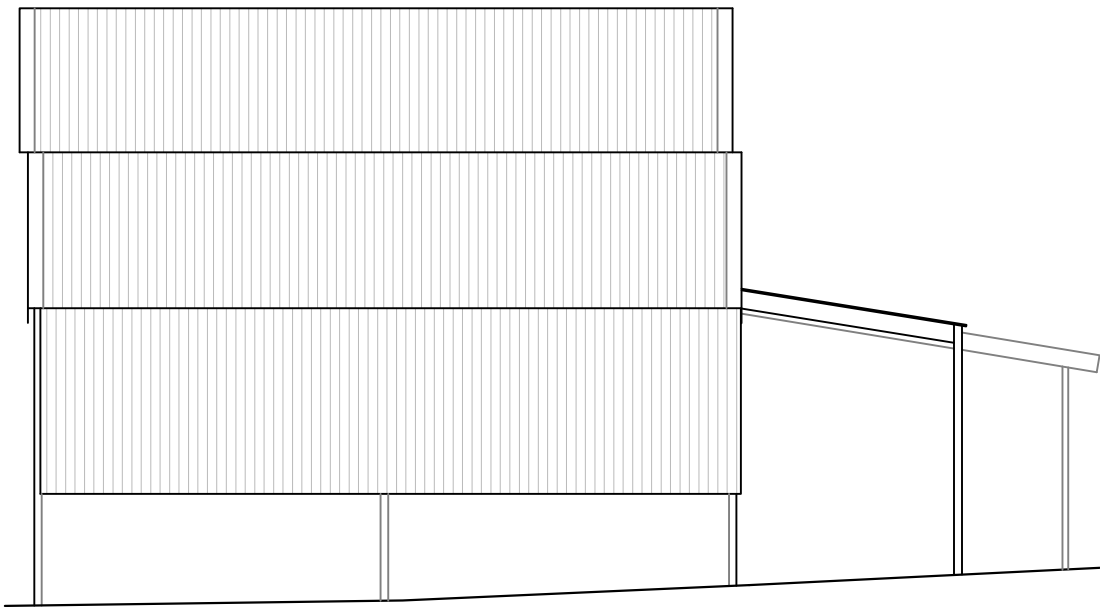

BARN A
EAST ELEVATION

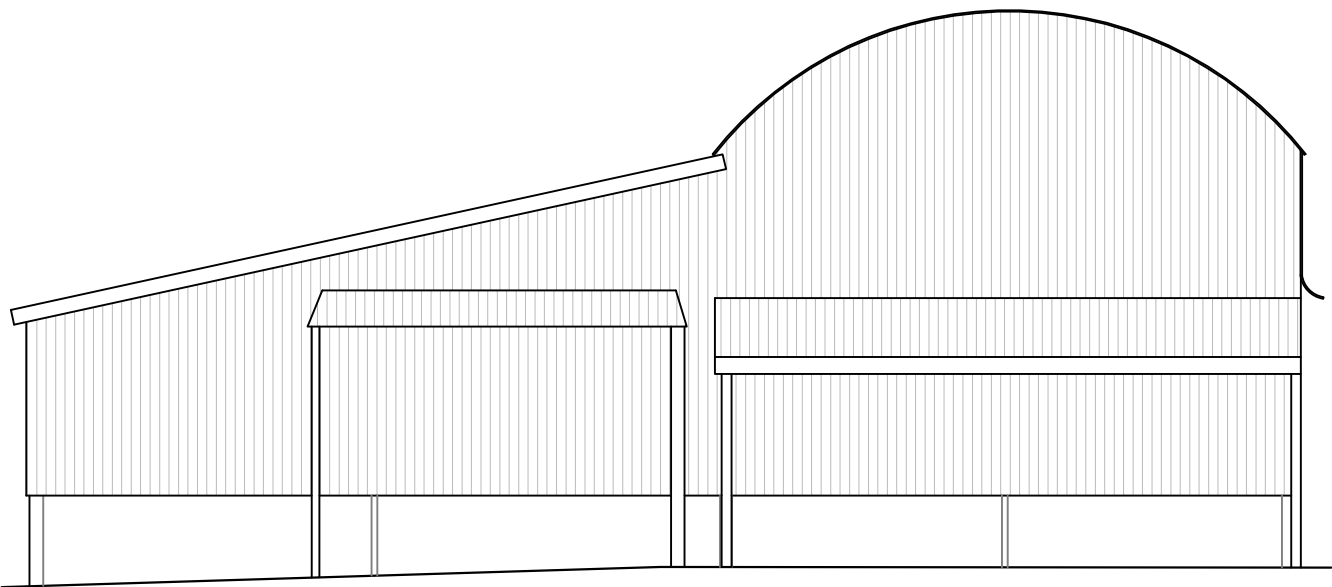

BARN A
NORTH ELEVATION

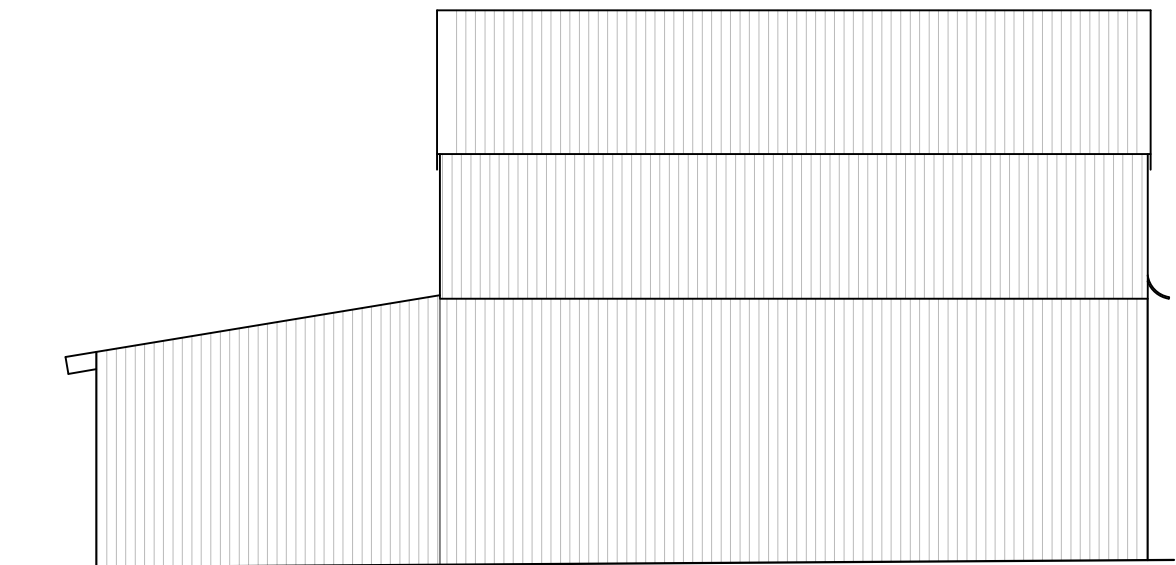

BARN A
WEST ELEVATION



job	Stanford Barn, Bines Green Partridge Green, Horsham RH13 8EH	scale(s)	1:20	☐	job no.	dwg no.	
			1:50	☐		EET-A	
dwg	BARN A - ELEVATIONS AS EXISTING		1:100	☒	drawing size	date	rev
			1:200	☐			
			1:500	☐			
			A3		11 Mar 2026		