


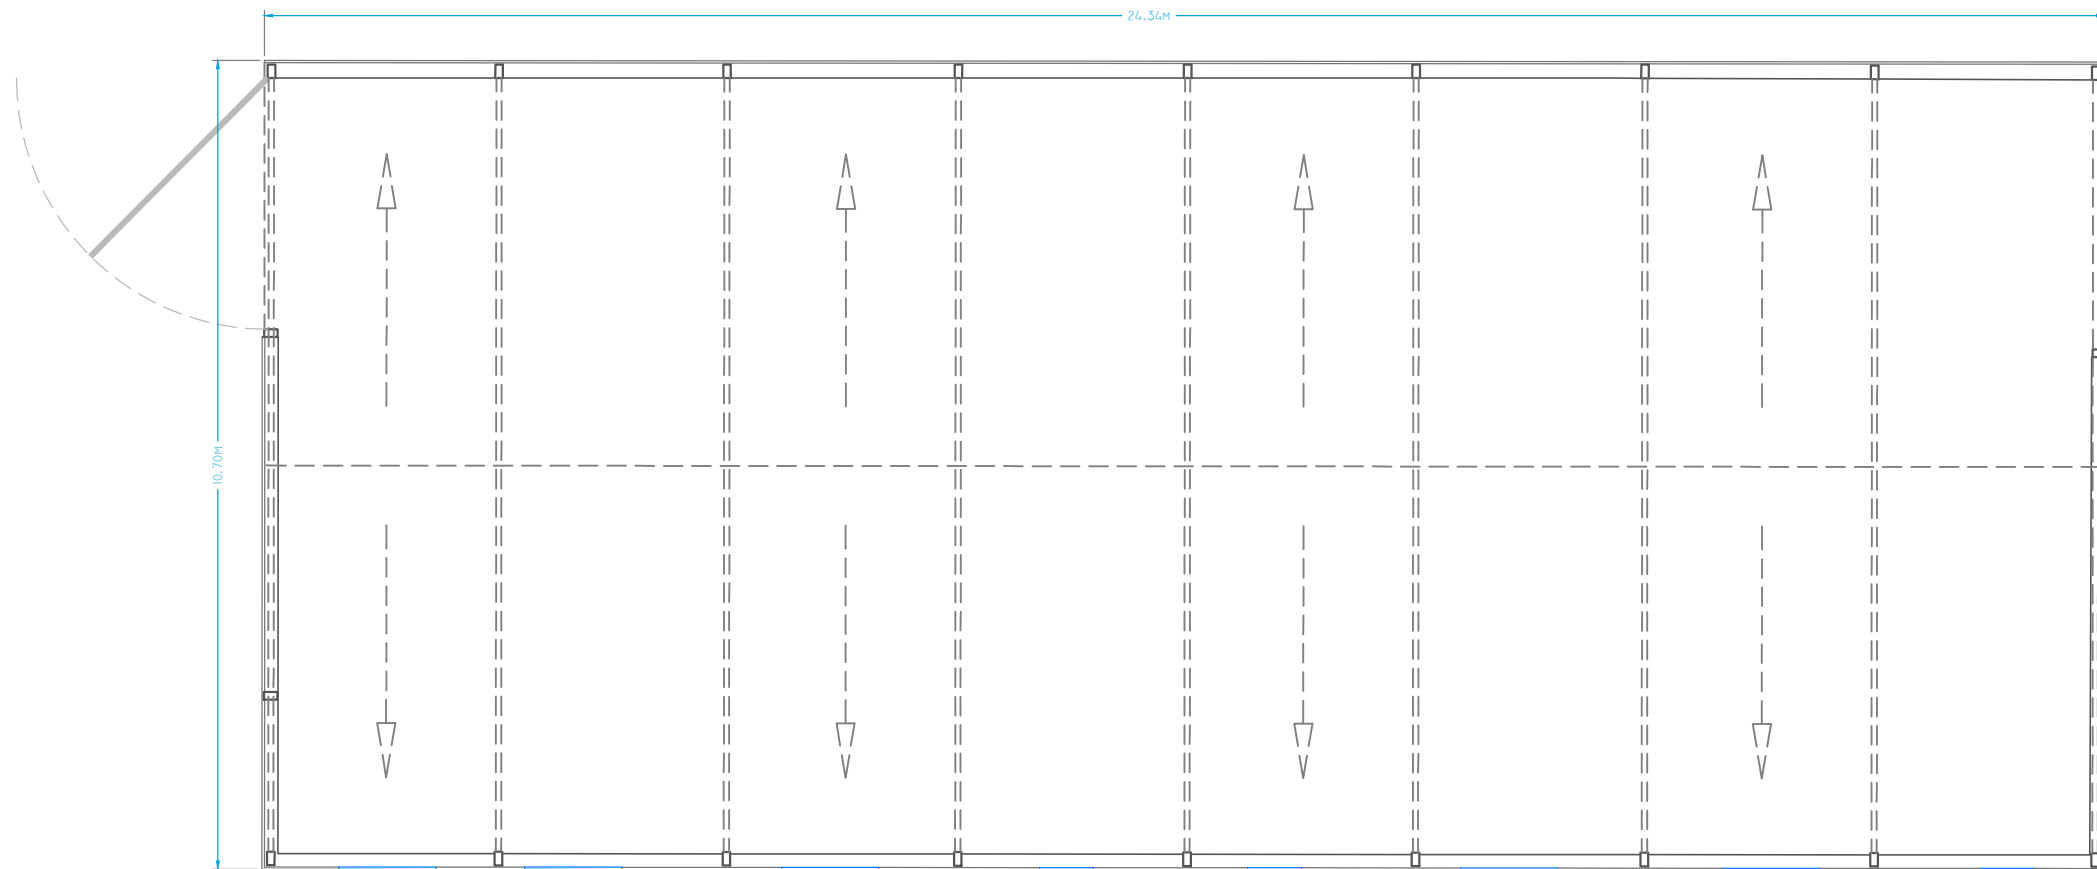

job	Stanford Barn, Bines Green Partridge Green, Horsham RH13 8EH		scale(s)	1:20 ☐	1:50 ☐	1:100 ☒	1:200 ☐	1:500 ☐	job no.	dwg no.	
	BARN C - FLOOR PLAN AS EXISTING		drawing size	A3		date	11 Mar 2026		rev	A	