


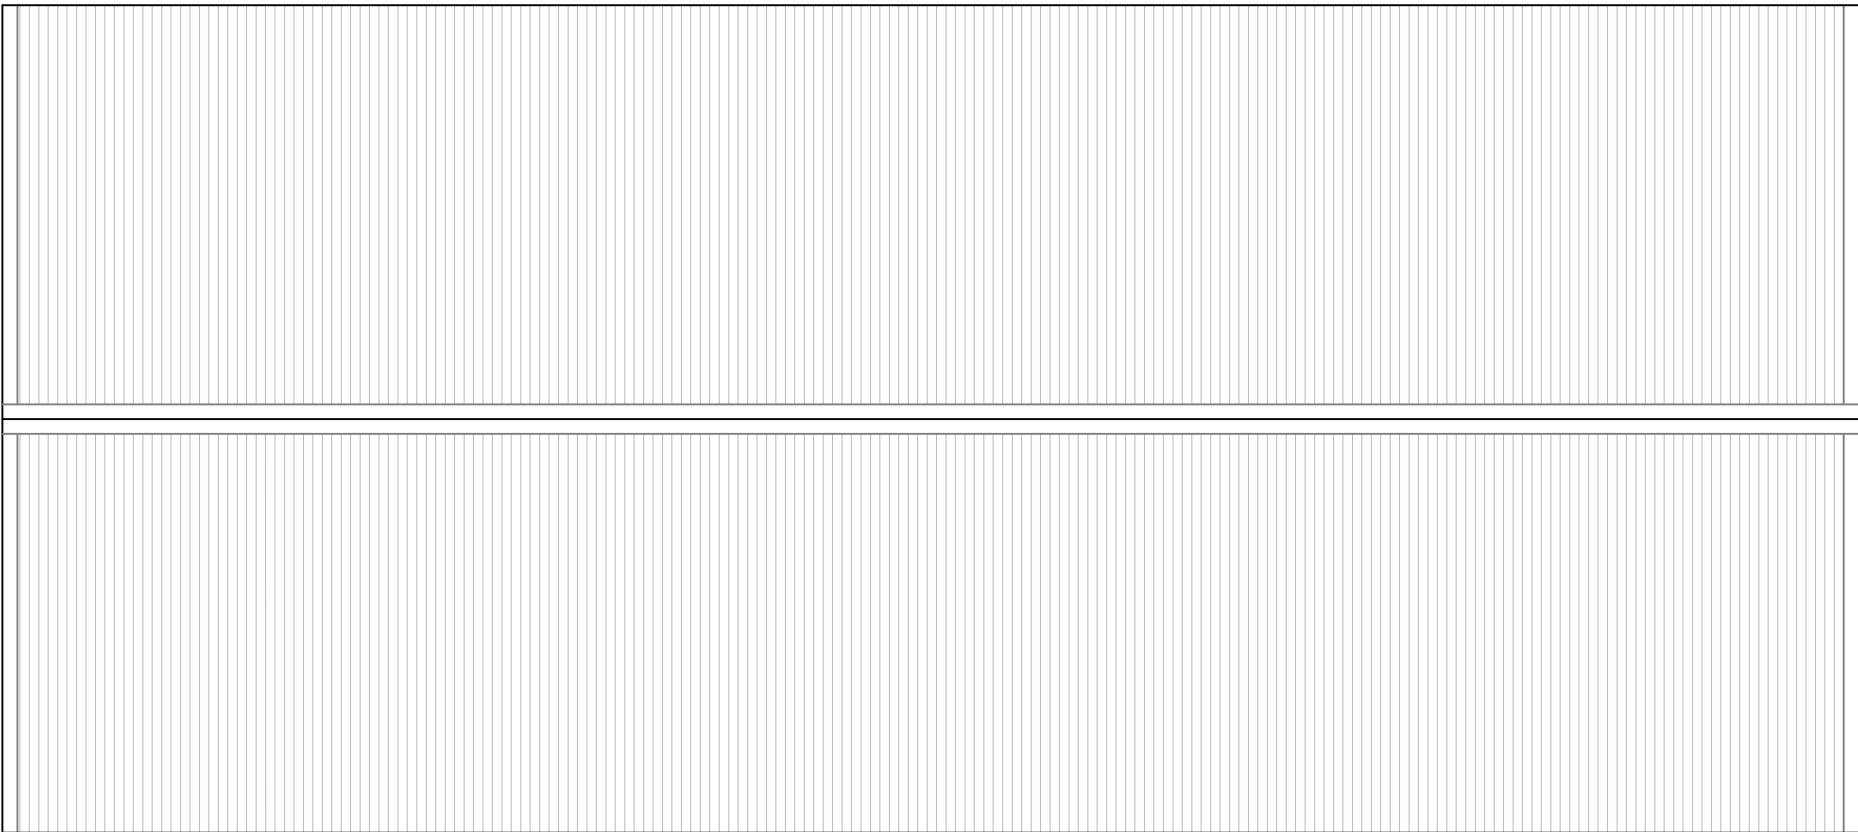

job	Stanford Barn, Bines Green Partridge Green, Horsham RH13 8EH	scale(s)	1:20	☐	job no.	dwg no.		
			1:50	☐		ERF-C		
dwg	BARN C - ROOF PLAN AS EXISTING		1:100	☒	drawing size			
			1:200	☐		A3		
			1:500	☐	11 Mar 2026		A	