
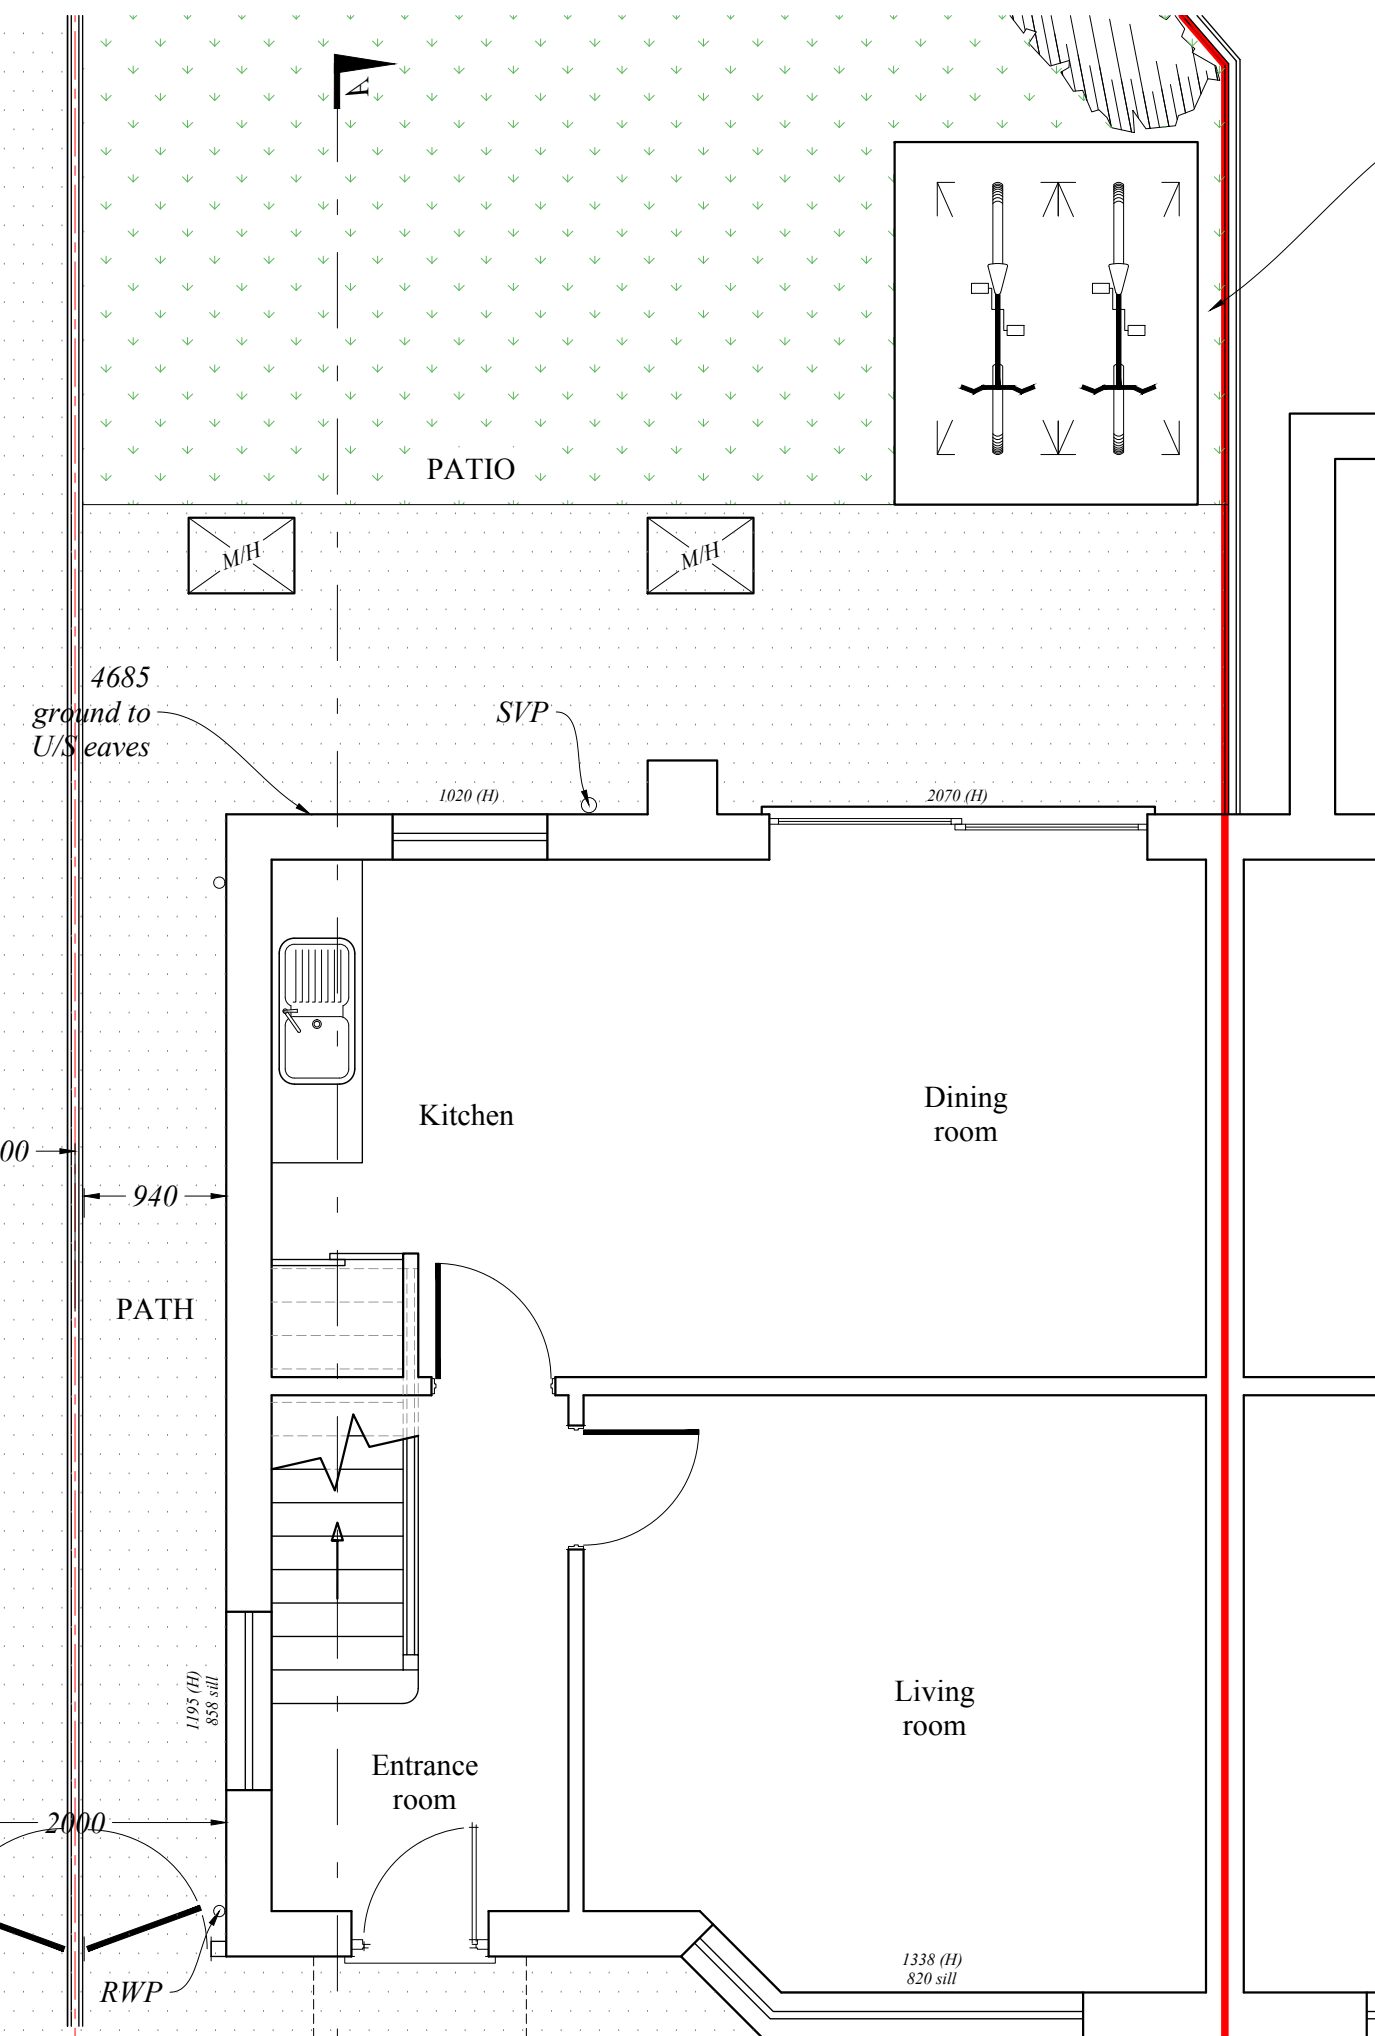
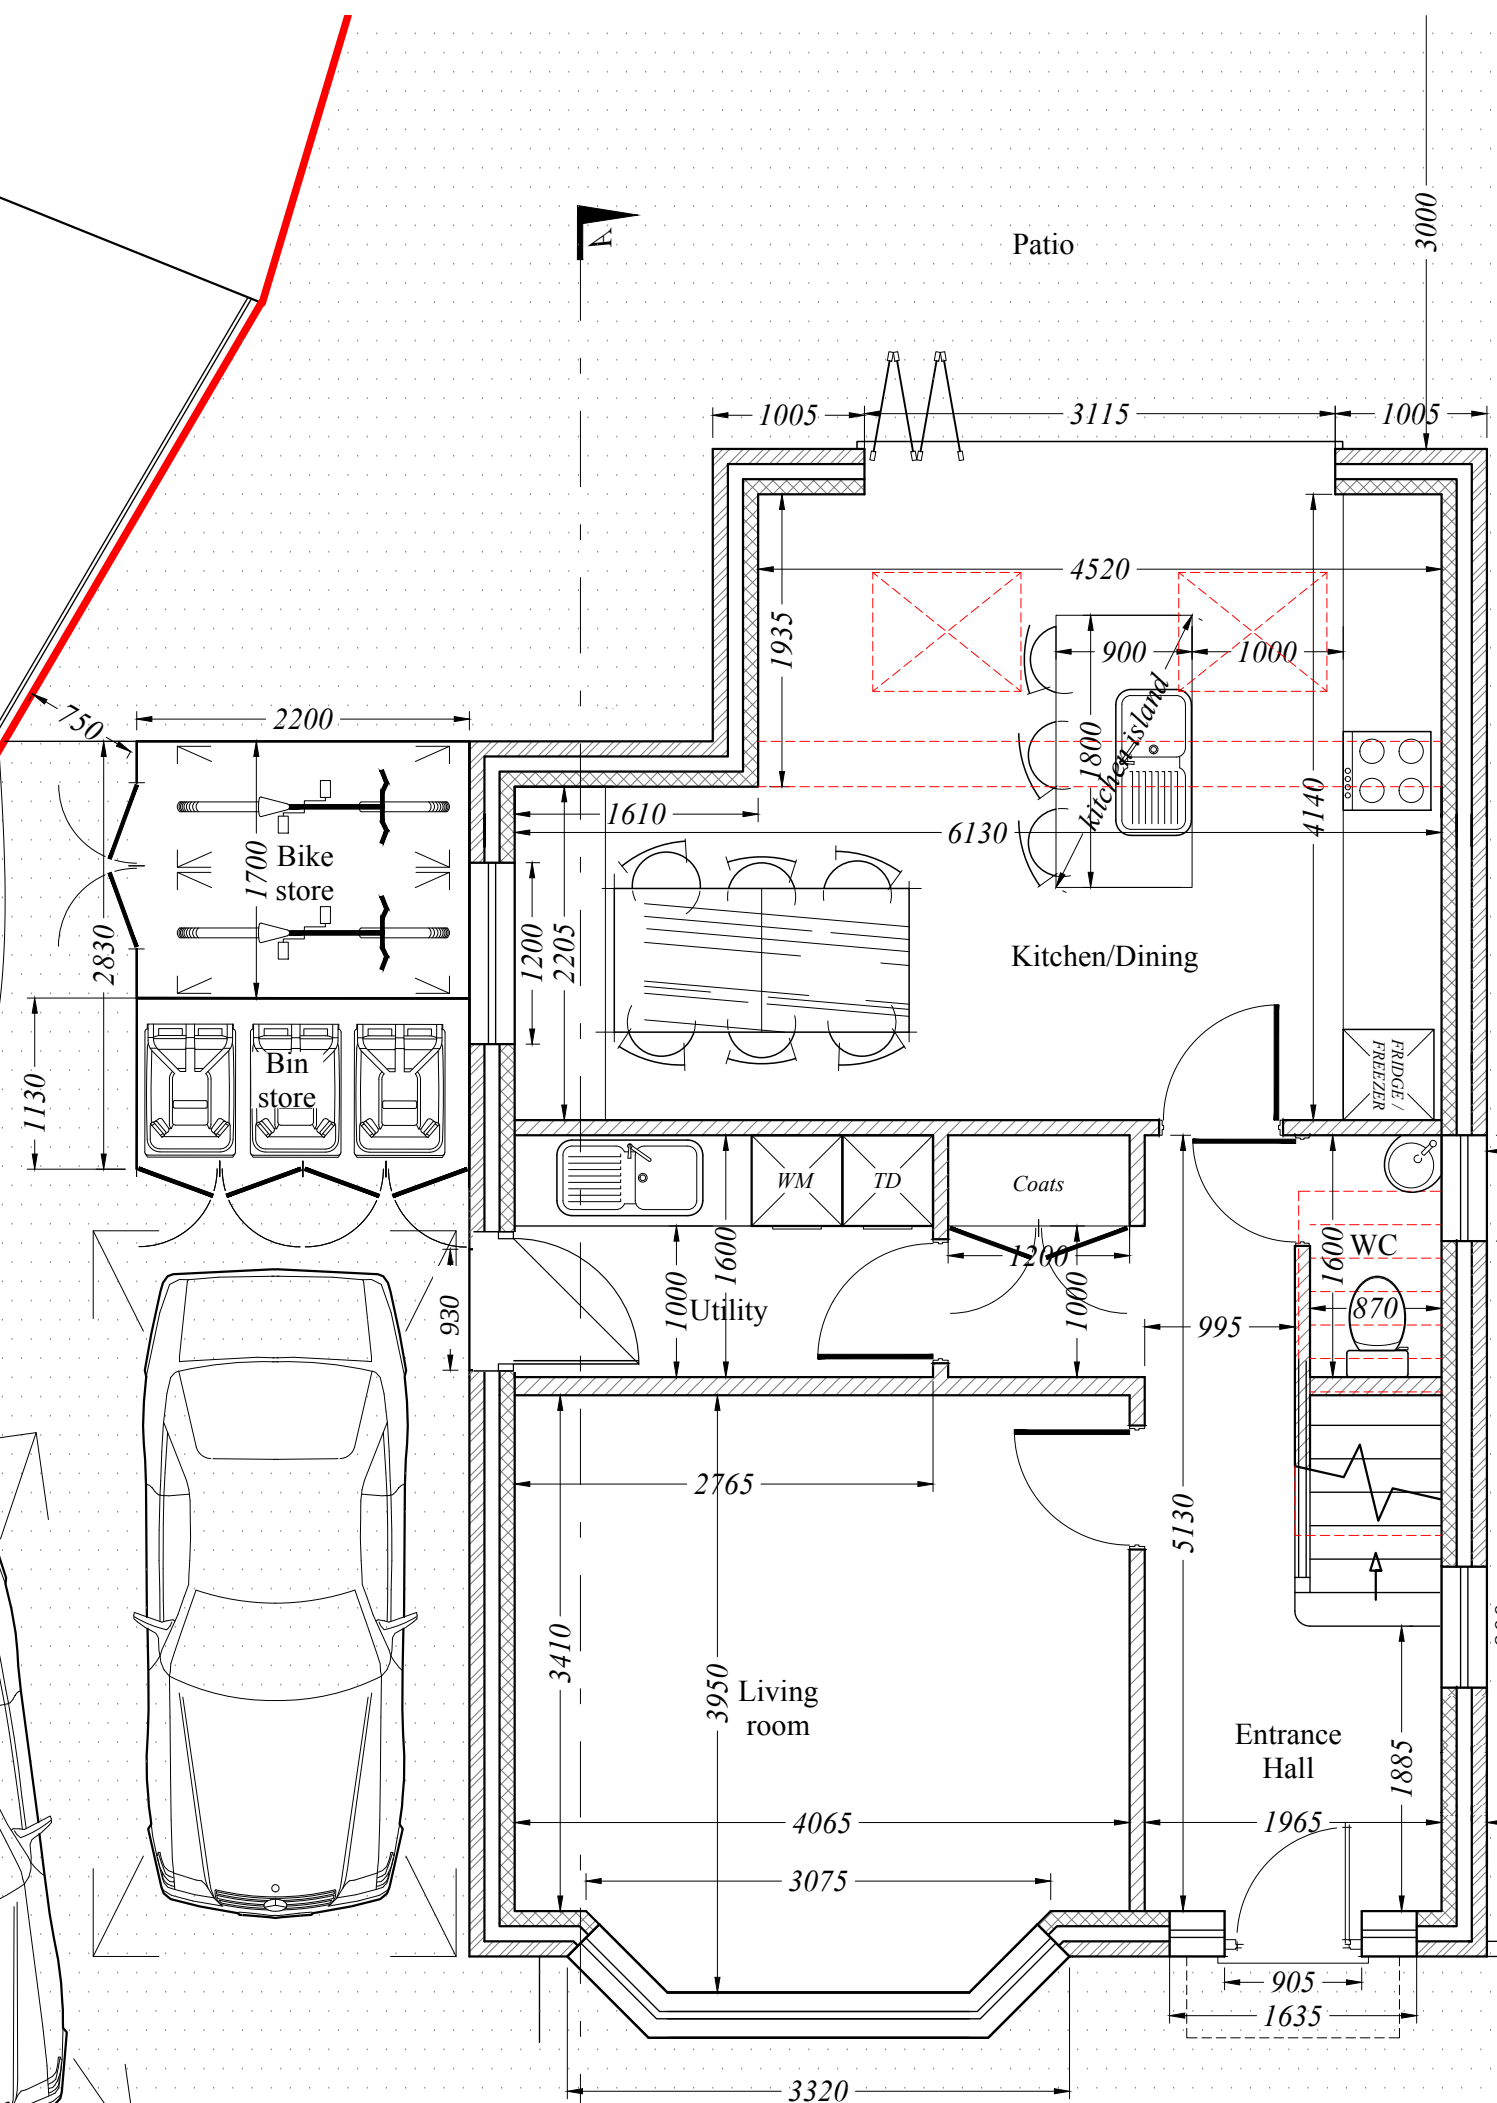


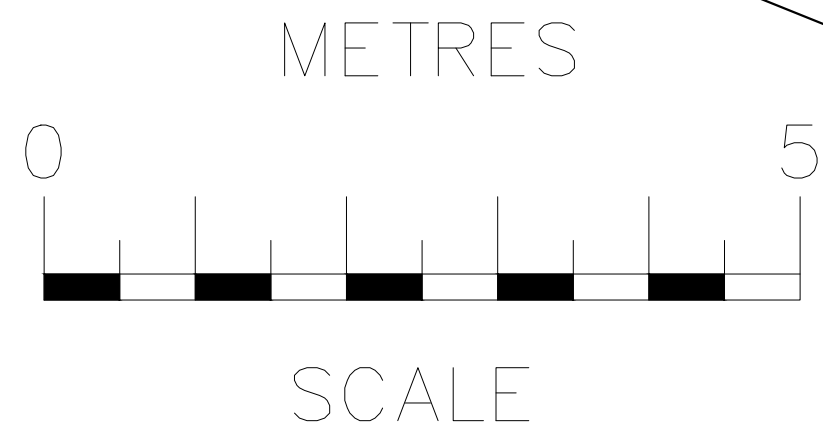

- Previous Planning GEA 176m²
- Previous Planning footprint 98m²
- Current Proposals GEA 120m² (31.8% decrease)
- Current Proposals footprint 65m² (33.6% decrease)





UTILITY DOOR: 838mm leaf; nominal 930mm overall frame width.
Final masonry opening to suit selected doorset and fitting tolerances.

Ground Floor Plan

PRELIMINARY
NOT FOR CONSTRUCTION

rev	date	description
1	03.03.25	WORKS
2	1:50	PLN 06

35 Churchill Avenue, HORSHAM, RH12 2JP
Tel: 01323 823 766 Mob 07908 998 928 email: info@rossbowitchdesign.co.uk
ROSS Design
35 Churchill Avenue, HORSHAM, RH12 2JP
Tel: 01323 823 766 Mob 07908 998 928 email: info@rossbowitchdesign.co.uk
Mr Richard Pitman

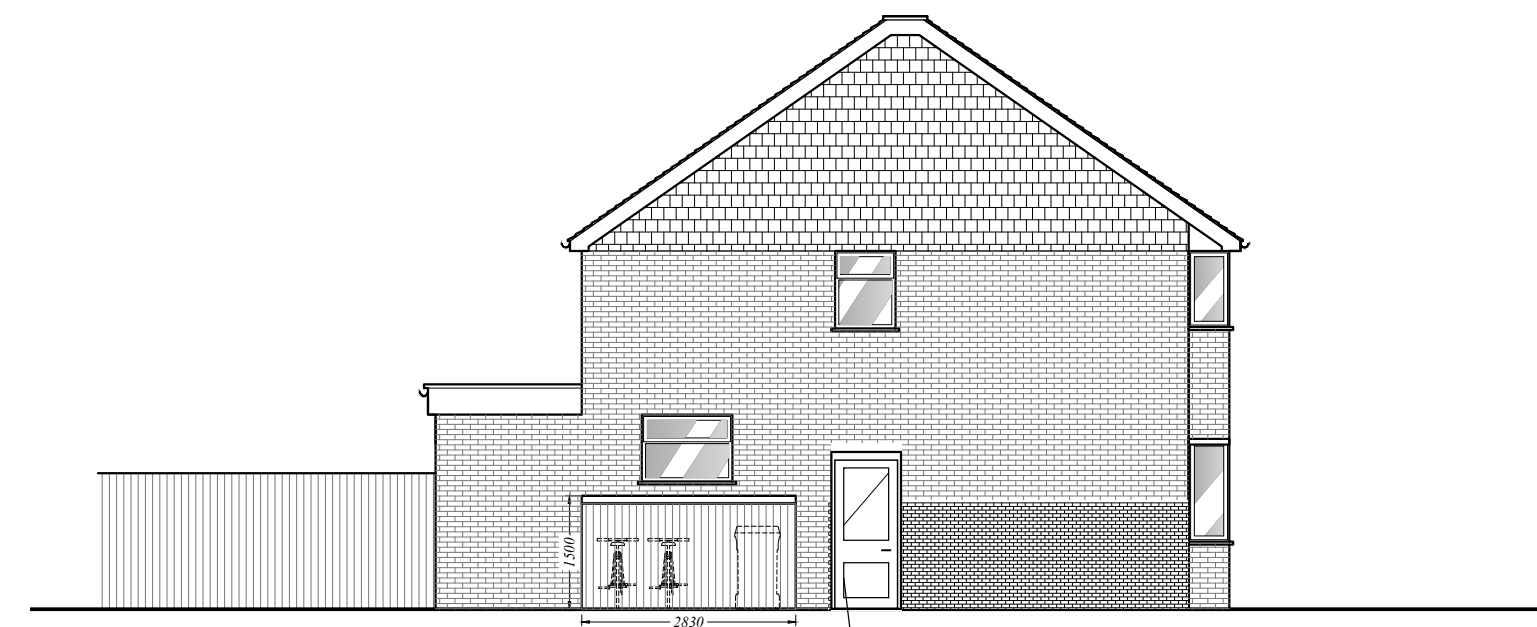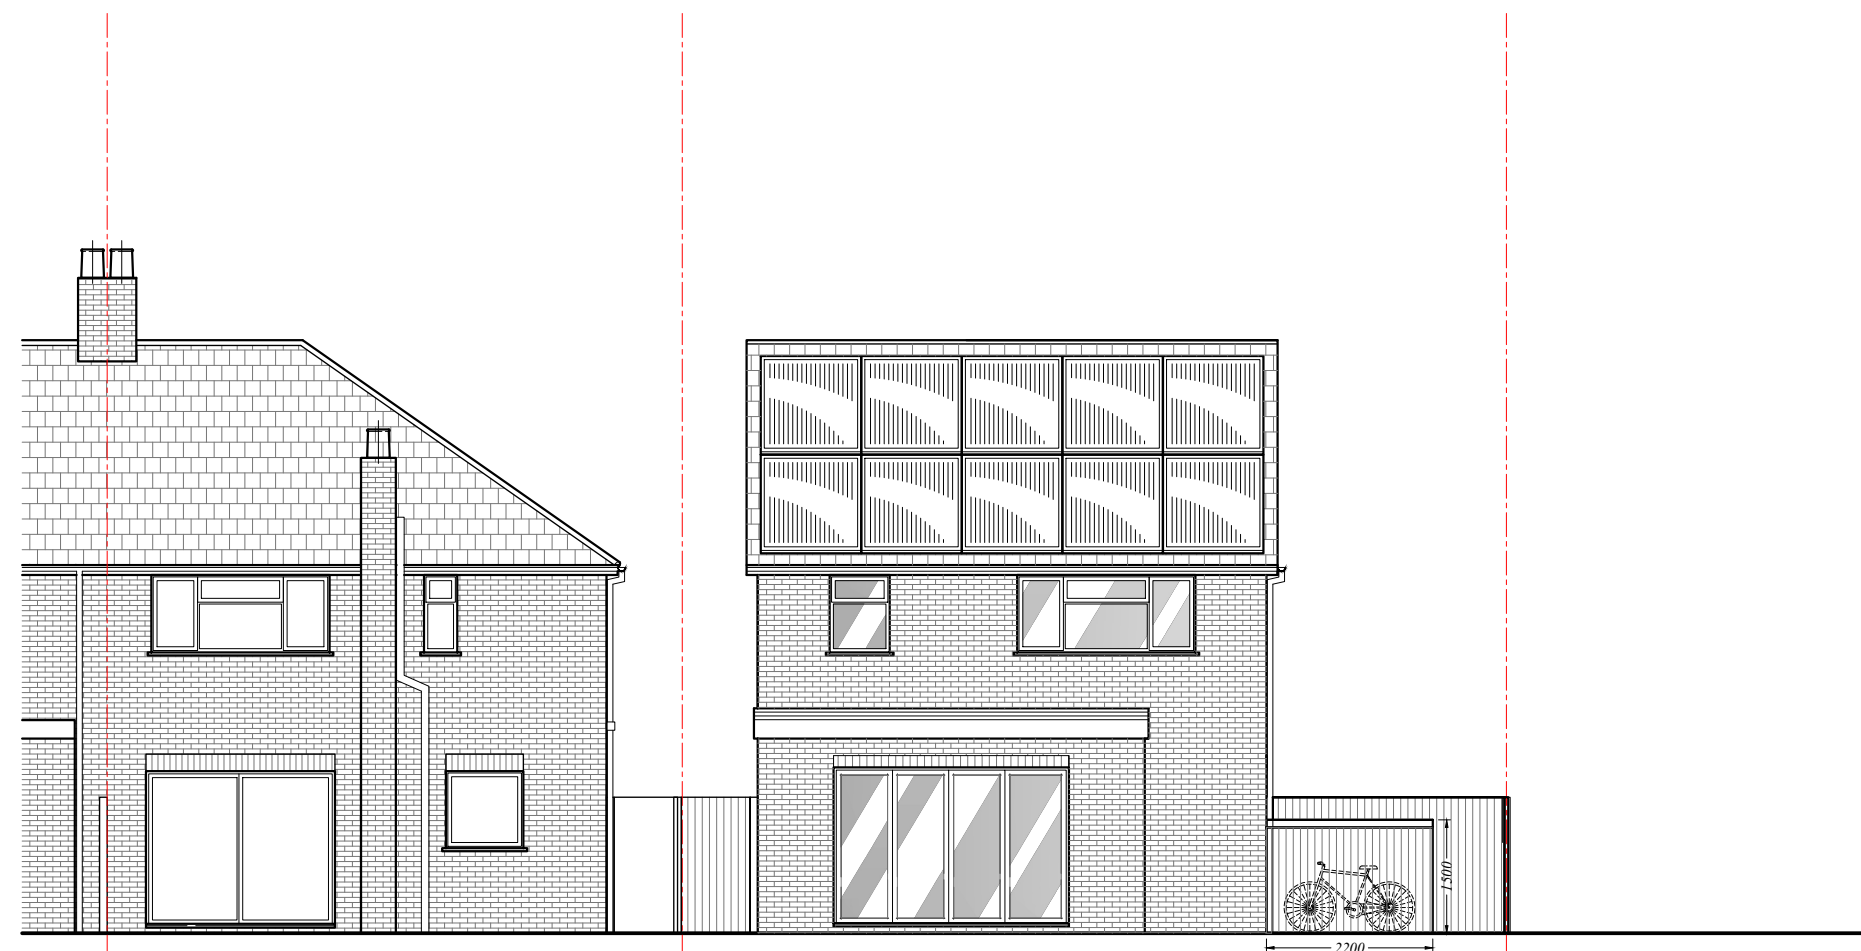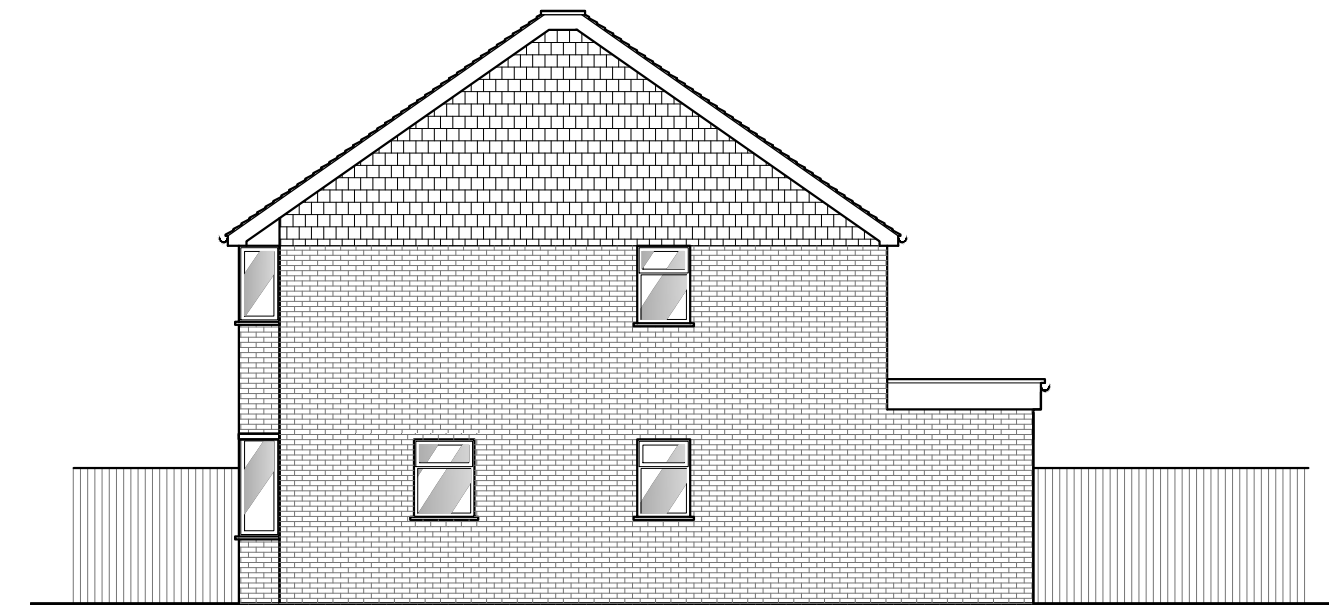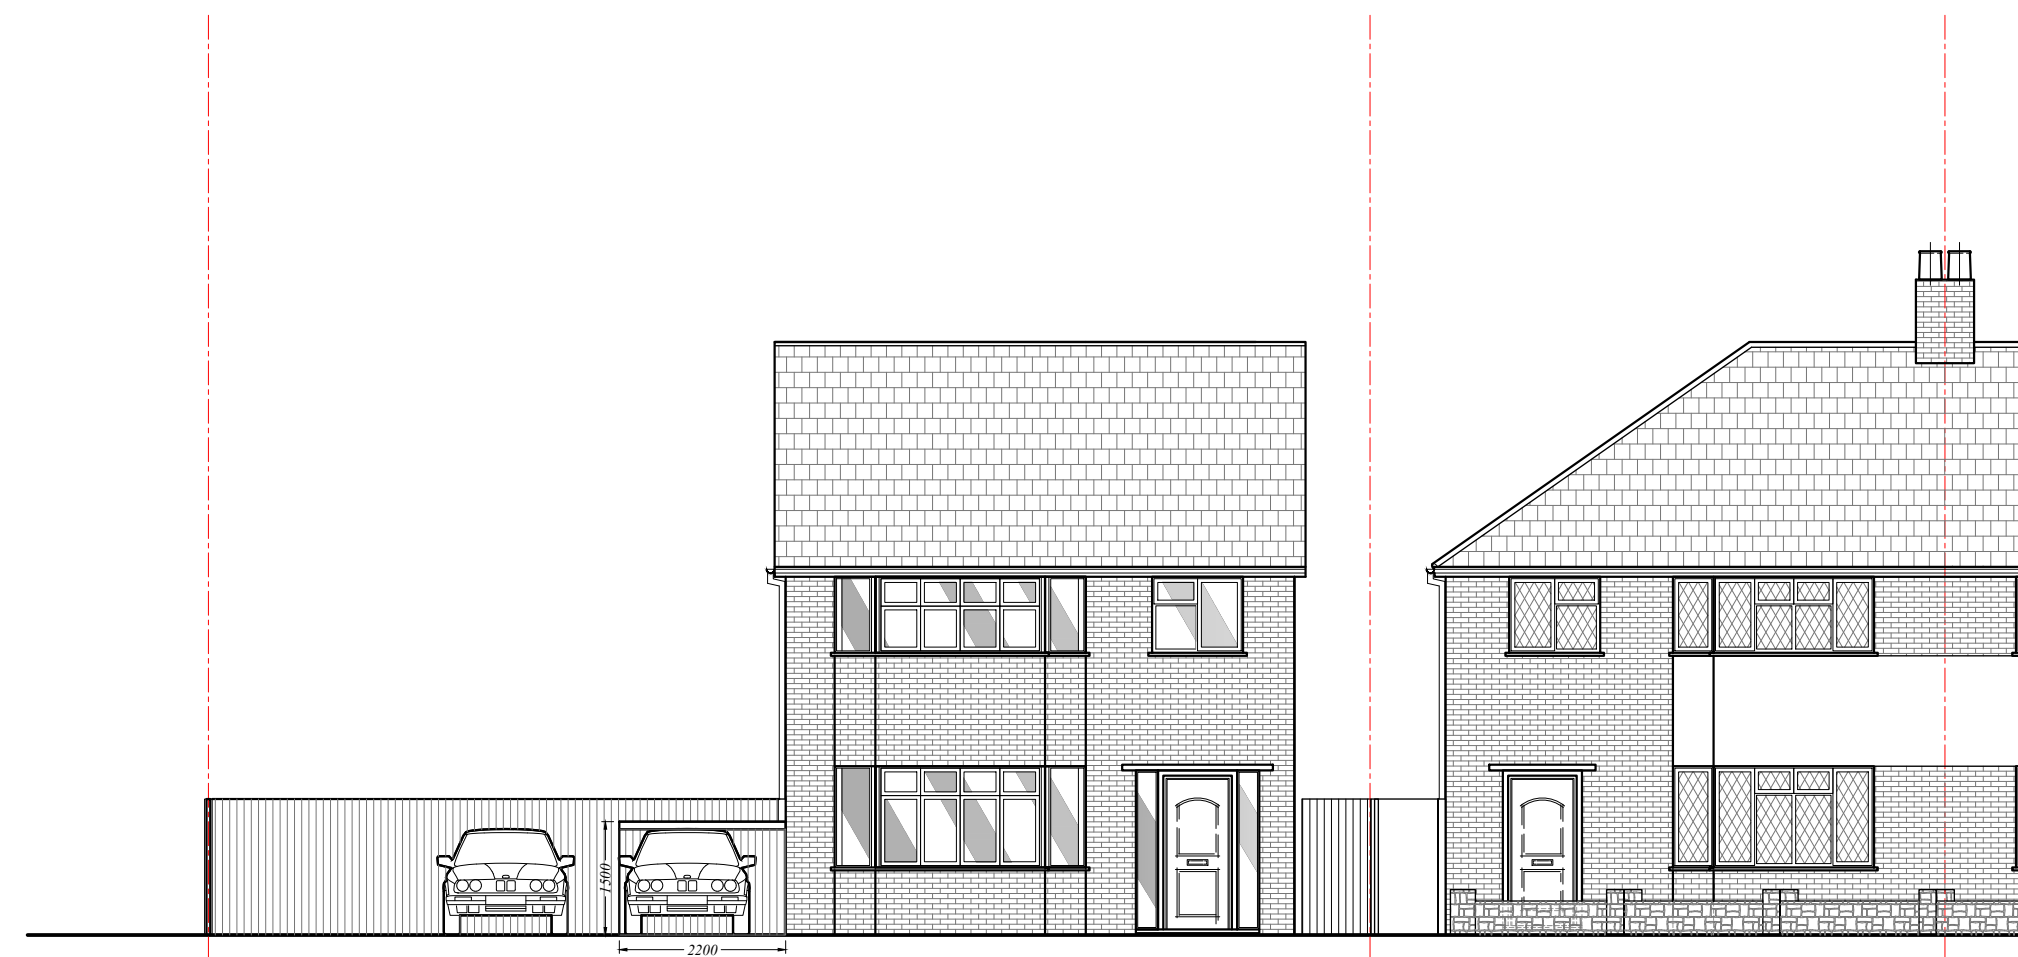

Utility door: 838mm leaf



SCALE

UTILITY DOOR: 838mm leaf; nominal 930mm overall frame. Final opening to suit selected doorset.

rev	date	description	
PRELIMINARY FOR CONSTRUCTION RE Design <i>Corner Cottage, The Limes, Faldreth, East Cleveland, RH19 2DT</i> <i>Tel: 01342 523 766 Mob 07988 998 928 e-mail: info@rossbouditchdesign.co.uk</i>			
drawing WORKS		date 03.03.25	job no
35 Churchill Avenue, HORSHAM, RH12 2JP client: Mr Richard Pitman		scale @ 1:100	drawing no PLN 10
ELEVATIONS PROPOSED			

PRELIMINARY
NOT FOR CONSTRUCTION