


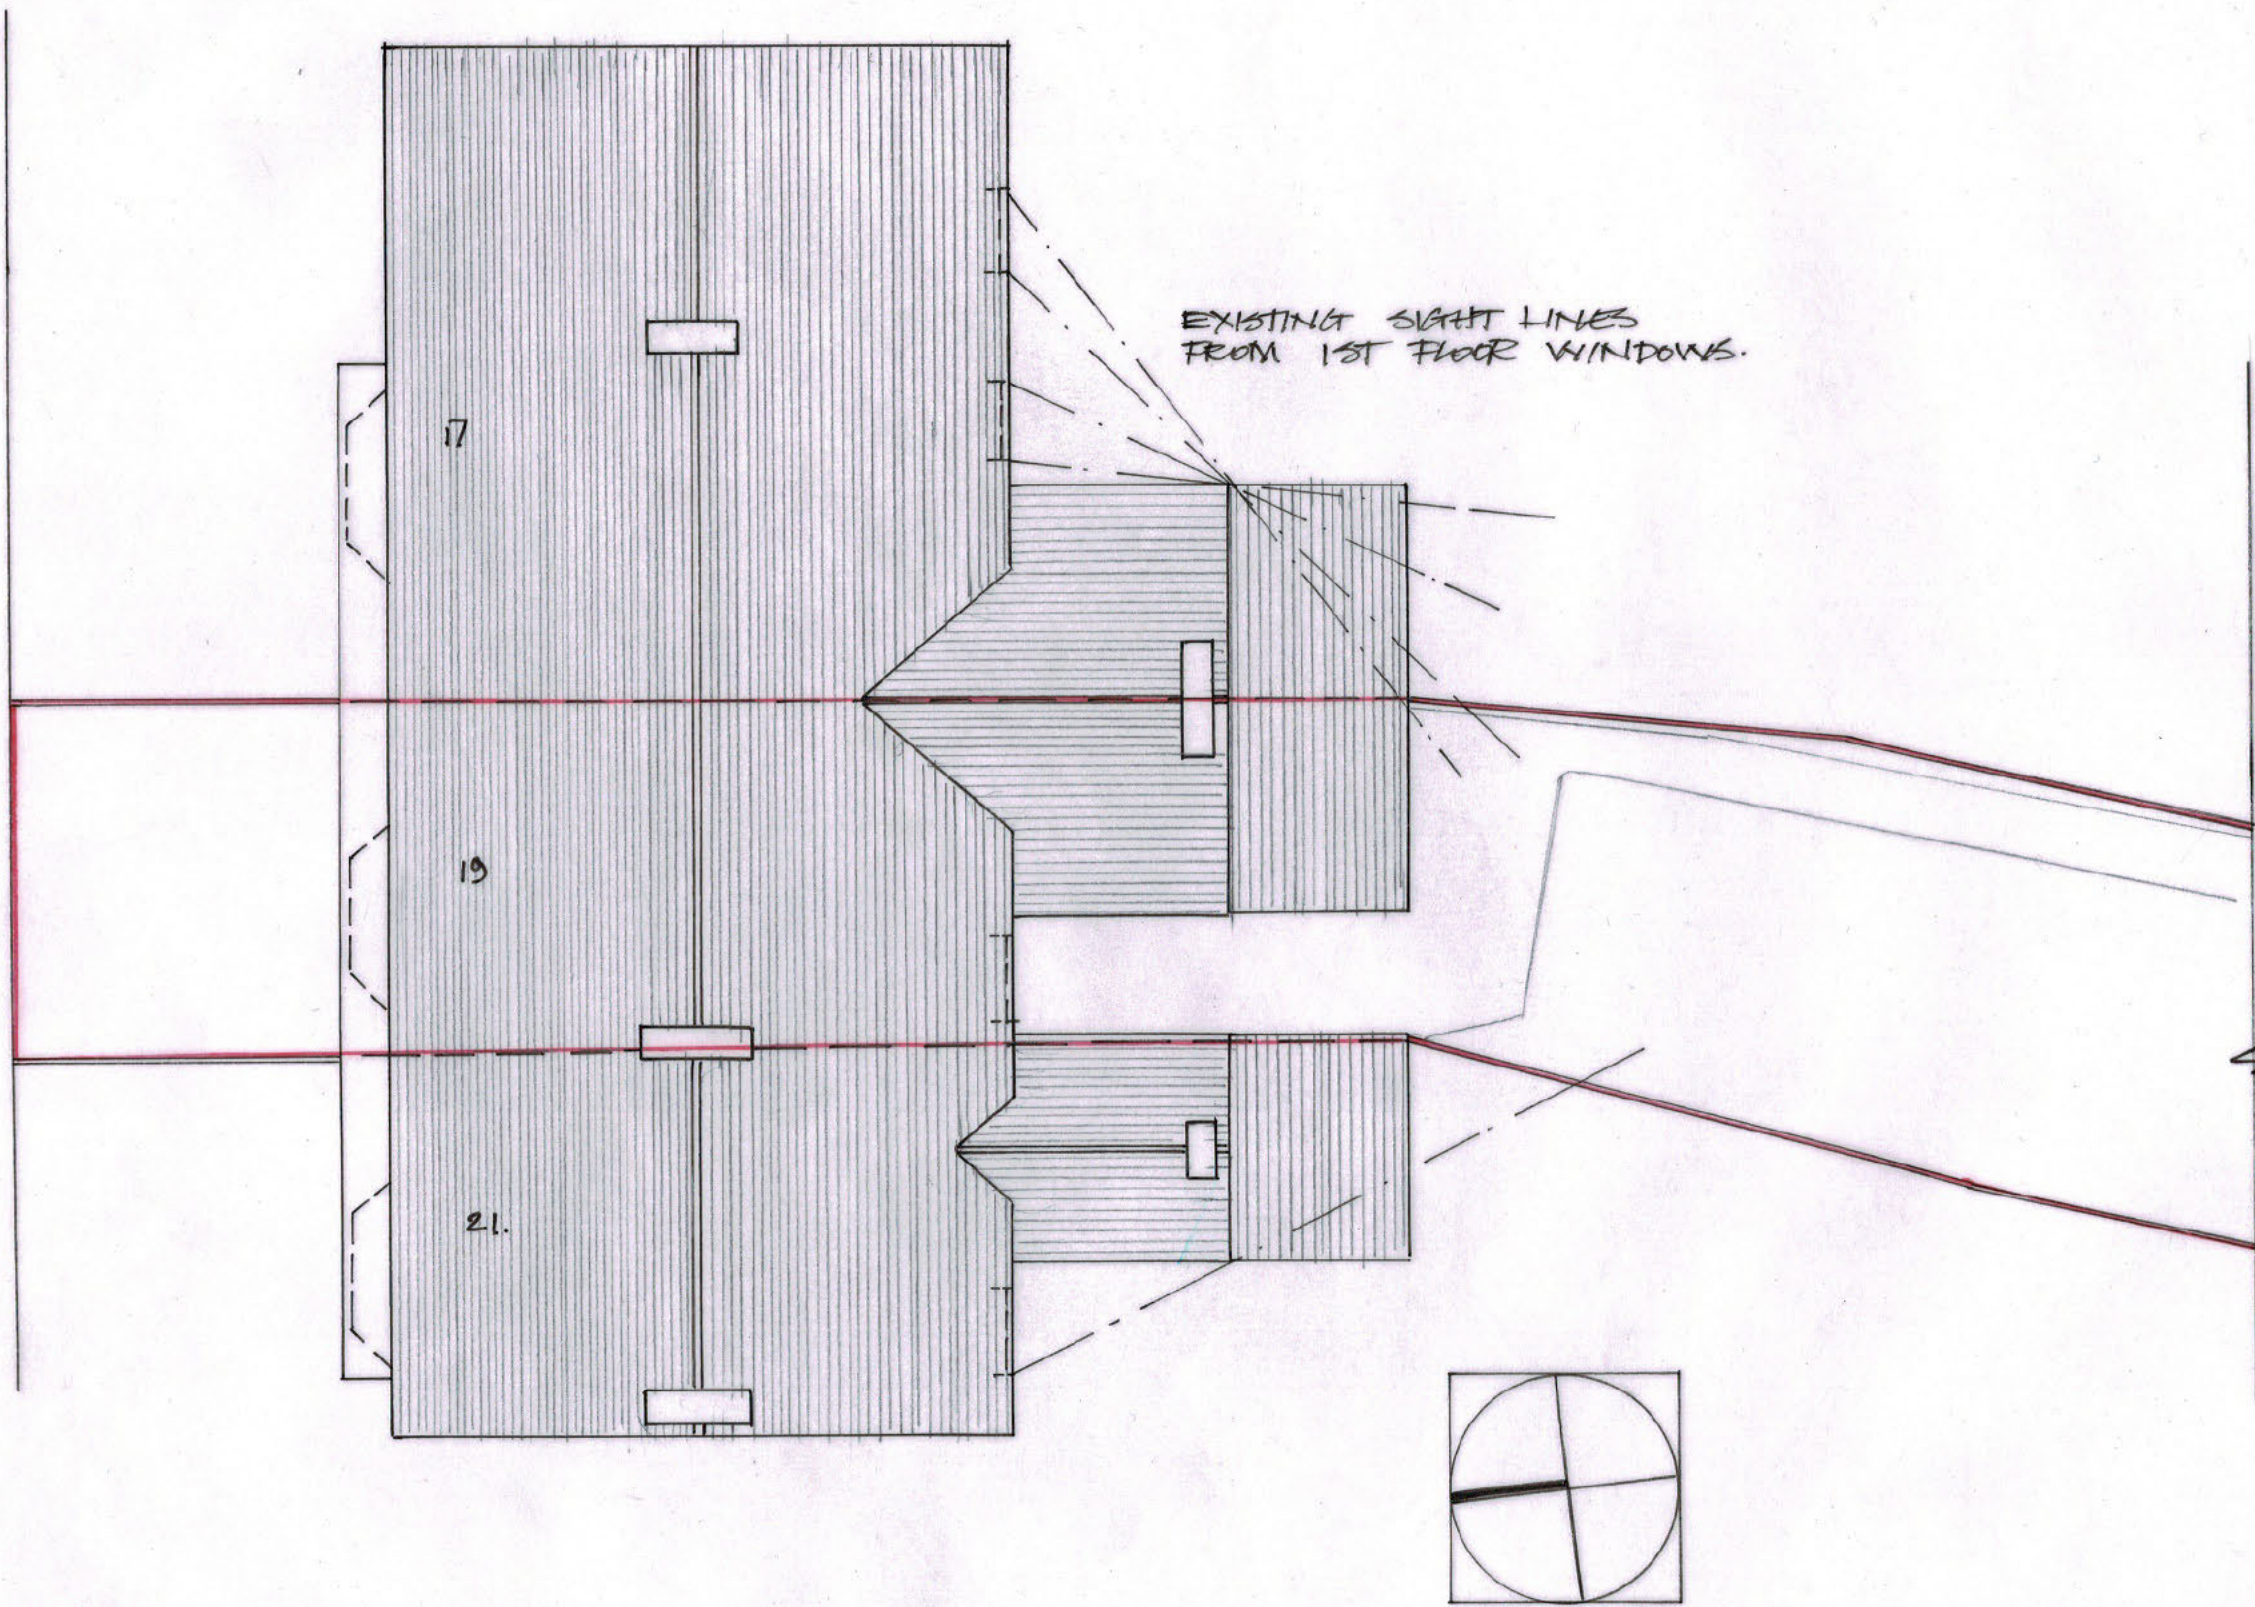

19 BILLINGSHURST ROAD
RH12 3LB.

EXISTING ROOF PLAN.

SCALE 1:100 @ A3.

0 1 2 3 5 8m.

MARCH 2026.

M. LOATES - TAYLOR
MA (RCA) RIBA.



B.R. 2602 PL 003