
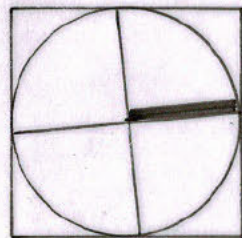


No 21.

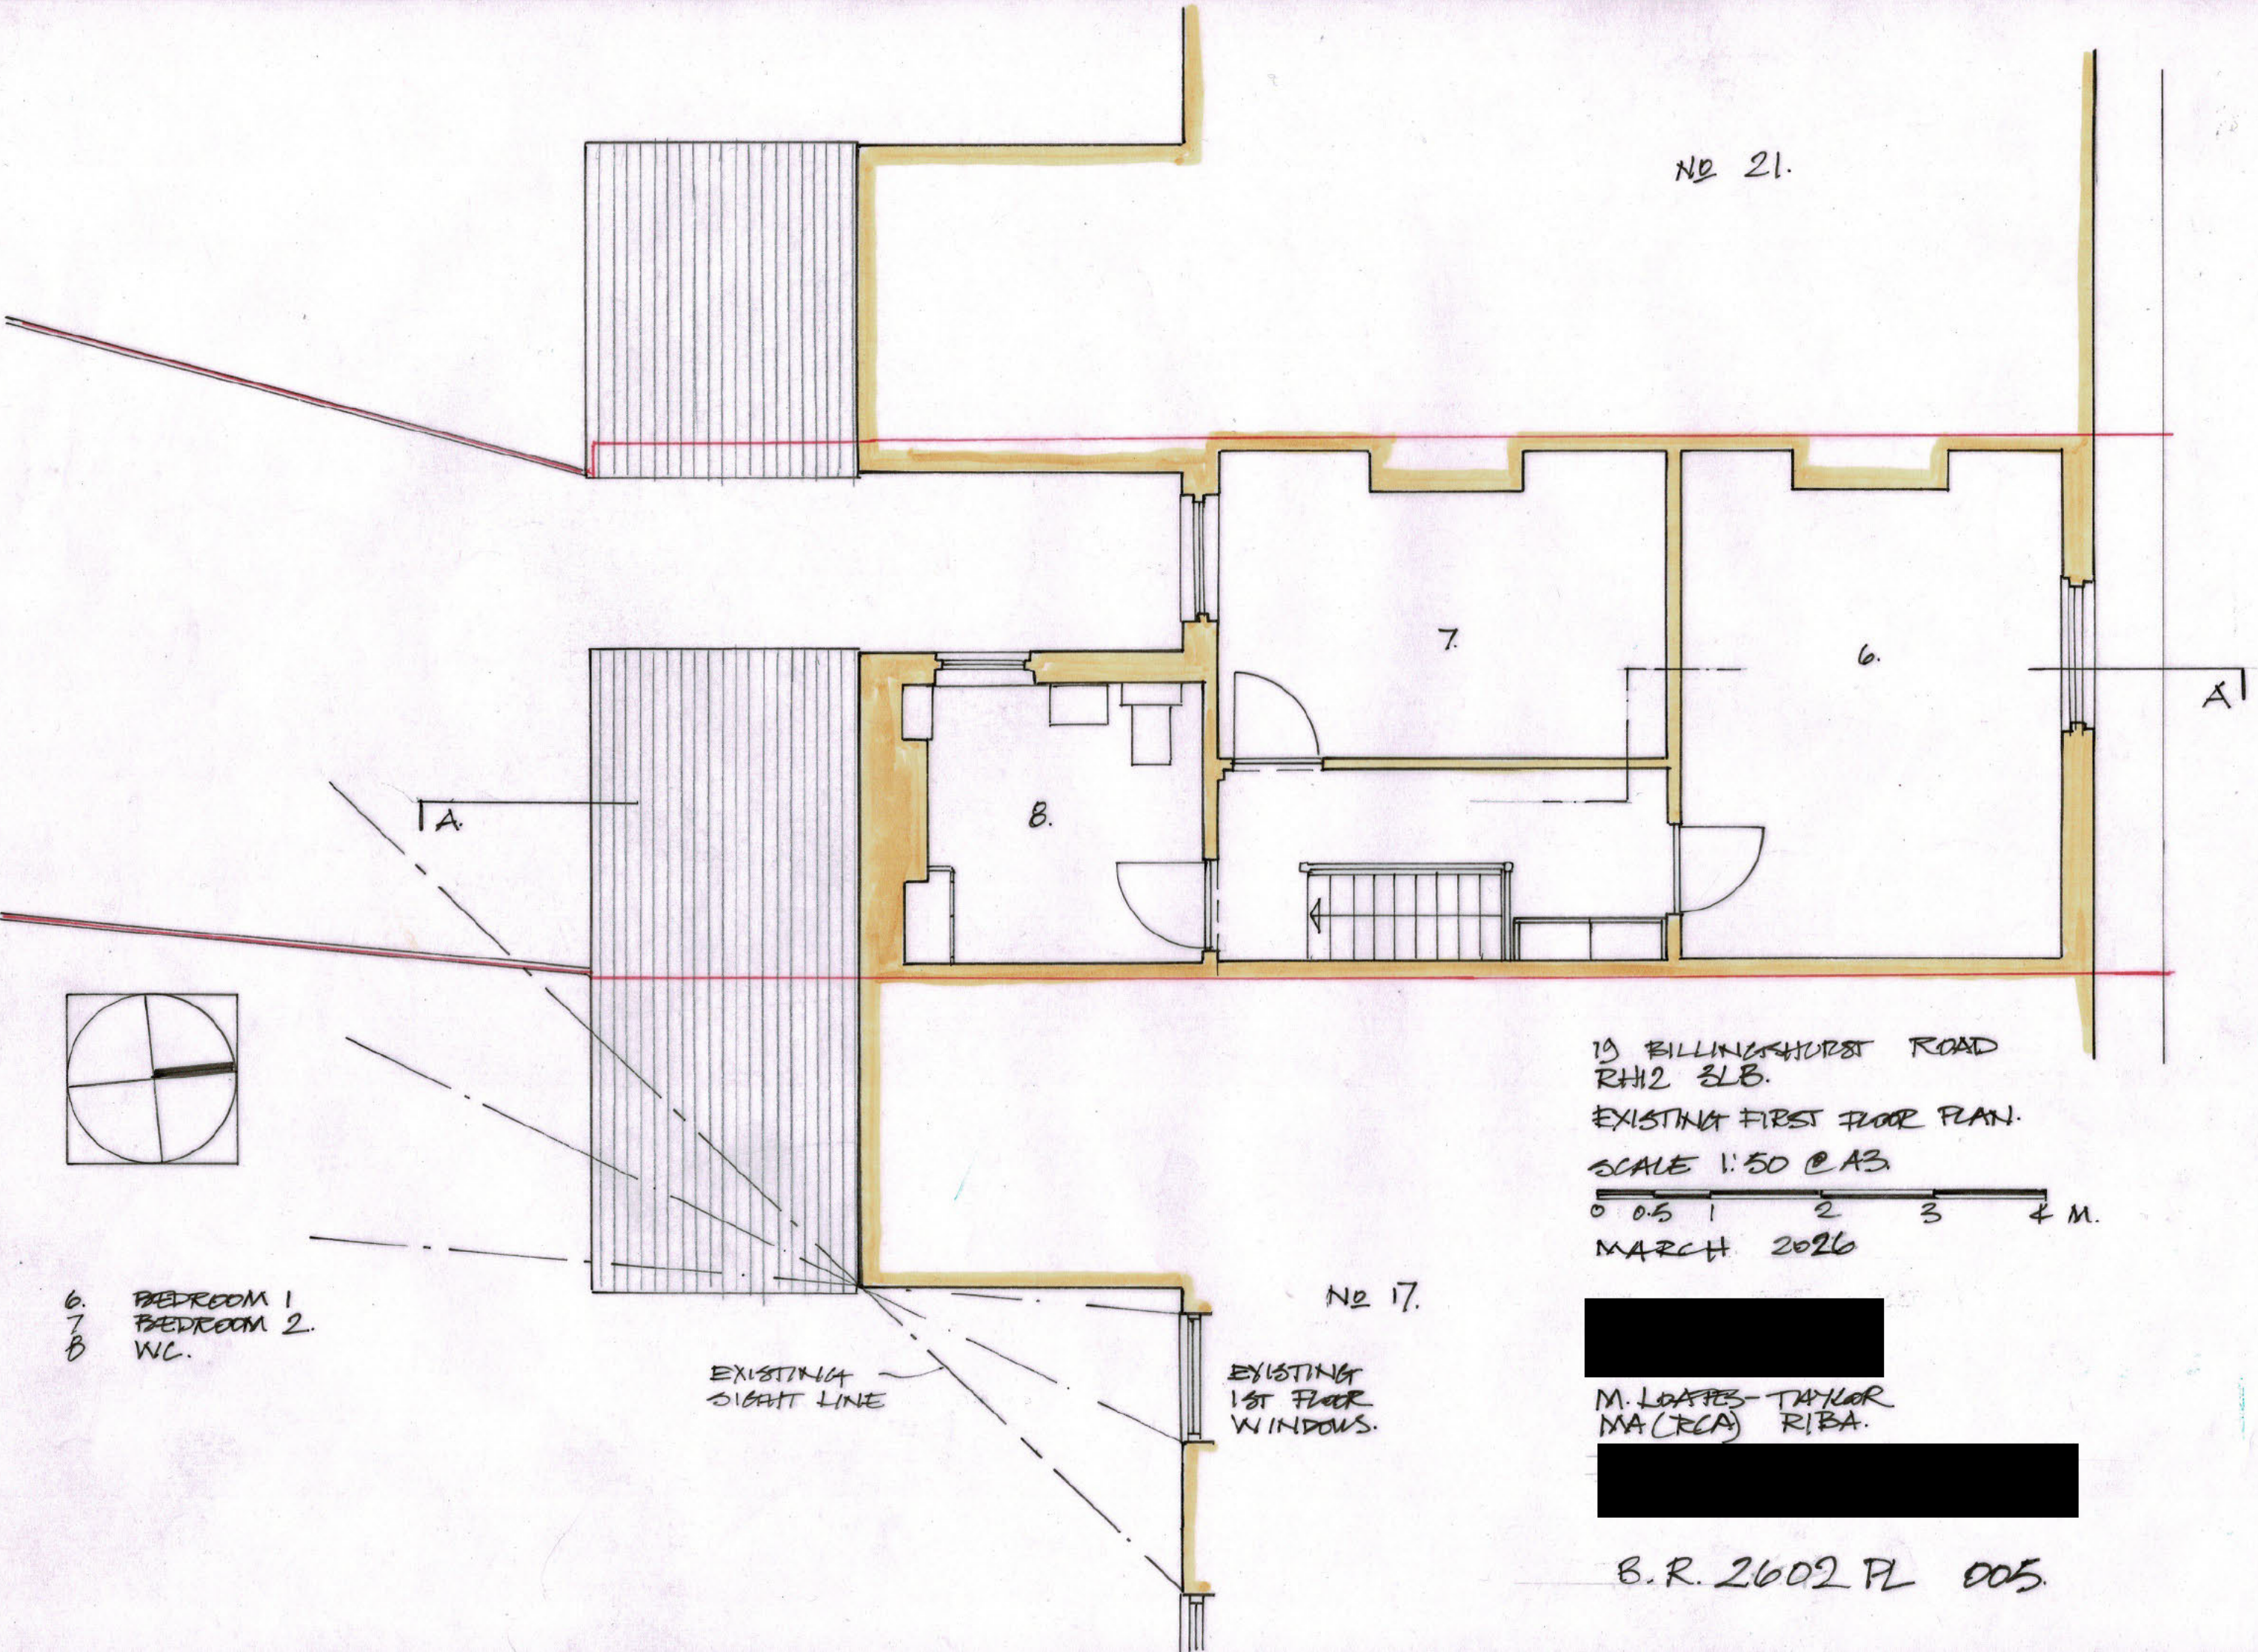

6. BEDROOM 1
7. BEDROOM 2.
8. WC.

EXISTING
SIGHT LINE

EXISTING
1ST FLOOR
WINDOWS.

No 17.

19 BILLINGSHURST ROAD
RH12 3LB.

EXISTING FIRST FLOOR PLAN.

SCALE 1:50 @ A3

0 0.5 1 2 3 4 M.

MARCH 2026

M. LOATES-TAYLOR
MA (RCA) RIBA.

B.R. 2602 FL 005.