


Fence line (rear boundary)

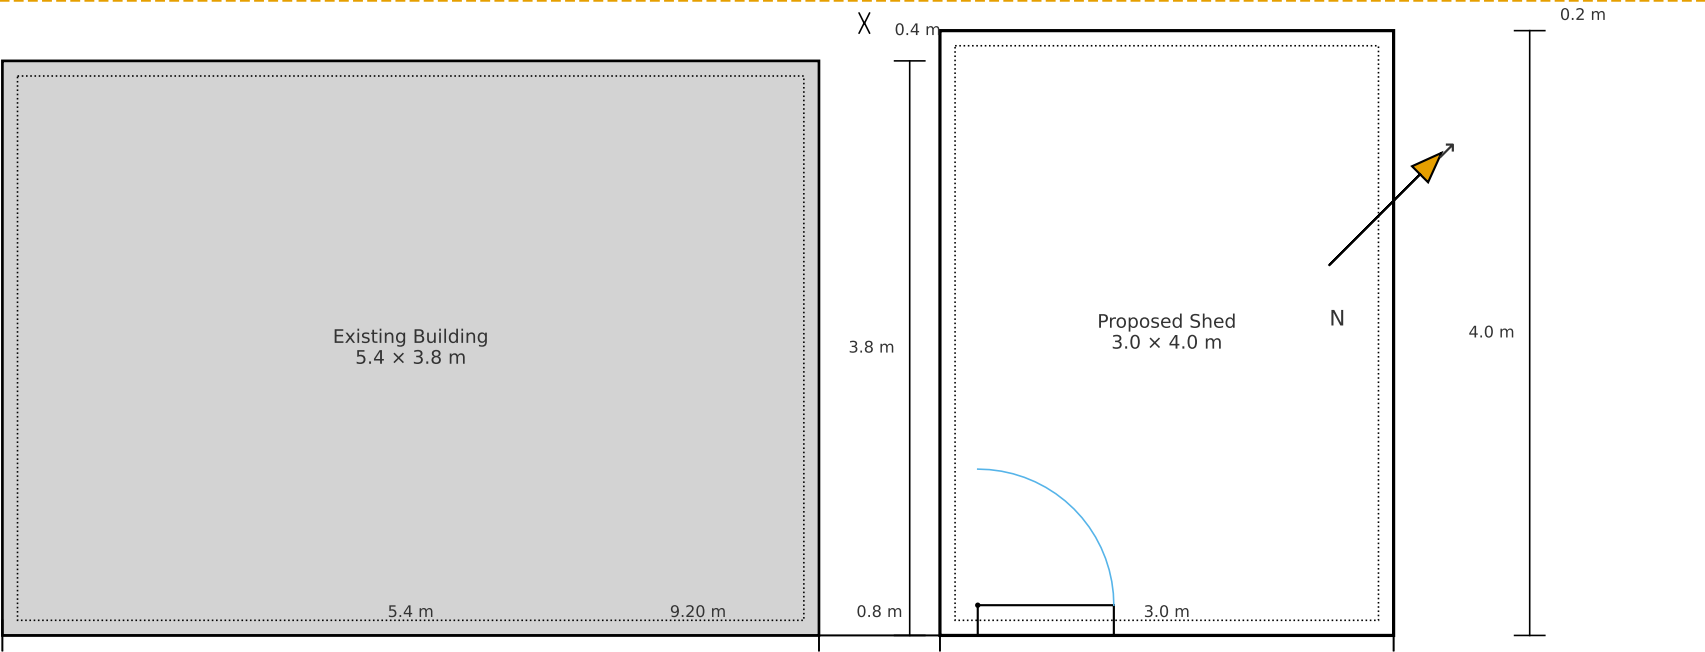

Proposed Outbuildings – Floor Plan

Scale 1:50 @ A4      Date: 2025-10-08      Drawing No: 001

