




- NOTES**
- DO NOT SCALE OFF THIS DRAWING EXCEPT FOR PLANNING PURPOSES
 - CHECK ALL DIMENSIONS ON SITE BEFORE ANY WORK IS COMMENCED
 - ALL GOODS MATERIALS AND WORKMANSHIP MUST CONFORM WITH CURRENT BUILDING REGULATIONS, BRITISH STANDARDS AND CODES OF PRACTICE
 - COPYRIGHT OF THIS DRAWING IS RETAINED BY THE ARCHITECT AND IT MUST NOT BE REPRODUCED WITHOUT WRITTEN CONSENT

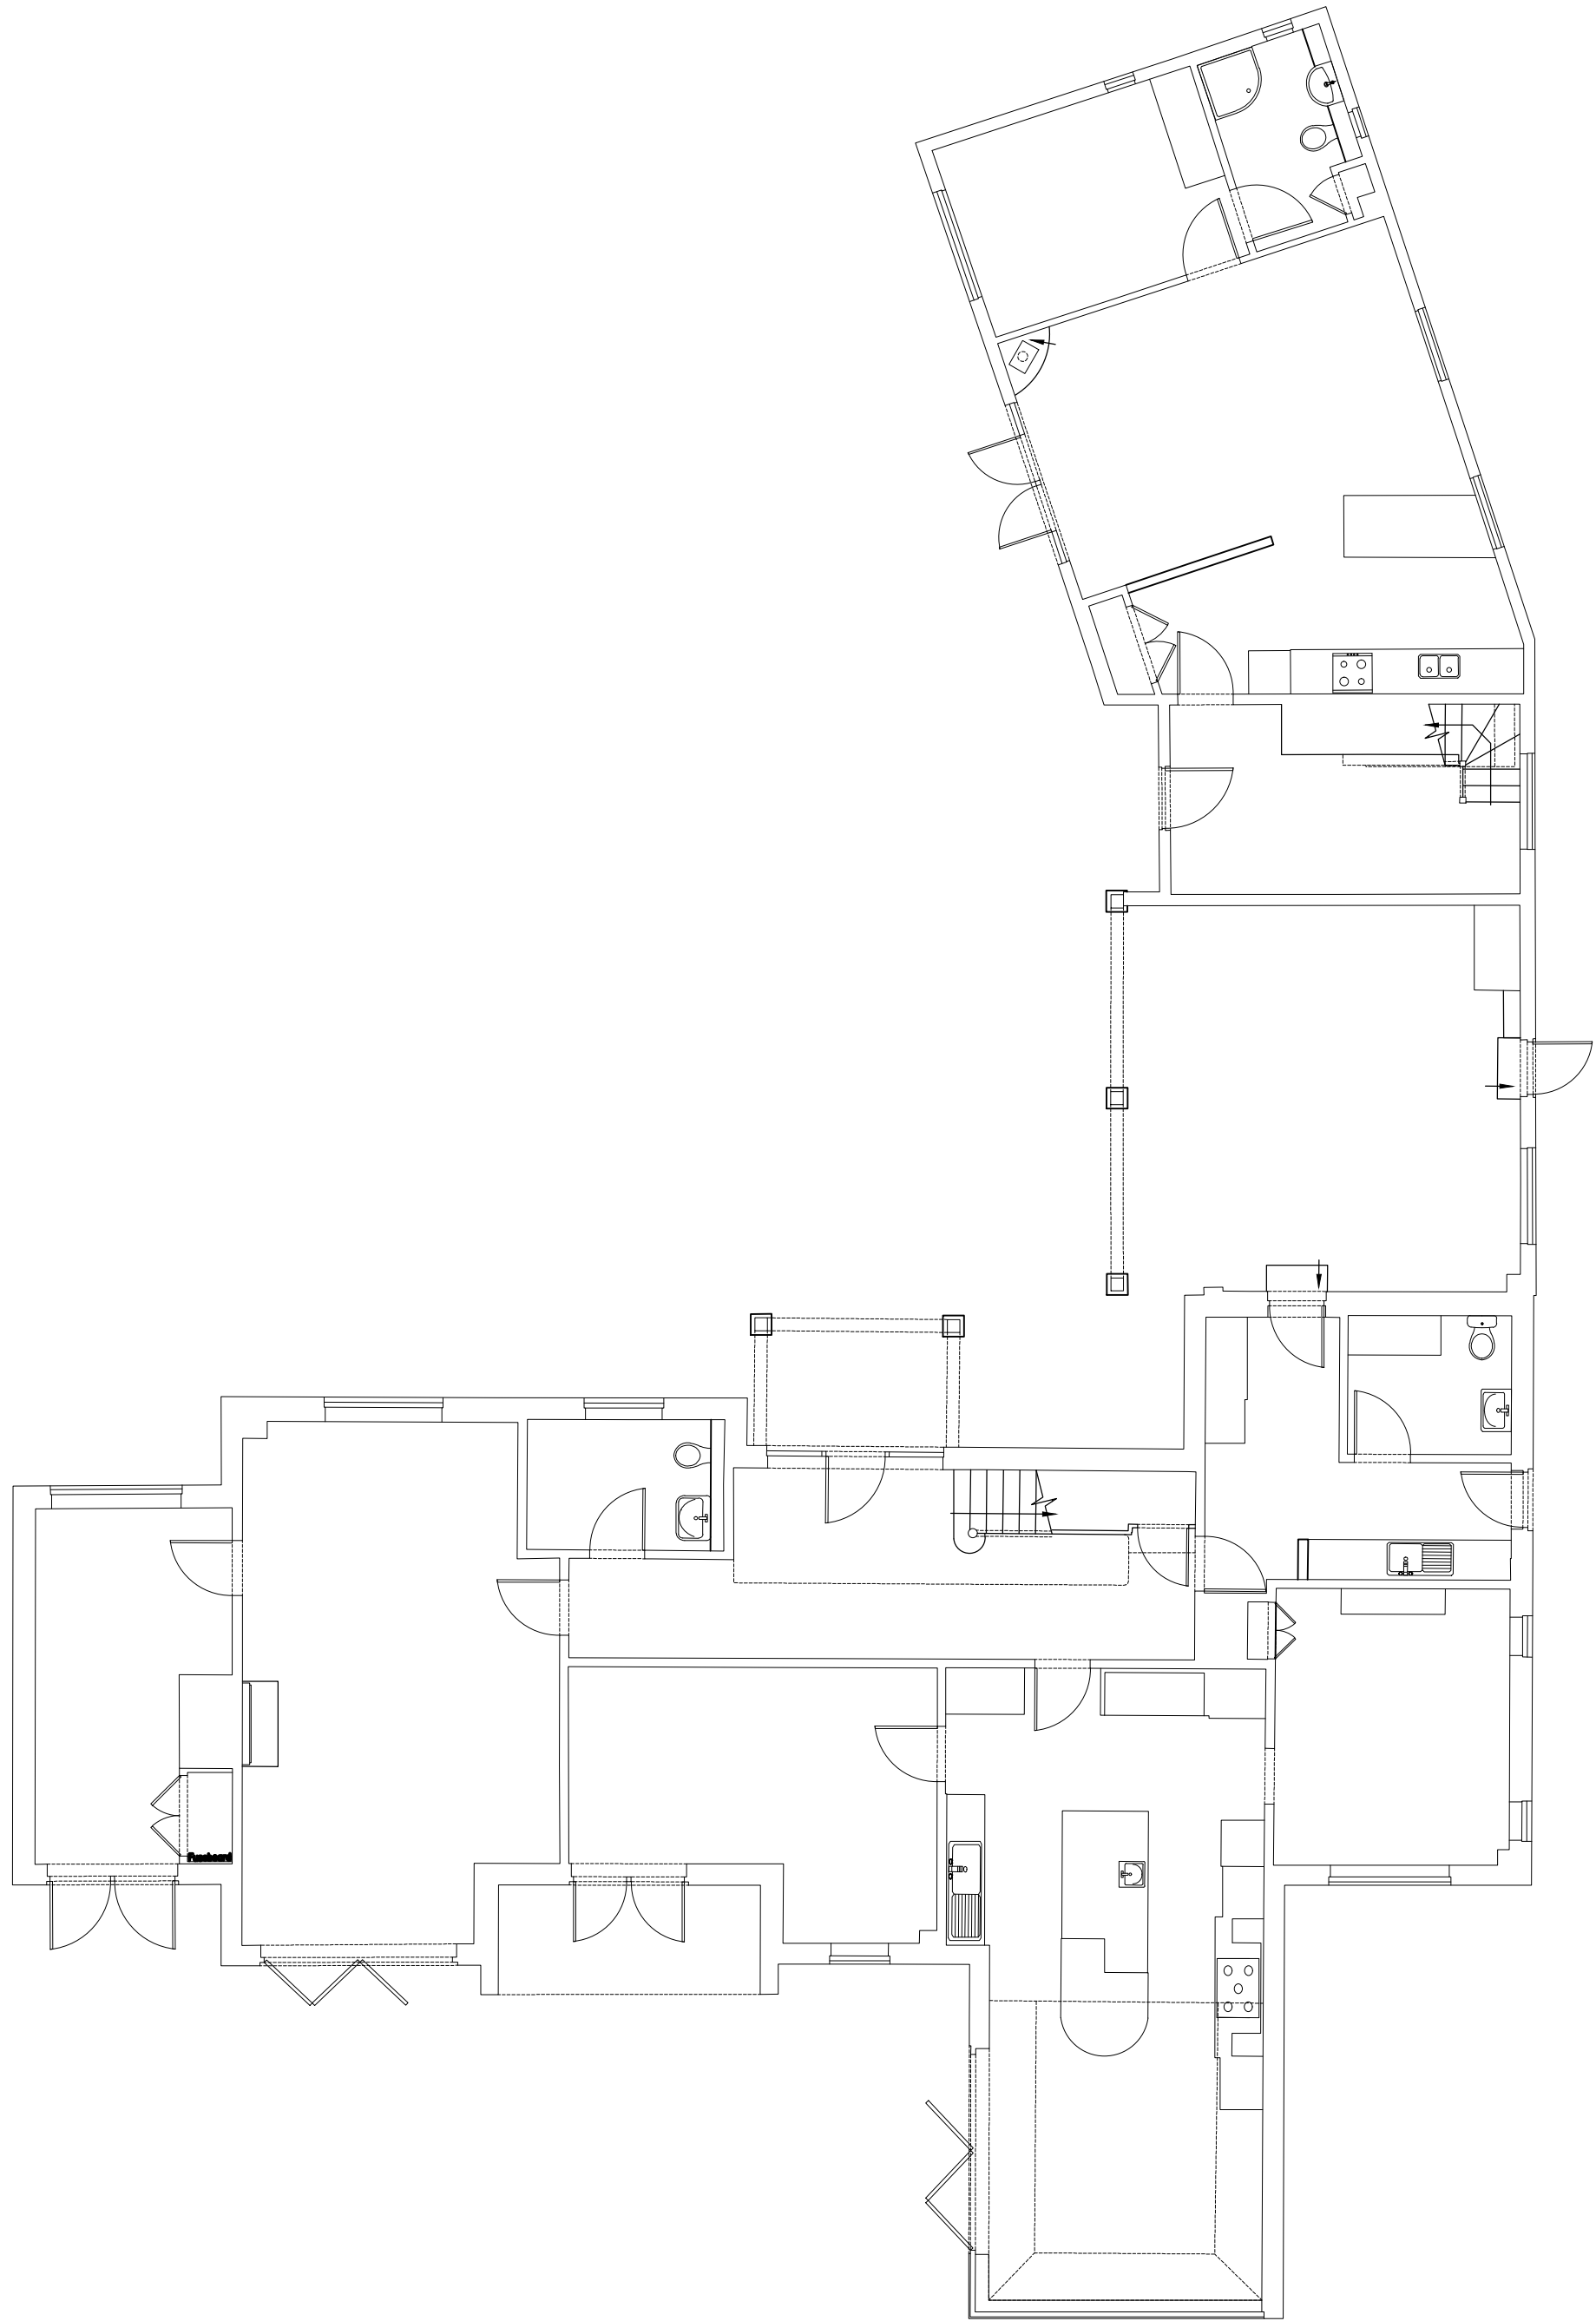

Ground Floor Plan As Existing 1:100

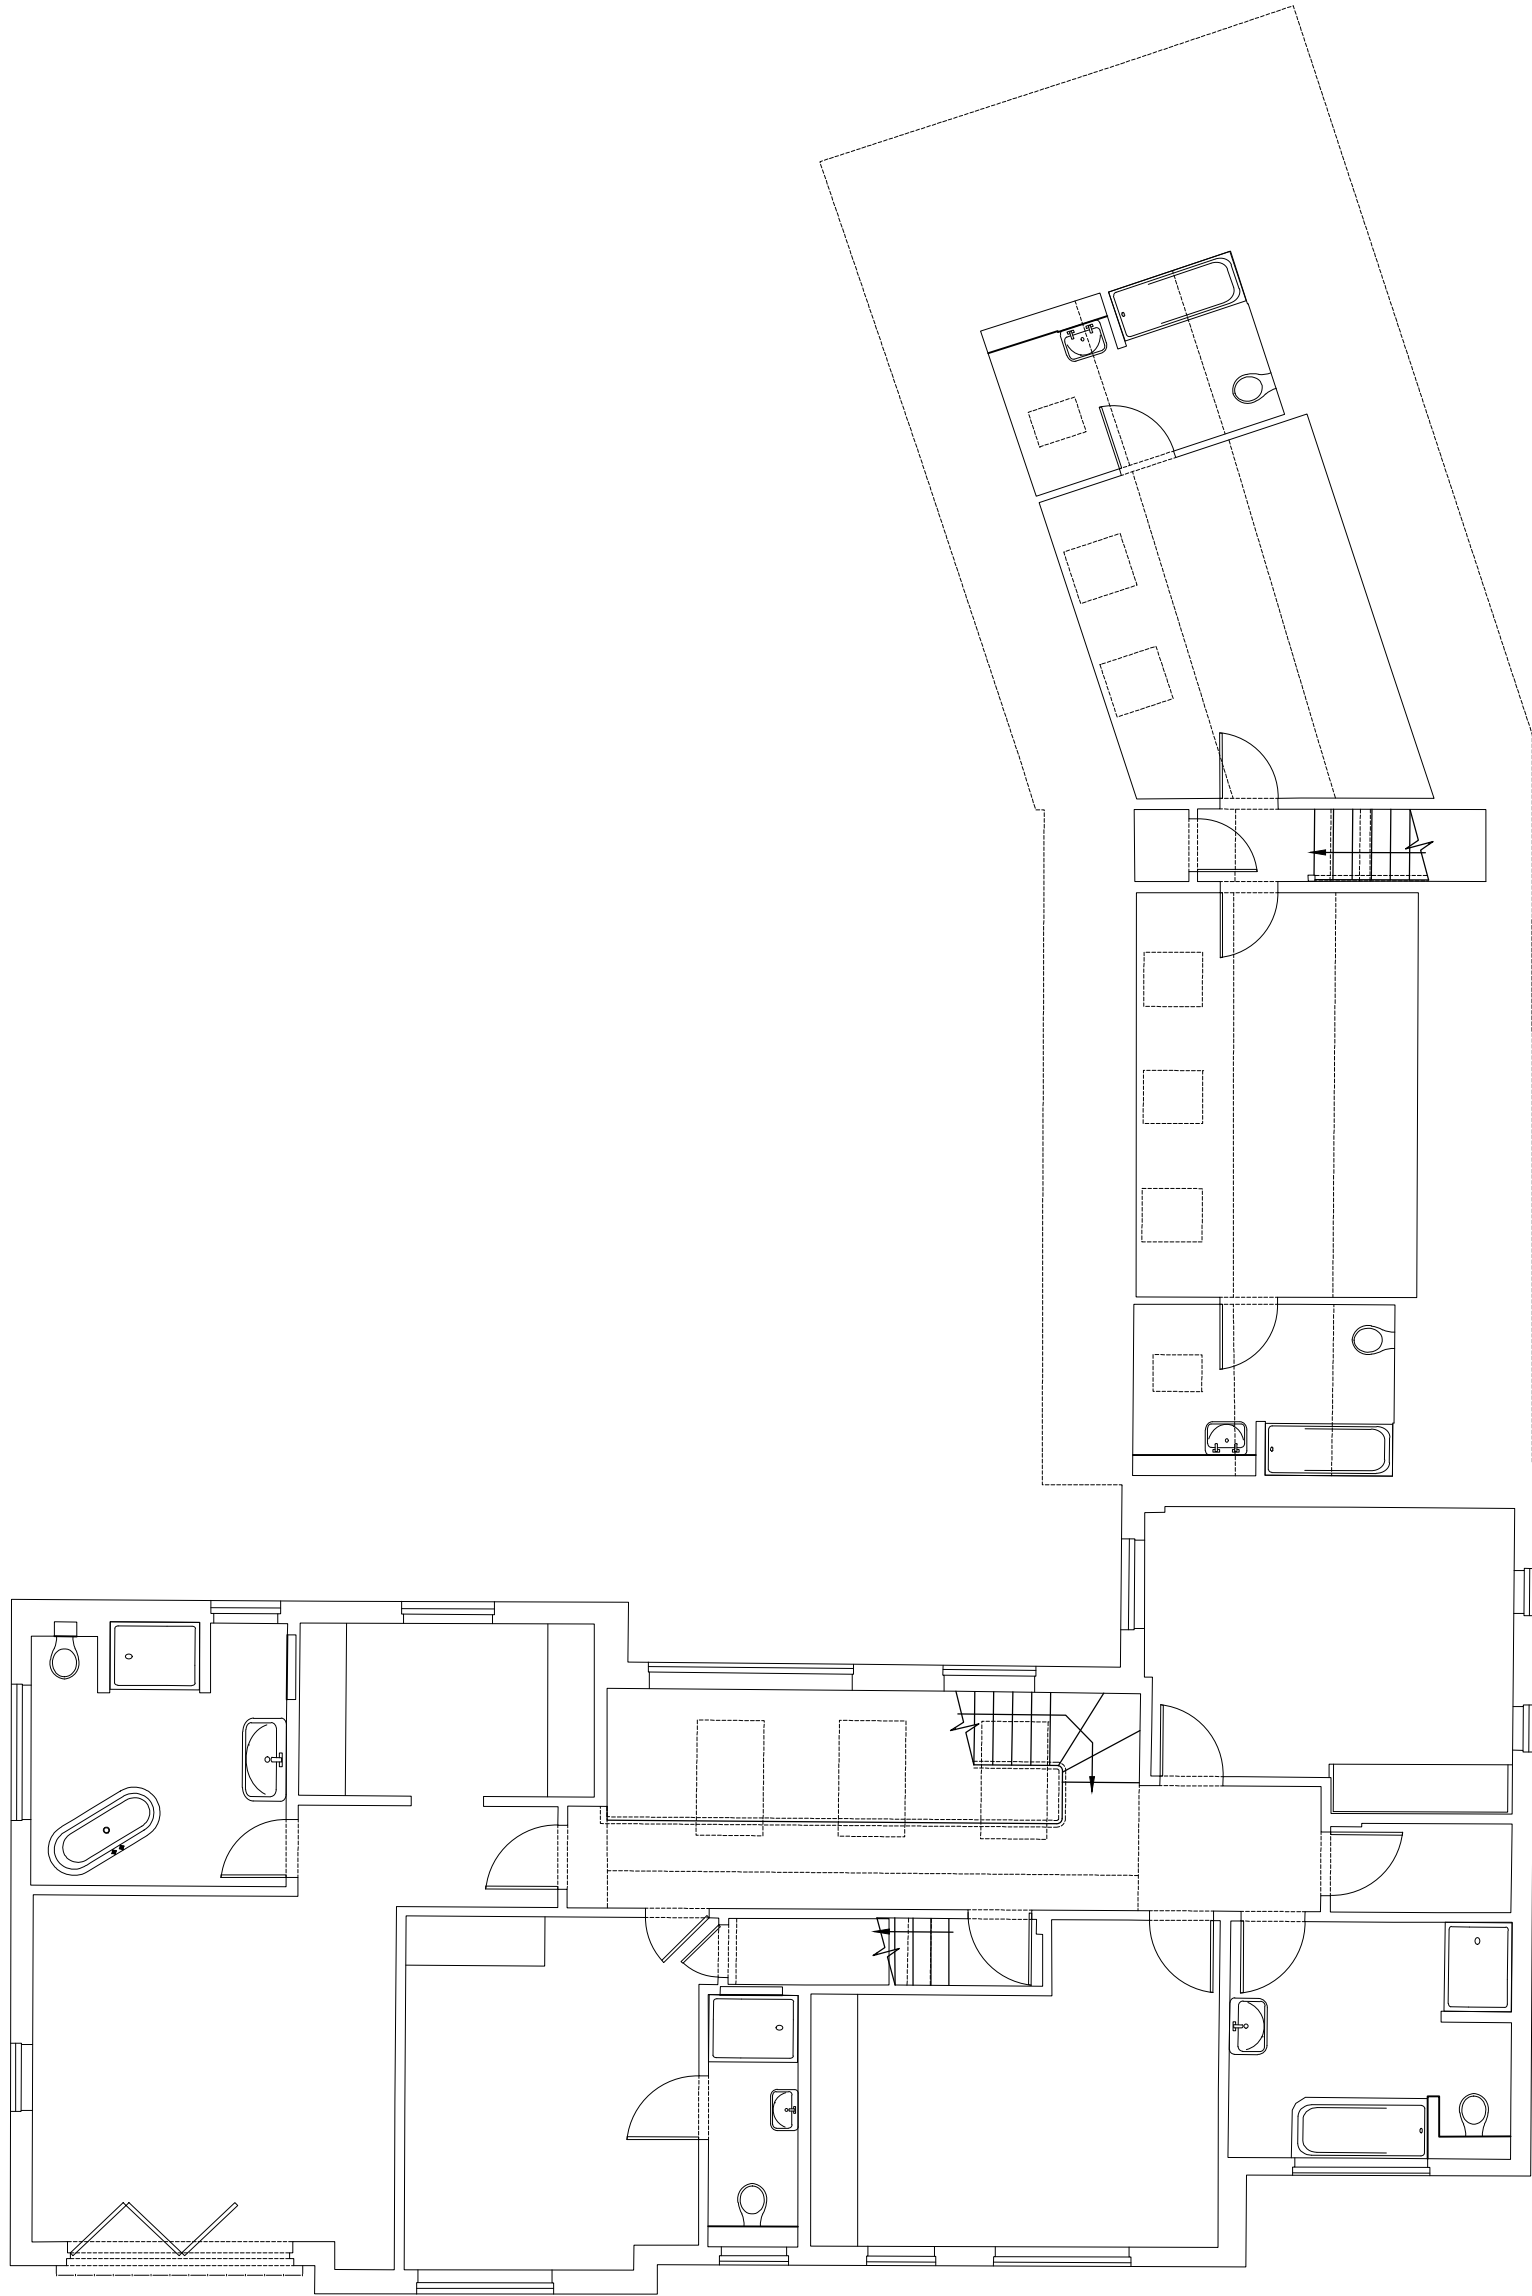

First Floor Plan As Existing 1:100

 

scale 1:100

Survey undertaken by others and supplied by client

REV	DATE	BY	AMENDMENT
 folkes architects 1 01903 89829 info@folkesarchitects.co.uk The Old Forge 6 Church Street Storrington West Sussex RH20 4LA			
CLIENT Mrs K. McBirney			
JOB TITLE Mead House Tudor Close West Chiltington West Sussex RH20 2EF			
DRAWING TITLE As Existign Ground and First Floor Plans			
PROJECT STAGE SURVYE			
DRAWING STATUS PLANNING			
NOT FOR CONSTRUCTION USE UNLESS STATED AS 'CONSTRUCTION'			
DATE June '26	SCALE as shown	DRAWN BY LA CHECKED BY EC	
JOB NO. 26034	DRAWING NO. 1.01	REVISION	