




- NOTES
- DO NOT SCALE OFF THIS DRAWING EXCEPT FOR PLANNING PURPOSES
 - CHECK ALL DIMENSIONS ON SITE BEFORE ANY WORK IS COMMENCED
 - ALL GOODS MATERIALS AND WORKMANSHIP MUST CONFORM WITH CURRENT BUILDING REGULATIONS, BRITISH STANDARDS AND CODES OF PRACTICE
 - COPYRIGHT OF THIS DRAWING IS RETAINED BY THE ARCHITECT AND IT MUST NOT BE REPRODUCED WITHOUT WRITTEN CONSENT

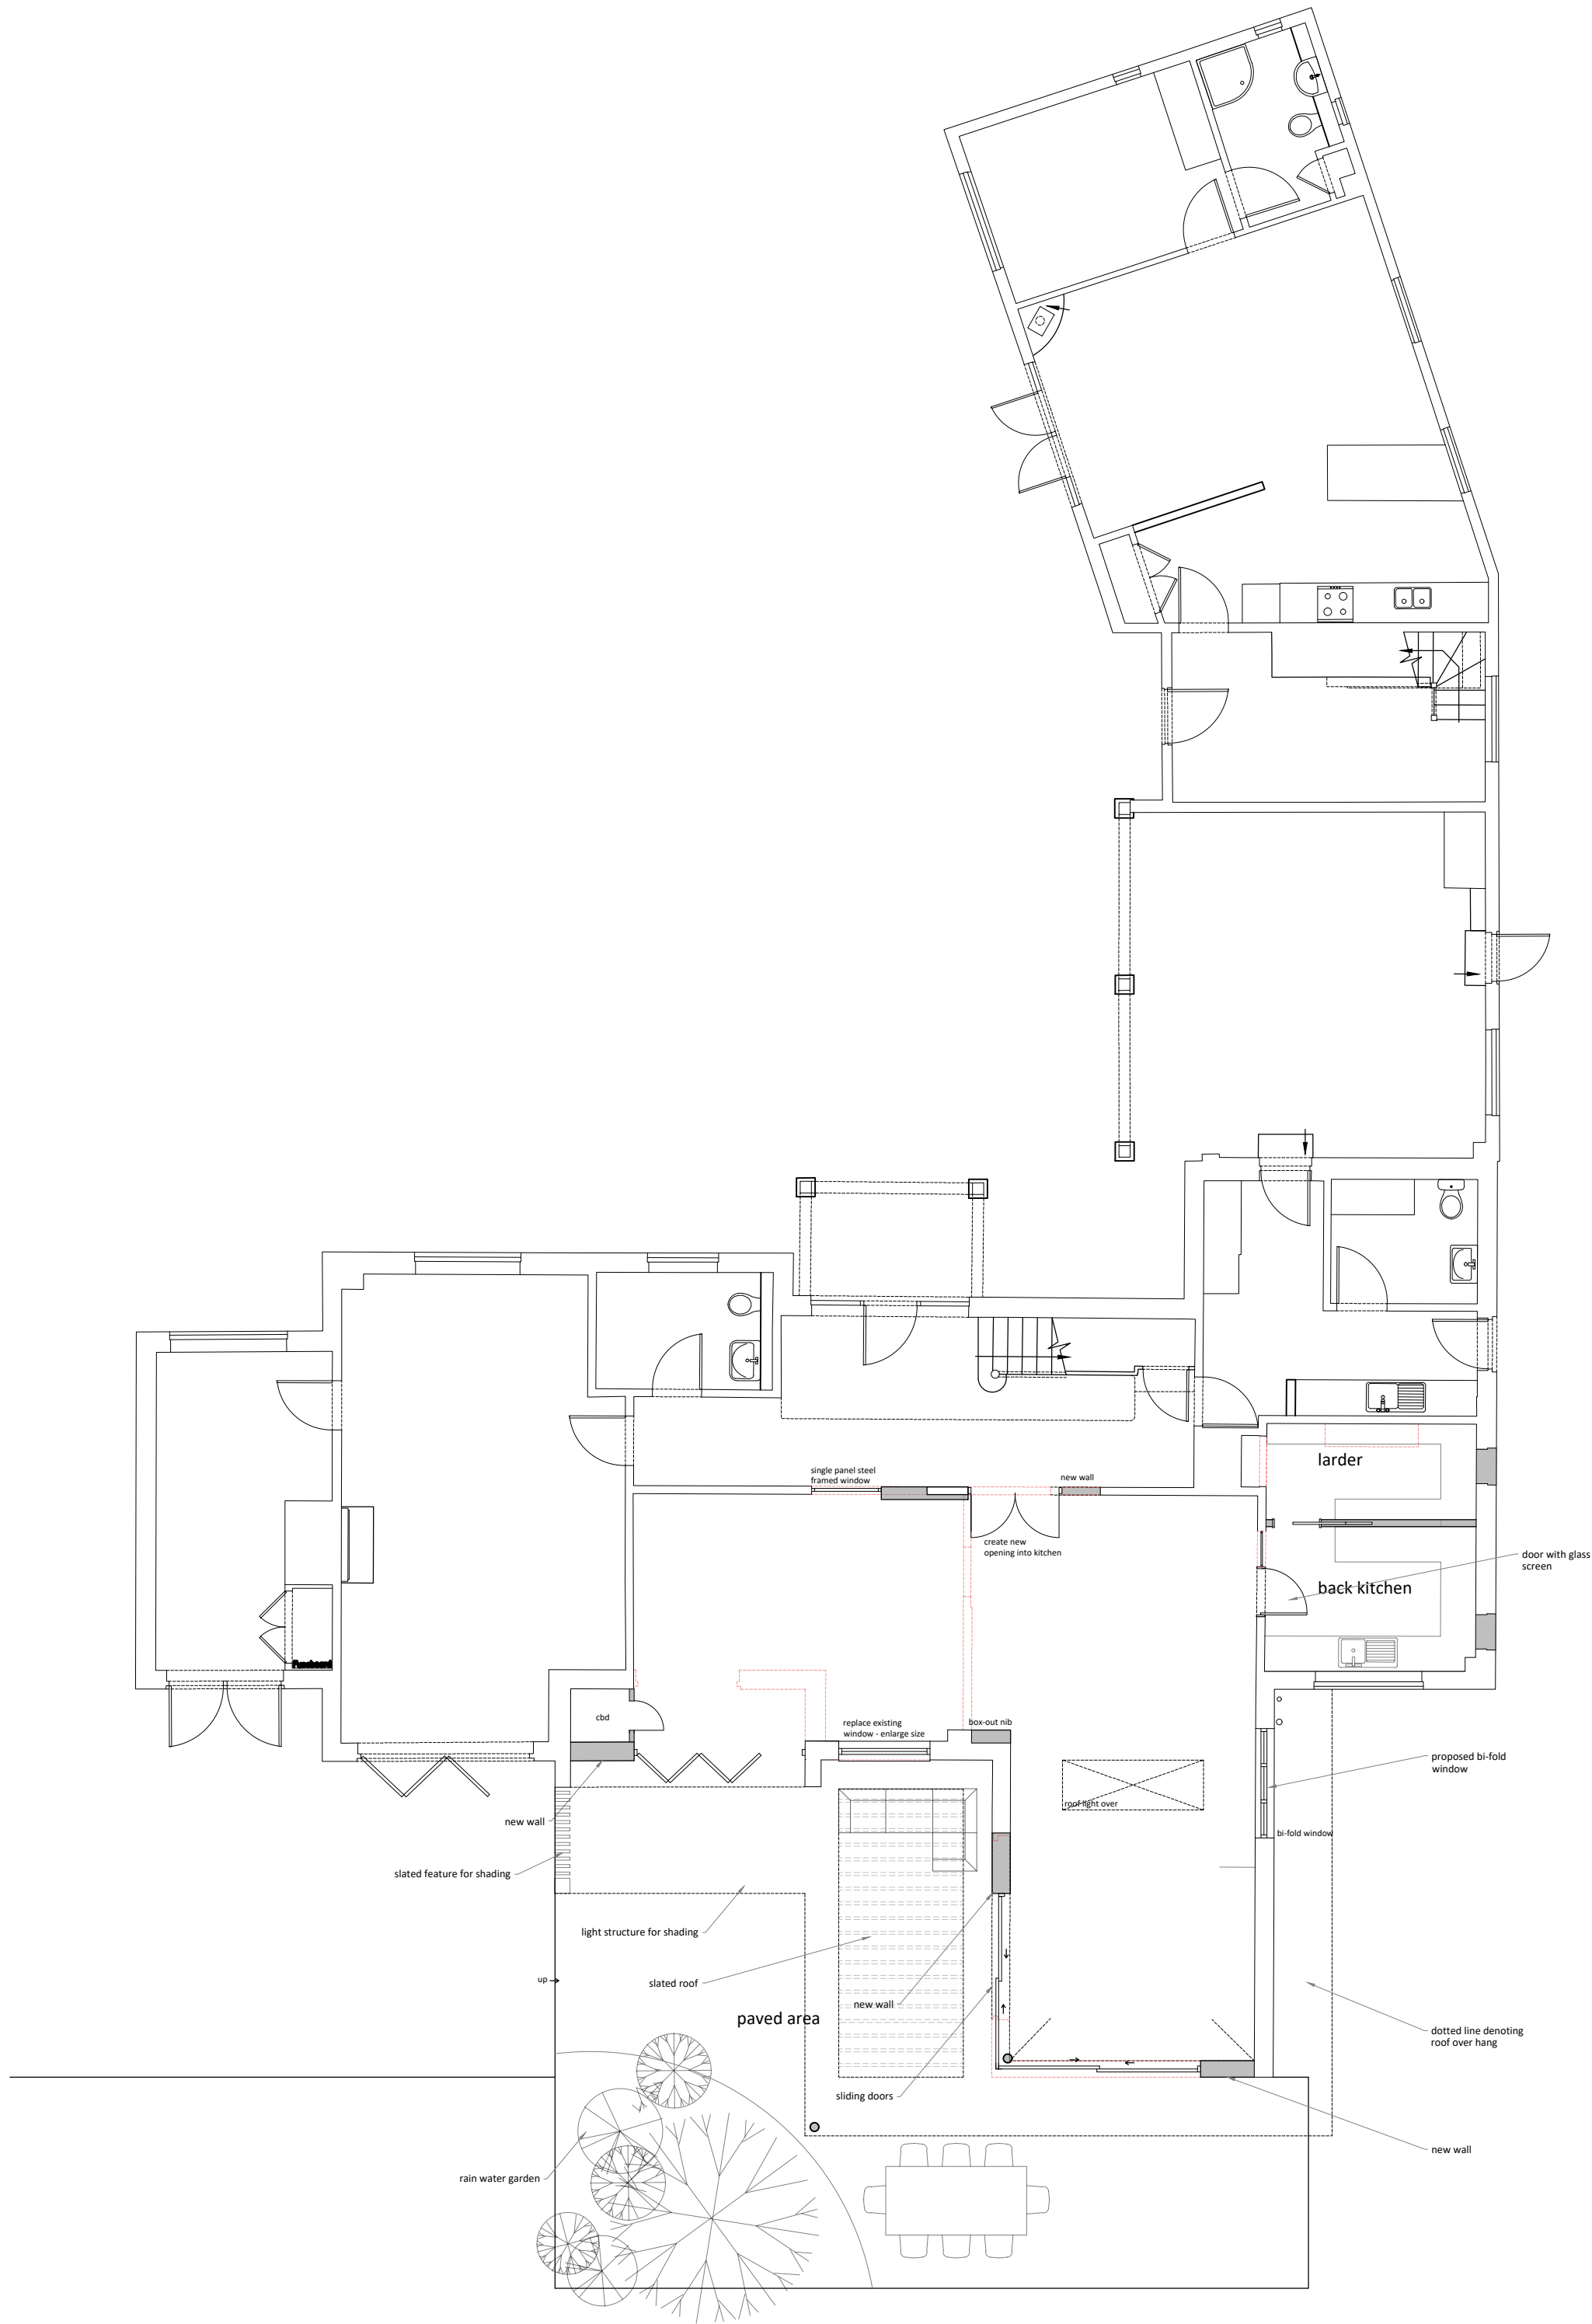

Ground Floor Plan as Proposed 1:100

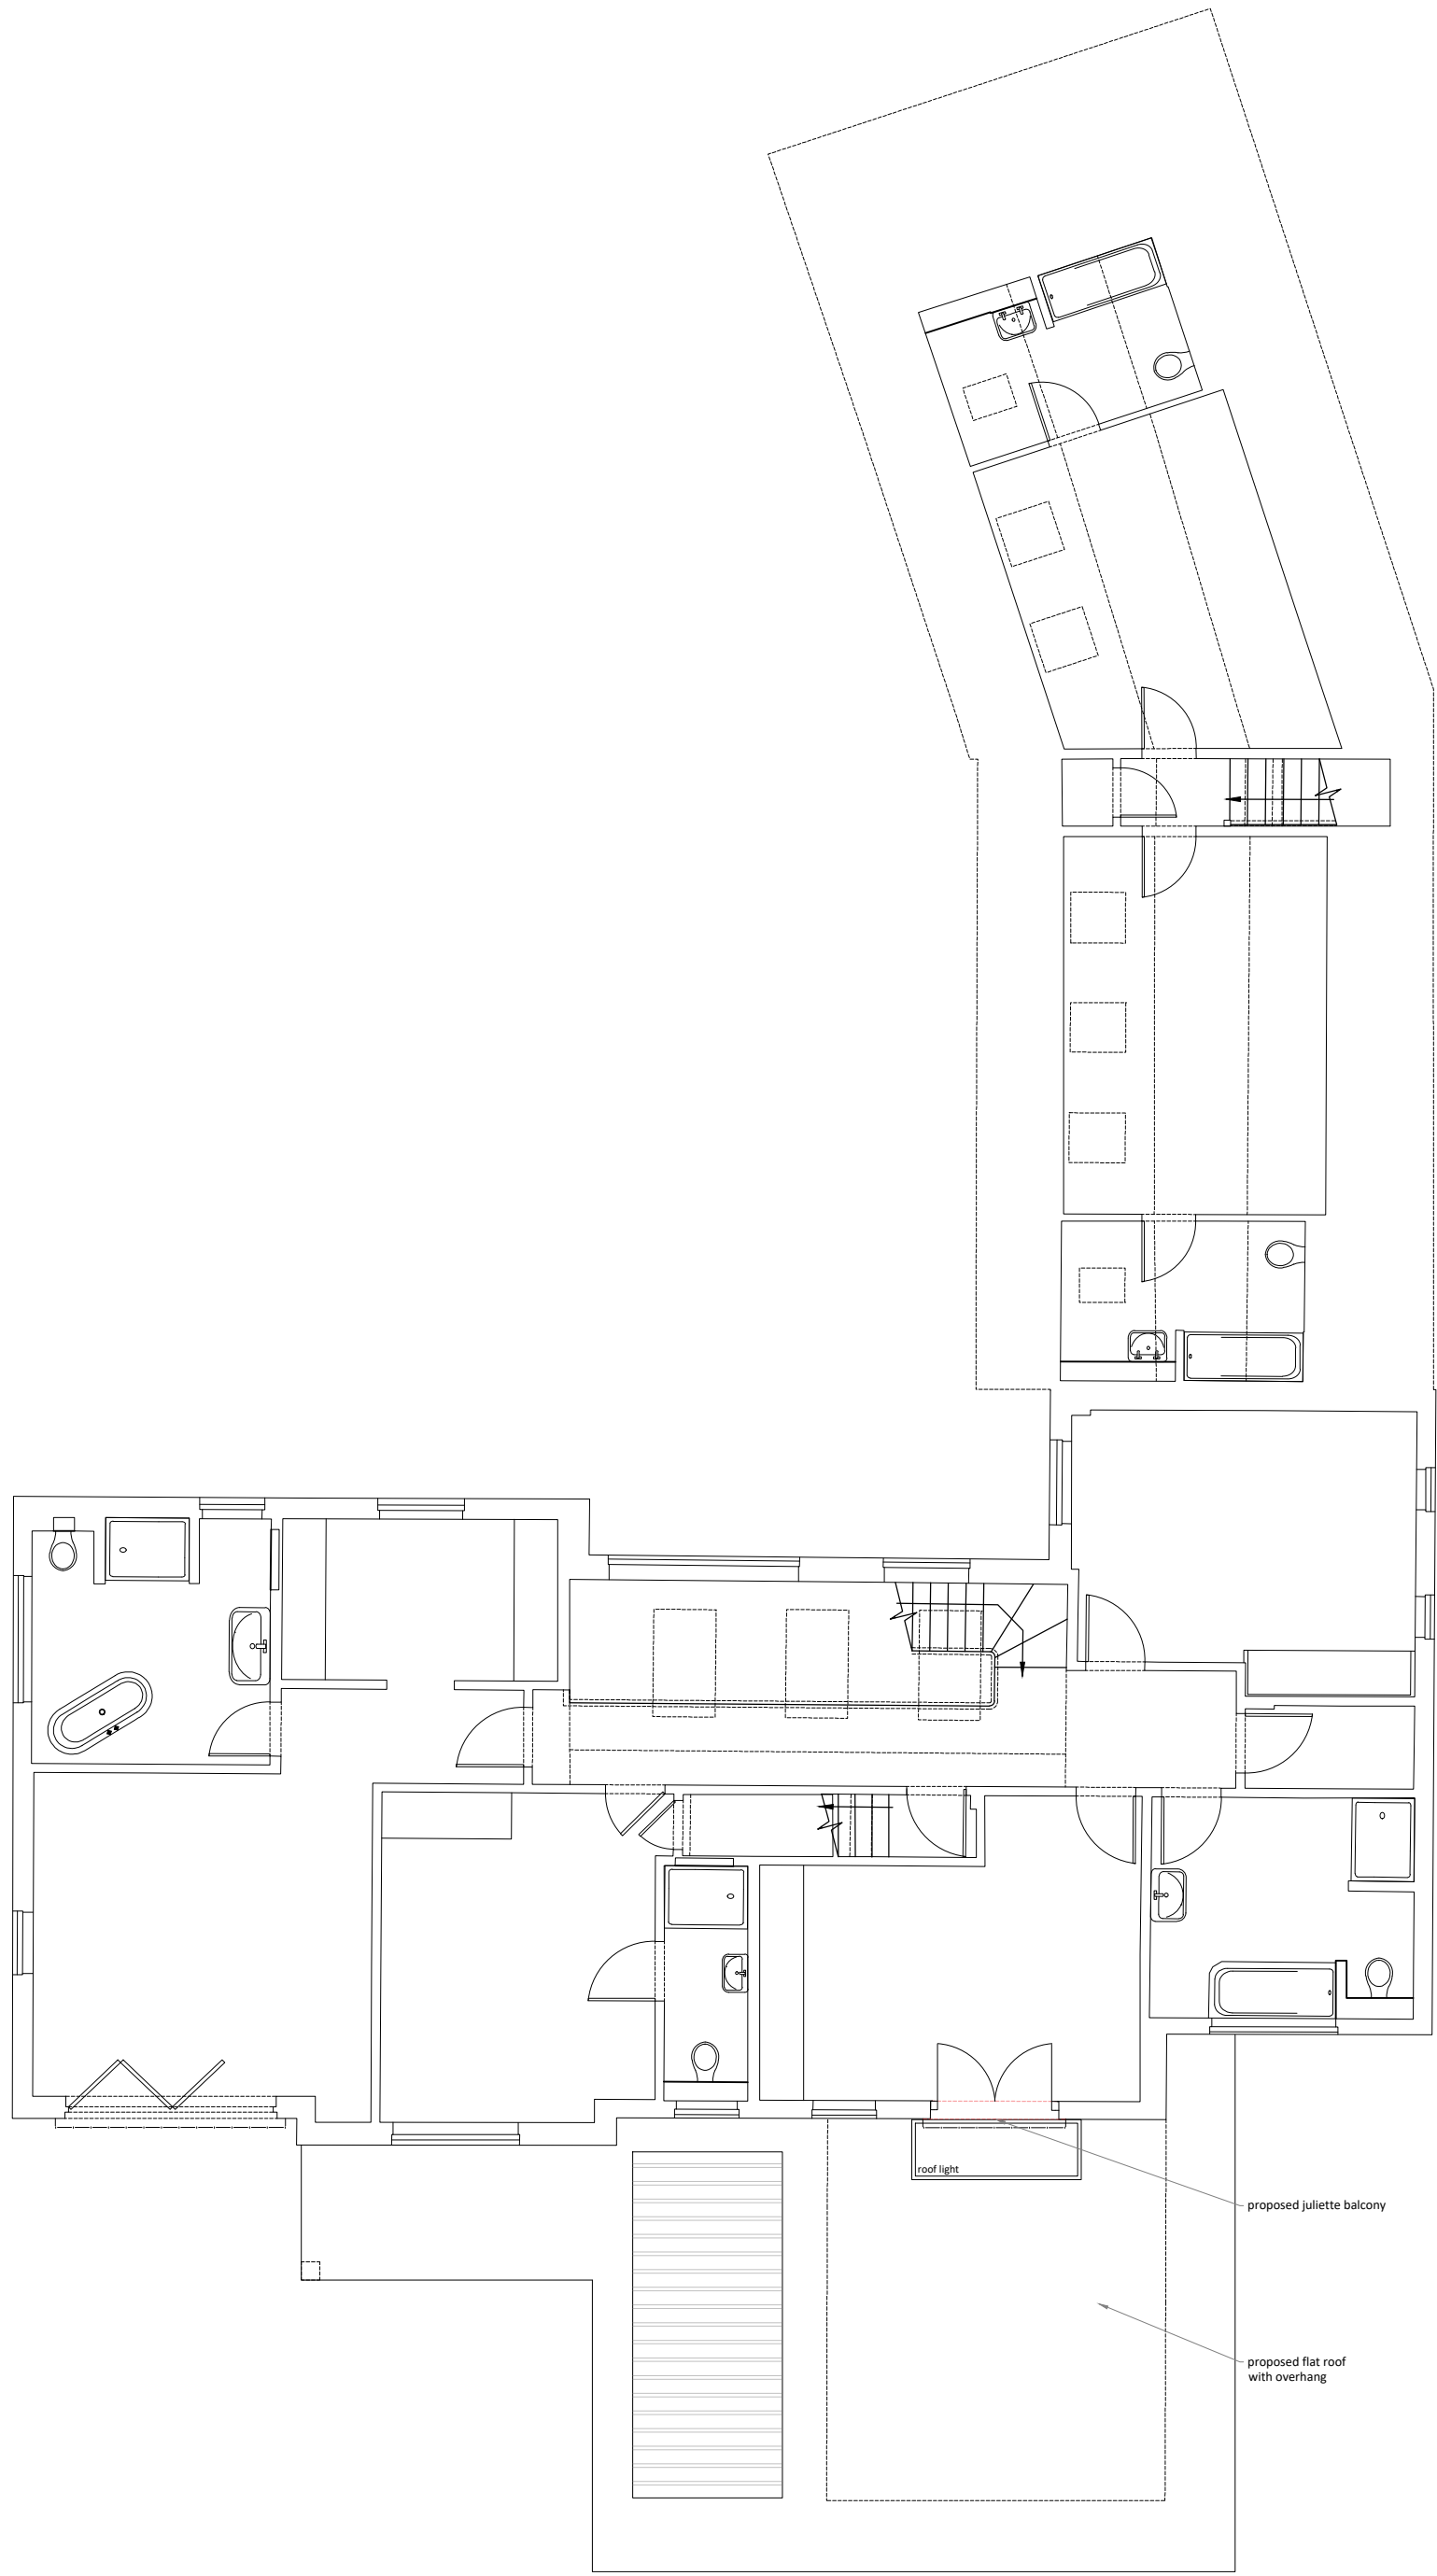

Roof Plan as Proposed 1:100

 

scale 1:100

C	July 26	ec	PLANNING ISSUE
B	June 26	LA	amend. to roof
A	June 26	LA	amend. following client comments
REV	DATE	BY	AMENDMENT



1 01903 89829
info@folkesarchitects.co.uk

The Old Forge
6 Church Street
Storrington
West Sussex
RH20 4LA

CLIENT
Mrs K. McBirney

JOB TITLE
Mead House
Tudor Close
West Chiltington
West Sussex
RH20 2EF

DRAWING TITLE
Proposed Ground and Roof Plan

PROJECT STAGE
PLANNING

DRAWING STATUS
Preliminary
NOT FOR CONSTRUCTION USE UNLESS STATED AS 'CONSTRUCTION'

DATE	SCALE	DRAWN BY
June '26	as shown	LA
		CHECKED BY EC

JOB NO.	DRAWING NO.	REVISION
26034	3.01	C