

NOTES


- DO NOT SCALE OFF THIS DRAWING EXCEPT FOR PLANNING PURPOSES
- CHECK ALL DIMENSIONS ON SITE BEFORE ANY WORK IS COMMENCED
- ALL GOODS MATERIALS AND WORKMANSHIP MUST CONFORM WITH CURRENT BUILDING REGULATIONS, BRITISH STANDARDS AND CODES OF PRACTICE
- COPYRIGHT OF THIS DRAWING IS RETAINED BY THE ARCHITECT AND IT MUST NOT BE REPRODUCED WITHOUT WRITTEN CONSENT



South Elevation as Proposed 1:100




North Elevation (no change) 1:100

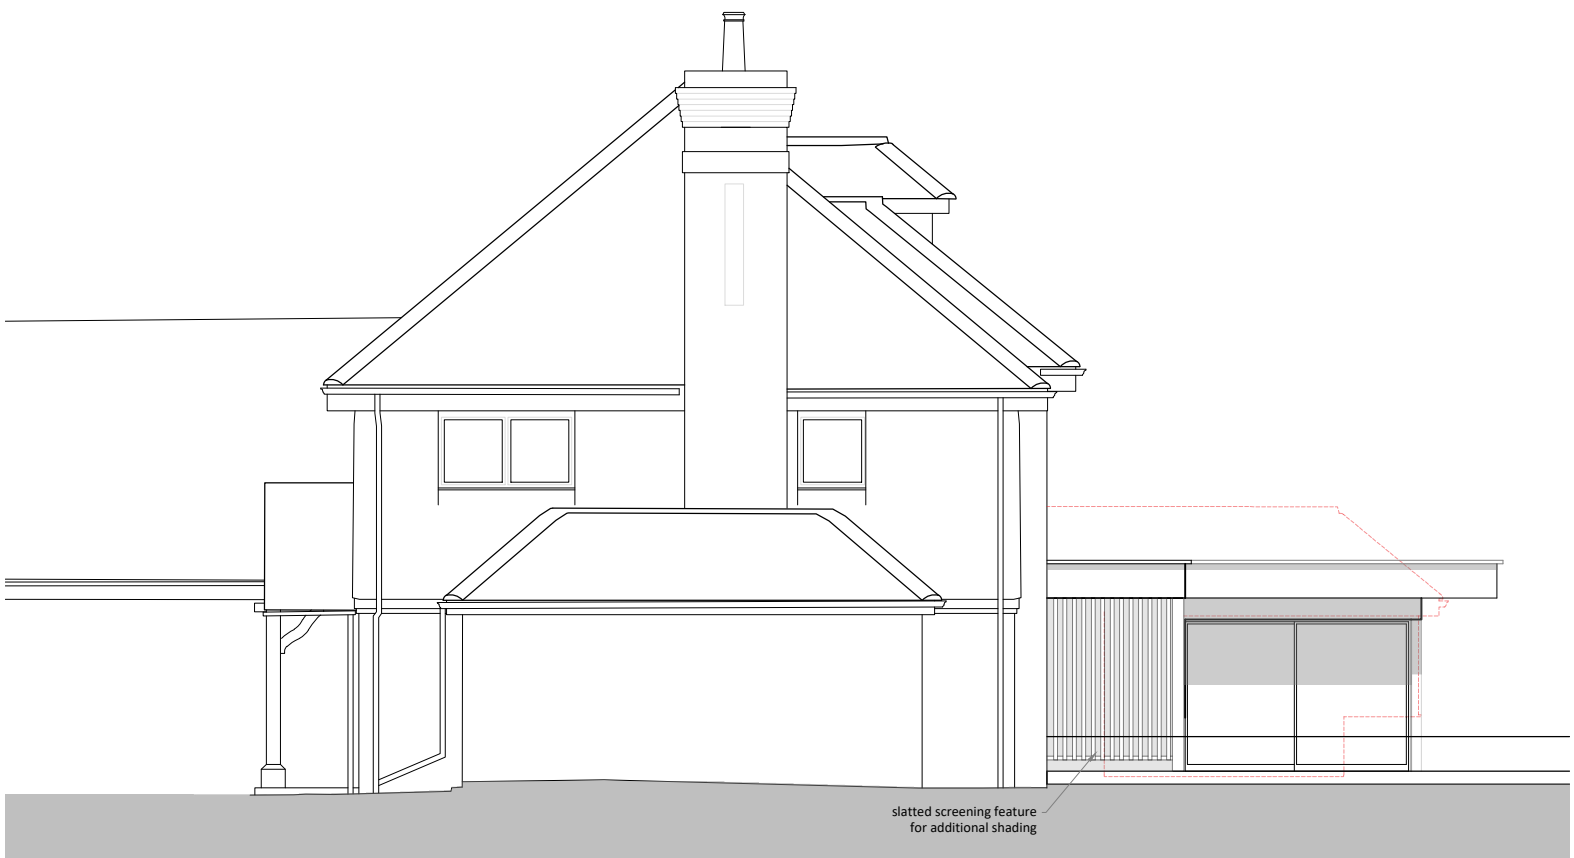

West Elevation as Proposed 1:100



East Elevation as Proposed 1:100

 

scale 1:100

C	July 26	ec	PLANNING ISSUE
B	June 26	LA	amend. to roof
A	June 26	LA	amend. following client comments
REV	DATE	BY	AMENDMENT



folkes architects

1 0190 808020
info@folkesarchitects.co.uk

The Old Forge
6 Church Street
Sturington
West Sussex
BN20 6JA

CLIENT
Mrs K. McBirney

JOB TITLE
Mead House
Tudor Close
West Chiltington
West Sussex
RH20 2EF

DRAWING TITLE
Proposed Elevations

PROJECT STAGE
PLANNING

DRAWING STATUS
PLANNING
NOT FOR CONSTRUCTION USE UNLESS STATED AS 'CONSTRUCTION'

DATE	SCALE	DRAWN BY
June '26	as shown	LA
		CHECKED BY
		EC

JOB NO.	DRAWING NO.	REVISION
26034	3.02	C