


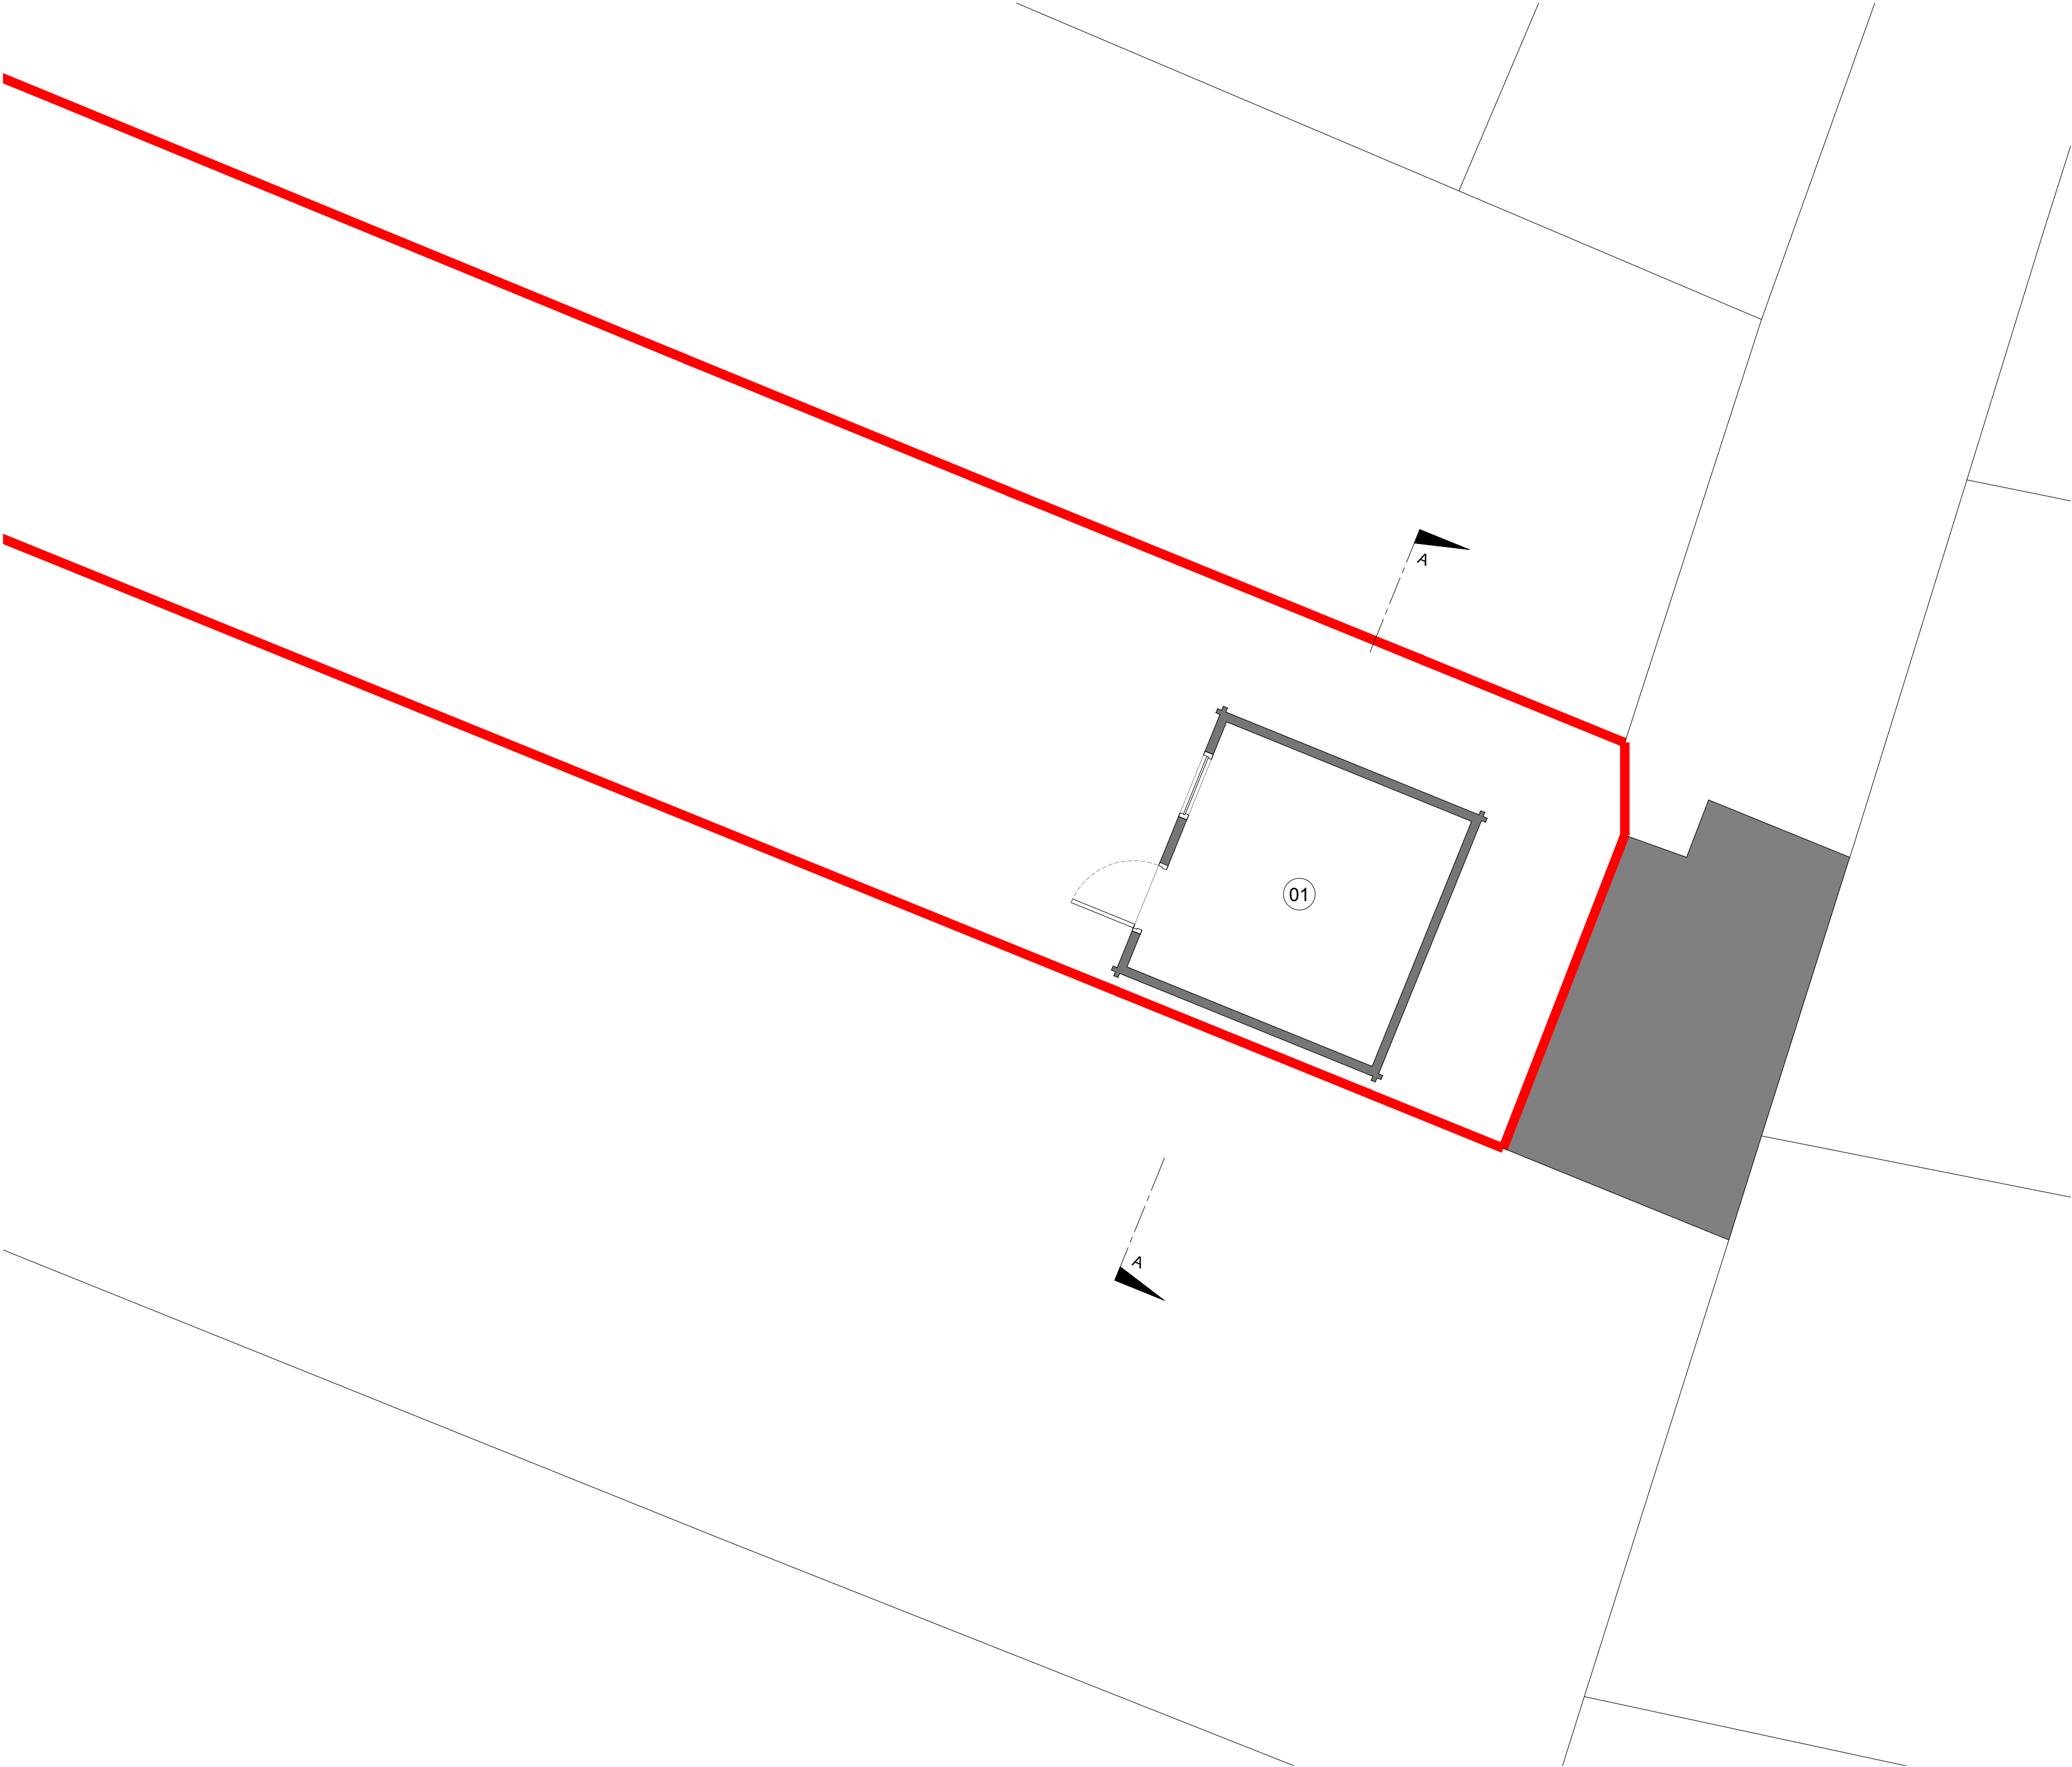

- Existing Notes:
01. Garden Room / Storage
- Existing Materials:
02. Roofing Felt
03. White Painted Timber Cladding
04. Blue Painted Timber Framed Windows & Doors

Rev.	Date	Detail
-	-	-

Status	PLANNING
--------	----------

AT | ATELIER
T & B

CIAT affiliate

Tel: 01403 458915 mail: info@ateliertb.co.uk www.ateliertb.co.uk	
---	--

Client	MR & MRS COOK
--------	---------------

Project Title	15 VALE DRIVE, HORSHAM, WEST SUSSEX, RH12 2JU
---------------	---

Drawing Title	EXISTING GROUND FLOOR PLAN
---------------	----------------------------

Scale.	1:50 A2	Date	Jul 2026	Drawn	TMA
--------	---------	------	----------	-------	-----

Drawing No.	AT - 094 - P03	Rev.	-
-------------	----------------	------	---

The copyright in this document and design is confidential to and the property of Atelier T&B Limited