





FRONT ELEVATION (WEST)

REAR ELEVATION (EAST)

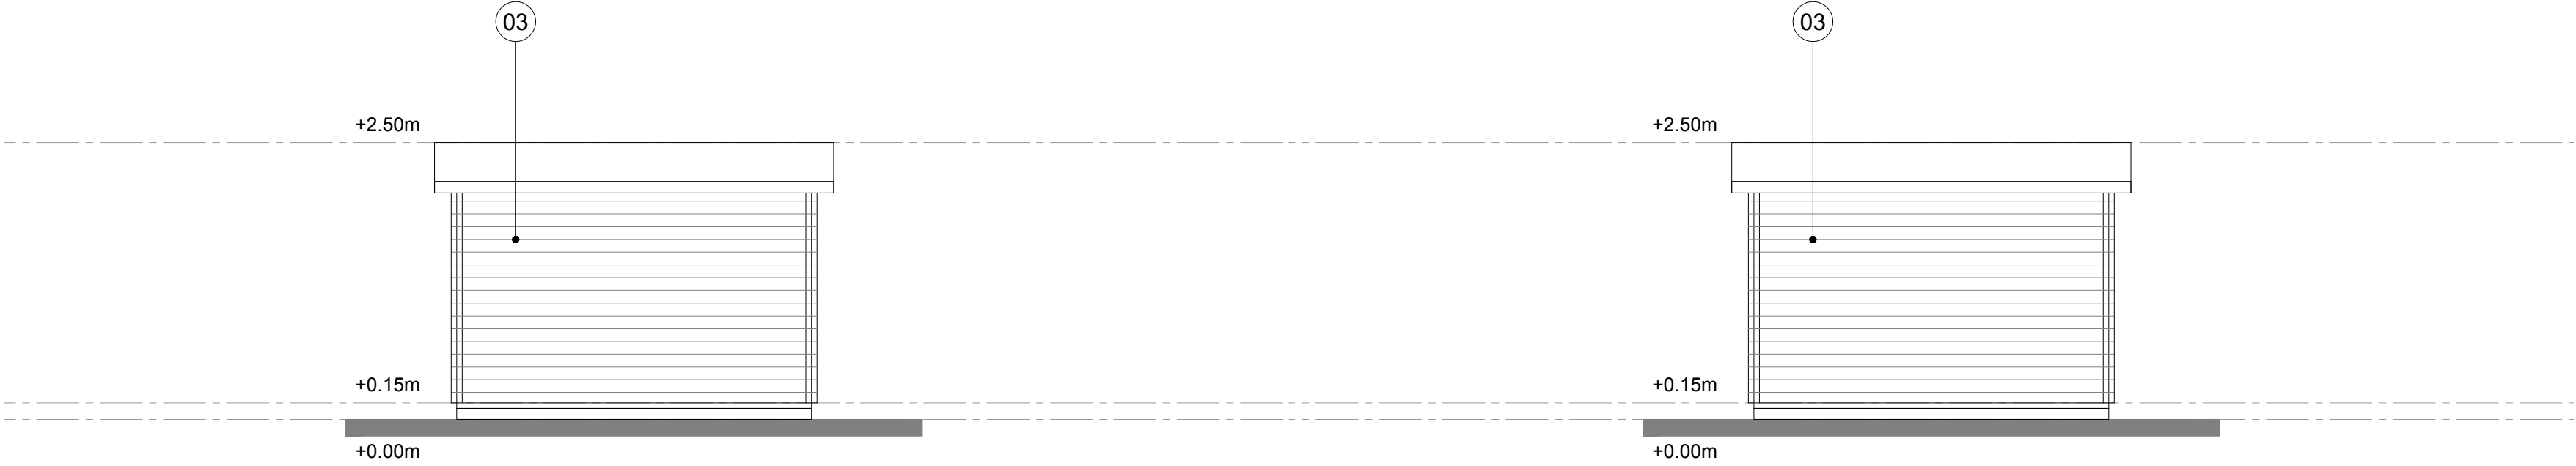

SIDE ELEVATION (SOUTH)

SIDE ELEVATION (NORTH)

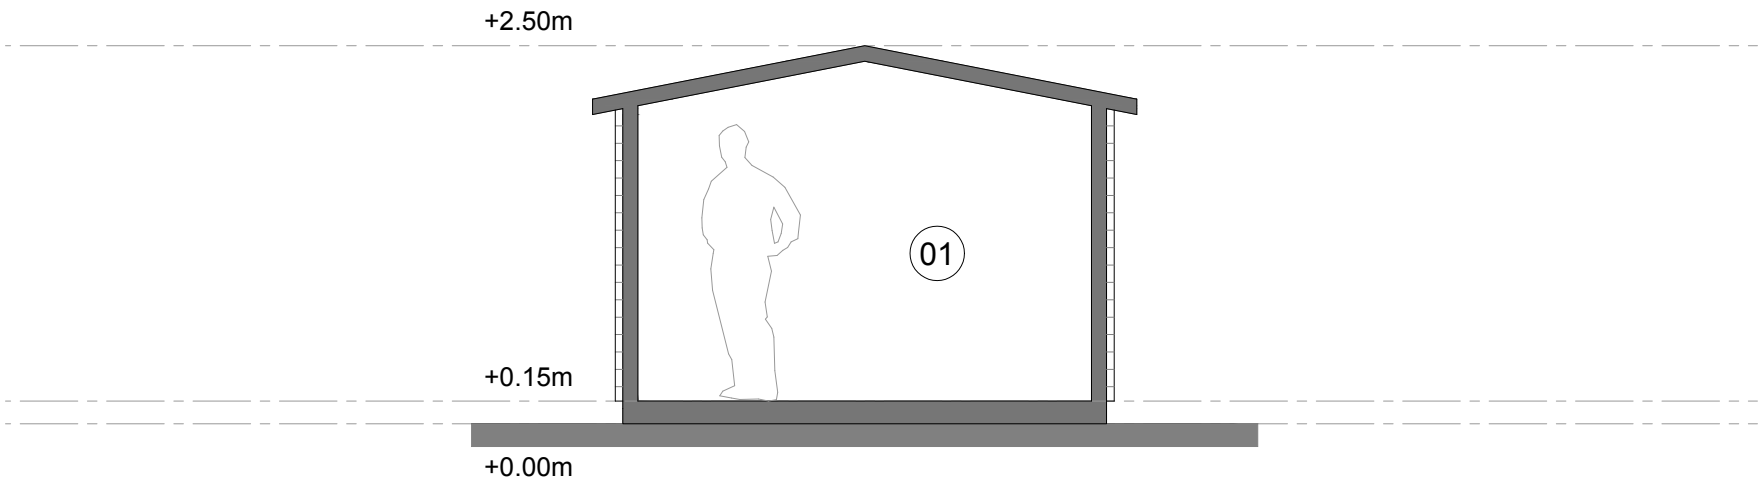

SECTION A - A



- Existing Notes:
01. Garden Room / Storage
- Existing Materials:
02. Roofing Felt
03. White Painted Timber Cladding
04. Blue Painted Timber Framed Windows & Doors

Rev.	Date	Detail	
-	-	-	
Status			
PLANNING			
AT A T E L I E R T & B			
CIAT affiliate			
Tel: 01403 458615 mail: info@ateliertb.co.uk www.ateliertb.co.uk			
Client			
MR & MRS COOK			
Project Title			
15 VALE DRIVE, HORSHAM, WEST SUSSEX, RH12 2JU			
Drawing Title			
EXISTING ELEVATIONS & SECTION			
Scale:	1:50 A2	Date Jul 2026	Drawn TMA
Drawing No.	AT - 094 - P05		Rev. -
The copyright in this document and design is confidential to and the property of Atelier T&B Limited			