


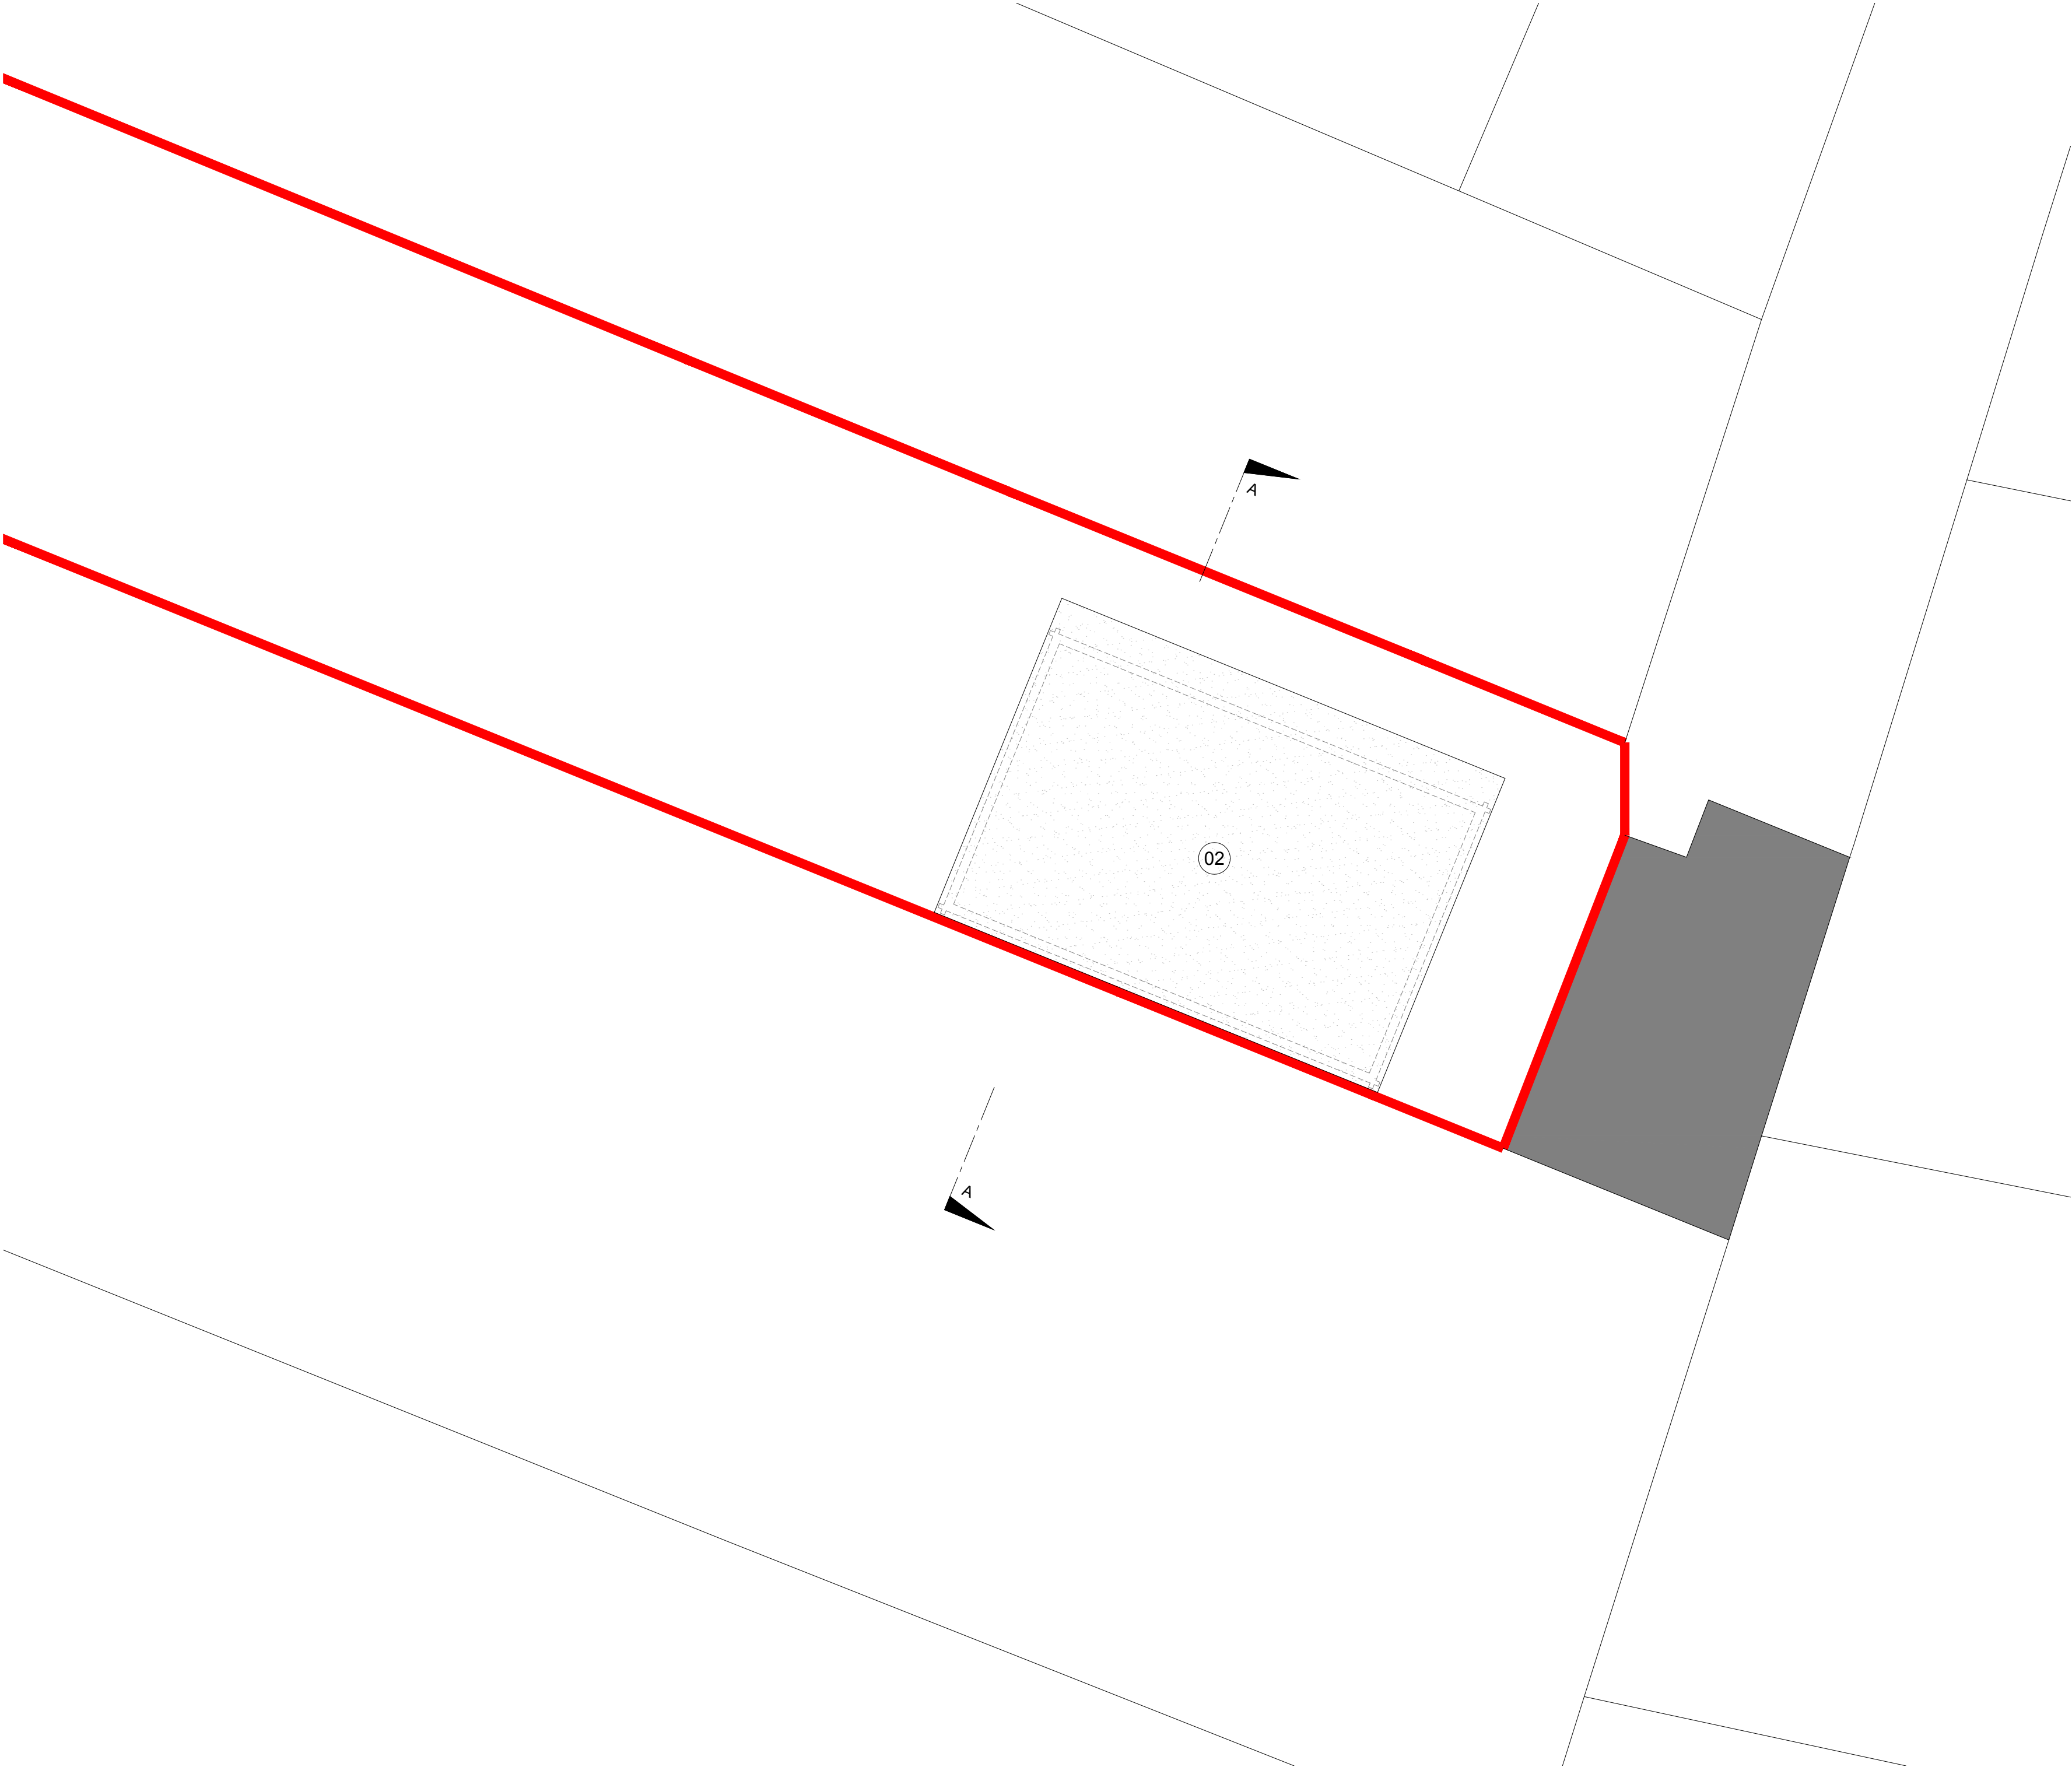

Proposed Notes:

01. Ancillary Residential Annexe

Proposed Materials:

02. Roofing Felt / Single Ply Membrane
03. 50mm Natural Logs
04. Timber Framed Windows & Doors

Rev.	Date	Detail
-	-	-

Status: **PLANNING**



Tel: 01403 458915 mail: info@ateliertb.co.uk
www.ateliertb.co.uk

Client: **MR & MRS COOK**

Project Title: **15 VALE DRIVE,
HORSHAM,
WEST SUSSEX, RH12 2JU**

Drawing Title: **PROPOSED ROOF PLAN**

Scale:	1:50 A2	Date	Jul 2026	Drawn	TMA
--------	---------	------	----------	-------	-----

Drawing No.	AT - 094 - P08	Rev.	-
-------------	----------------	------	---

The copyright in this document and design is confidential to and the property of Atelier T&B Limited