




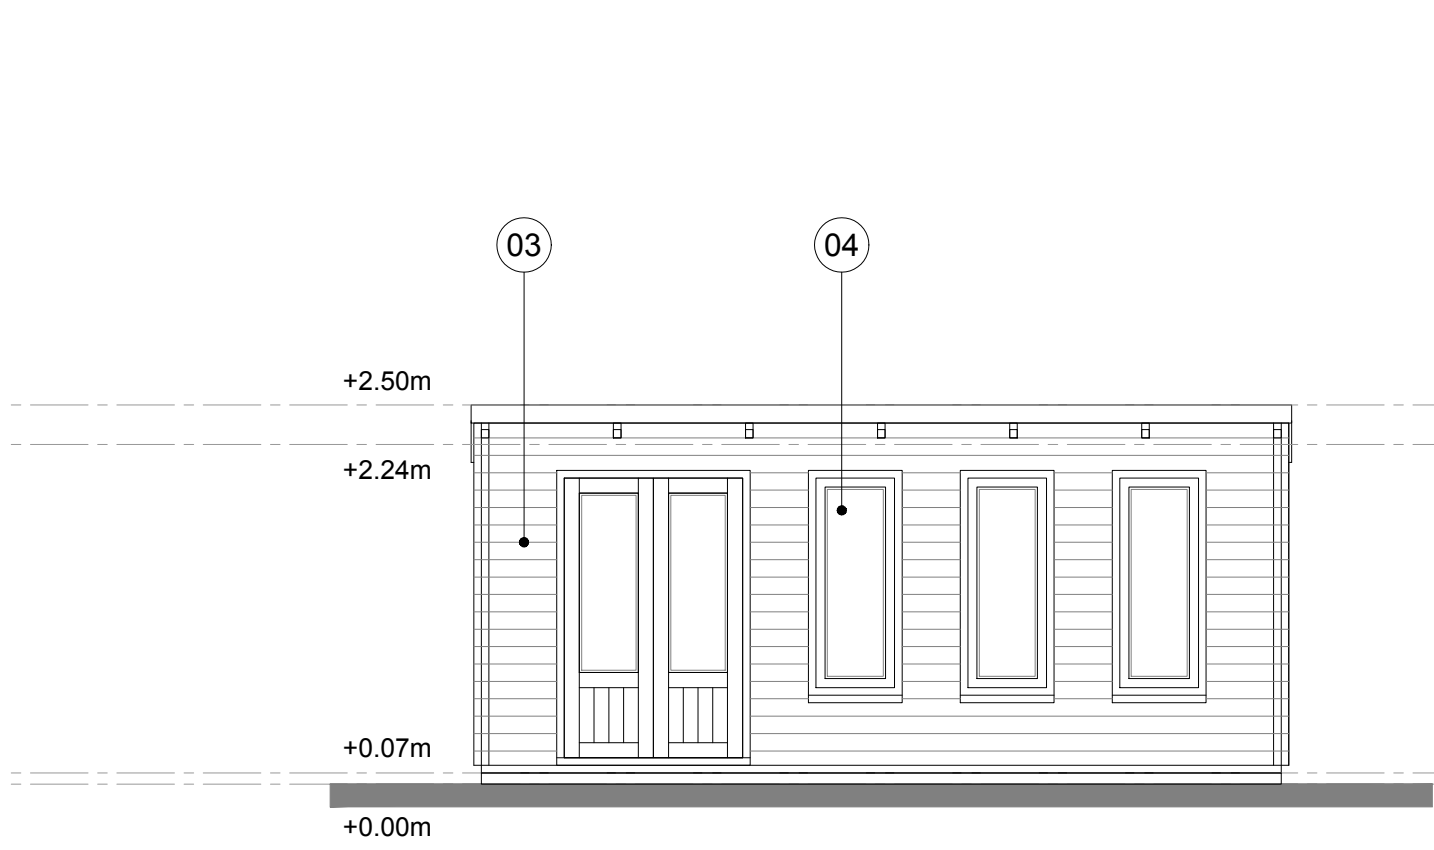


FRONT ELEVATION (NORTH)

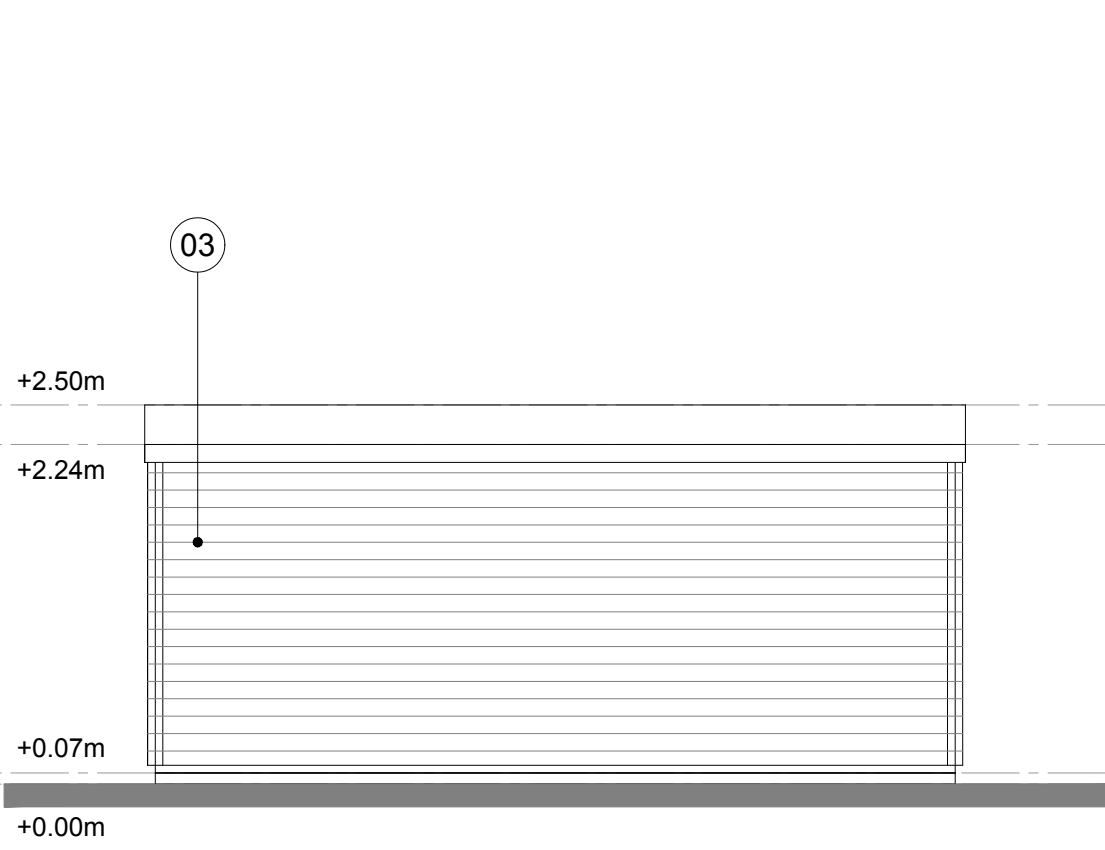


REAR ELEVATION (SOUTH)

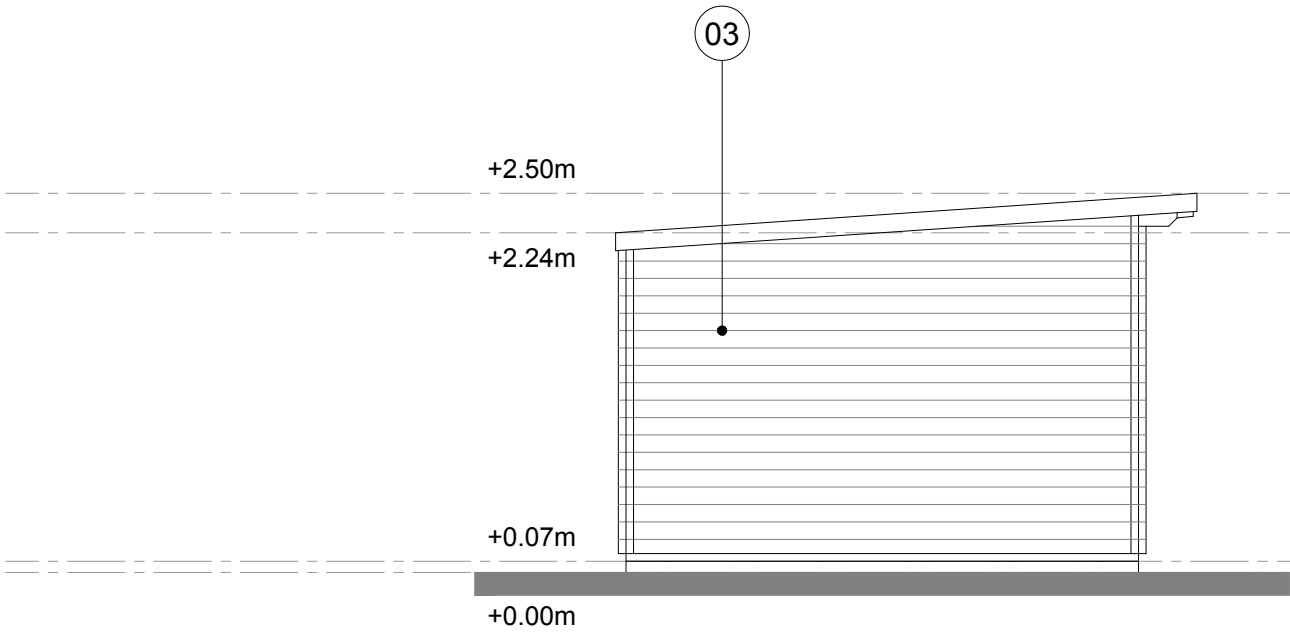

SIDE ELEVATION (EAST)

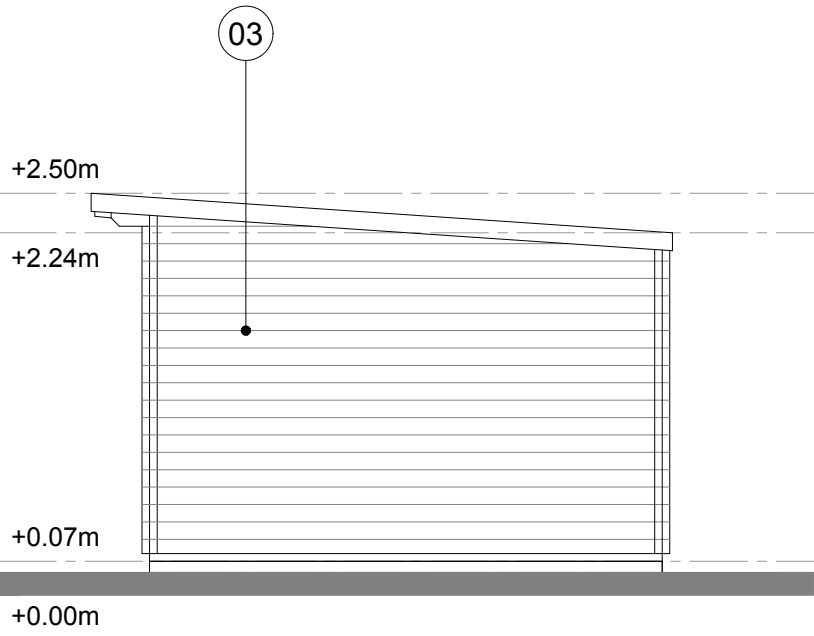

SIDE ELEVATION (WEST)

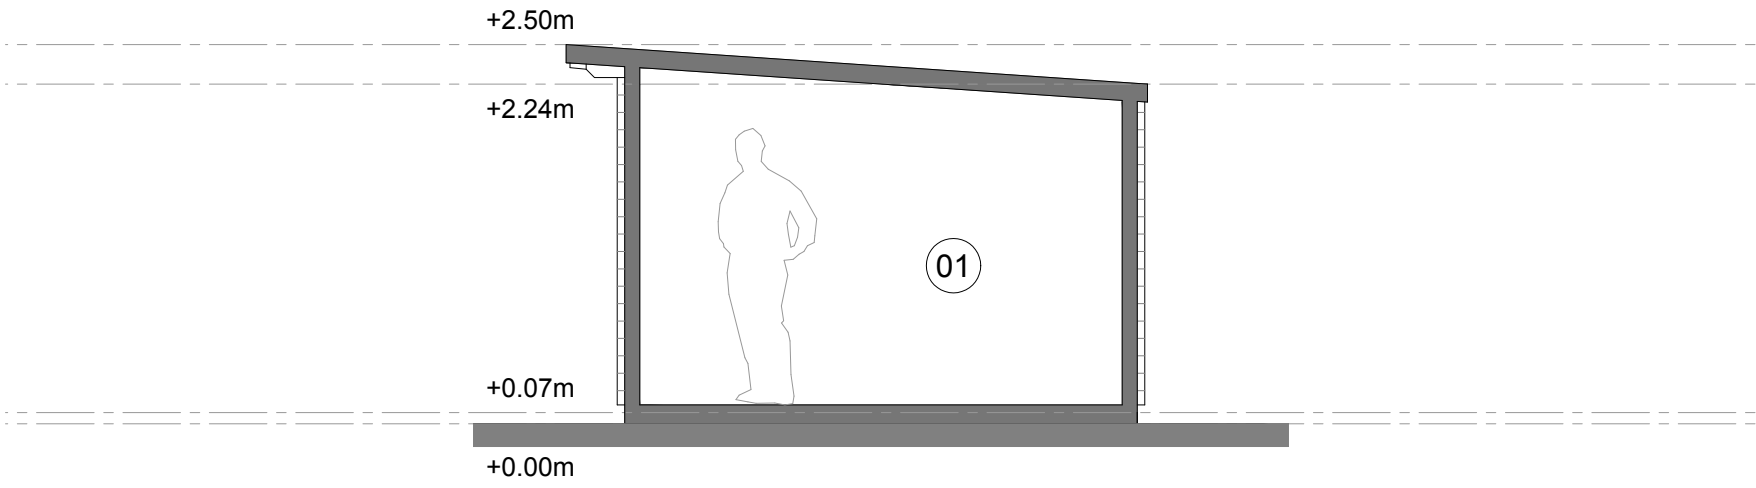

SECTION A - A



Proposed Notes:

01. Ancillary Residential Annexe

Proposed Materials:

02. Roofing Felt / Single Ply Membrane

03. 50mm Natural Logs

04. Timber Framed Windows & Doors

Rev.	Date	Detail
-	-	-

Status: **PLANNING**

AT | ATELIER
T & B

CIAT affiliate

Tel: 01403 458915 mail: info@ateliertb.co.uk
www.ateliertb.co.uk

Client: **MR & MRS COOK**

Project Title: **15 VALE DRIVE,
HORSHAM,
WEST SUSSEX, RH12 2JU**

Drawing Title: **PROPOSED ELEVATIONS &
SECTION**

Scale:	1:50 A2	Date:	Jul 2026	Drawn:	TMA
--------	---------	-------	----------	--------	-----

Drawing No:	AT - 094 - P09	Rev:	-
-------------	----------------	------	---

The copyright in this document and design is confidential to and the property of Atelier T&B Limited