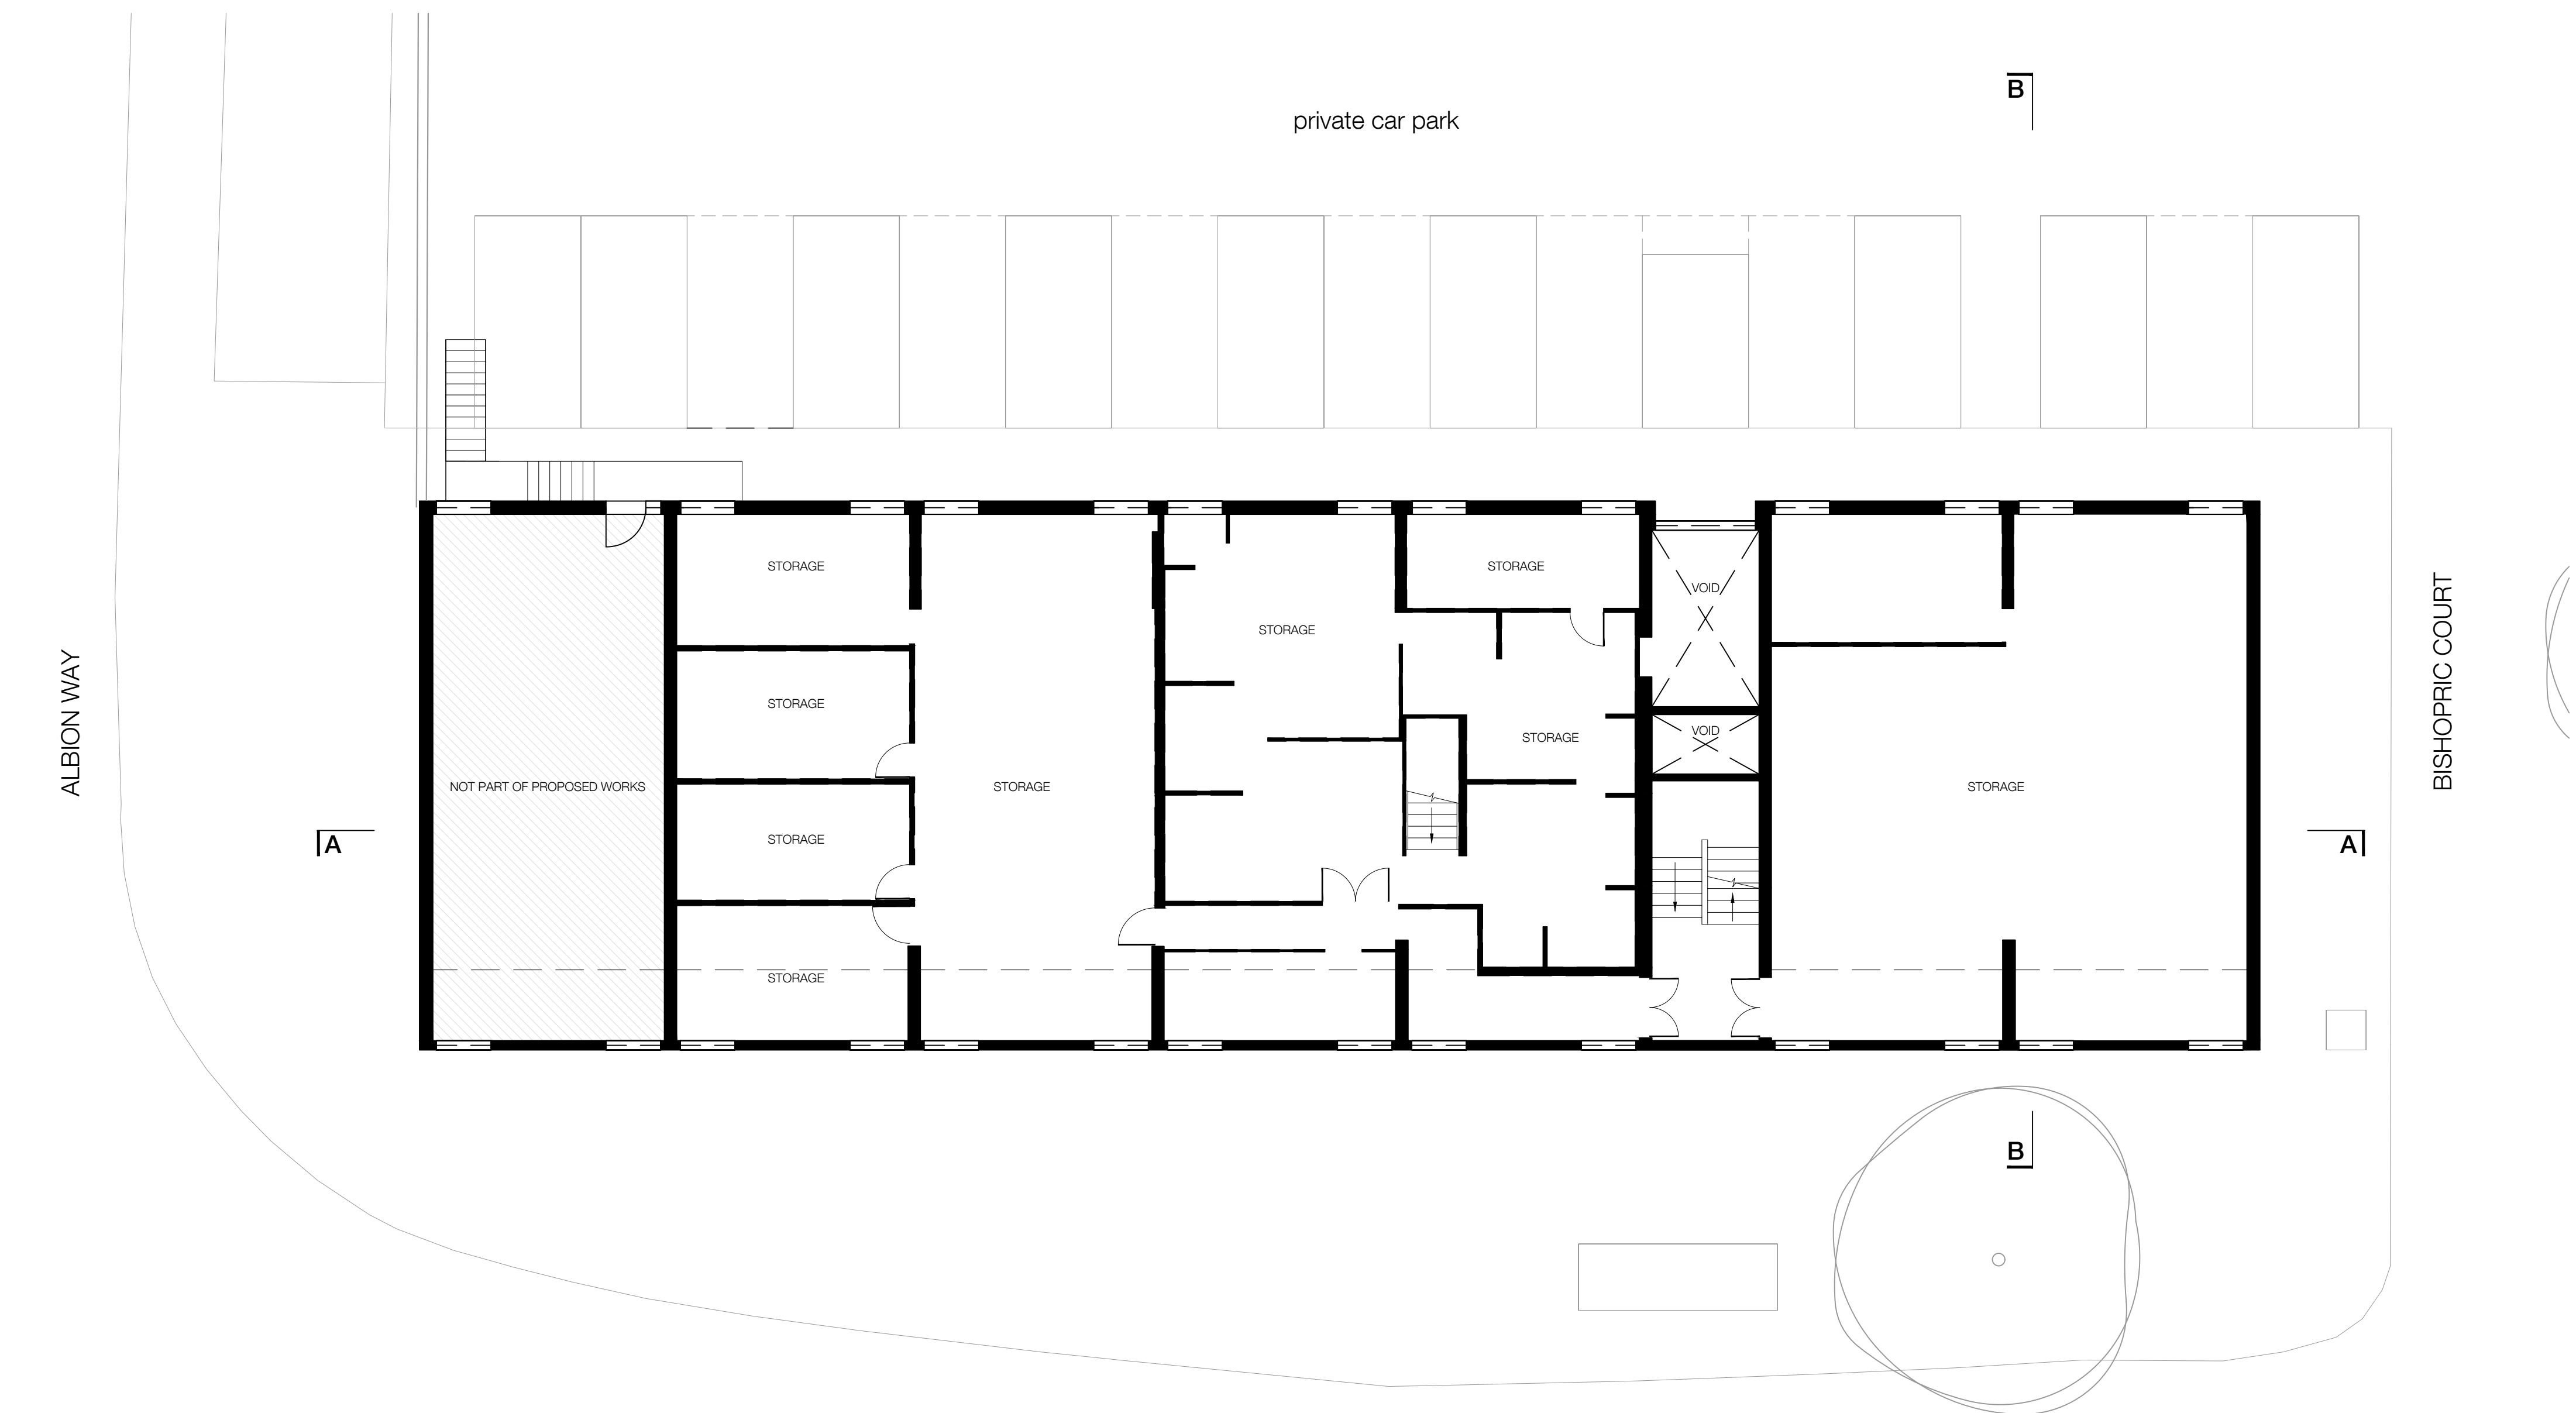


PLANNING
NOT FOR CONSTRUCTION

METASHAPE | ARCHITECTS

Revision	Date	Reason	Initial	Notes
-	-	-	-	

Note: All external alterations are subject to a separate Planning Application.

This drawing is for information only and is subject to Planning Approval, Statutory undertaker searches, Building Control Approval and Detailed Design Development.

Do not scale drawing except for planning purposes. Figure dimensions to be worked to in all cases.

PROJECT Freshwater Parade, Bishopric Horsham, RH12 1QD		TITLE Existing First Floor Plan	
SCALE 1:100 @ A2		DATE October 2022	DRAWING No 2022-063/P1100
DRAWN DK		REVIEWED IPL	REVISION -