


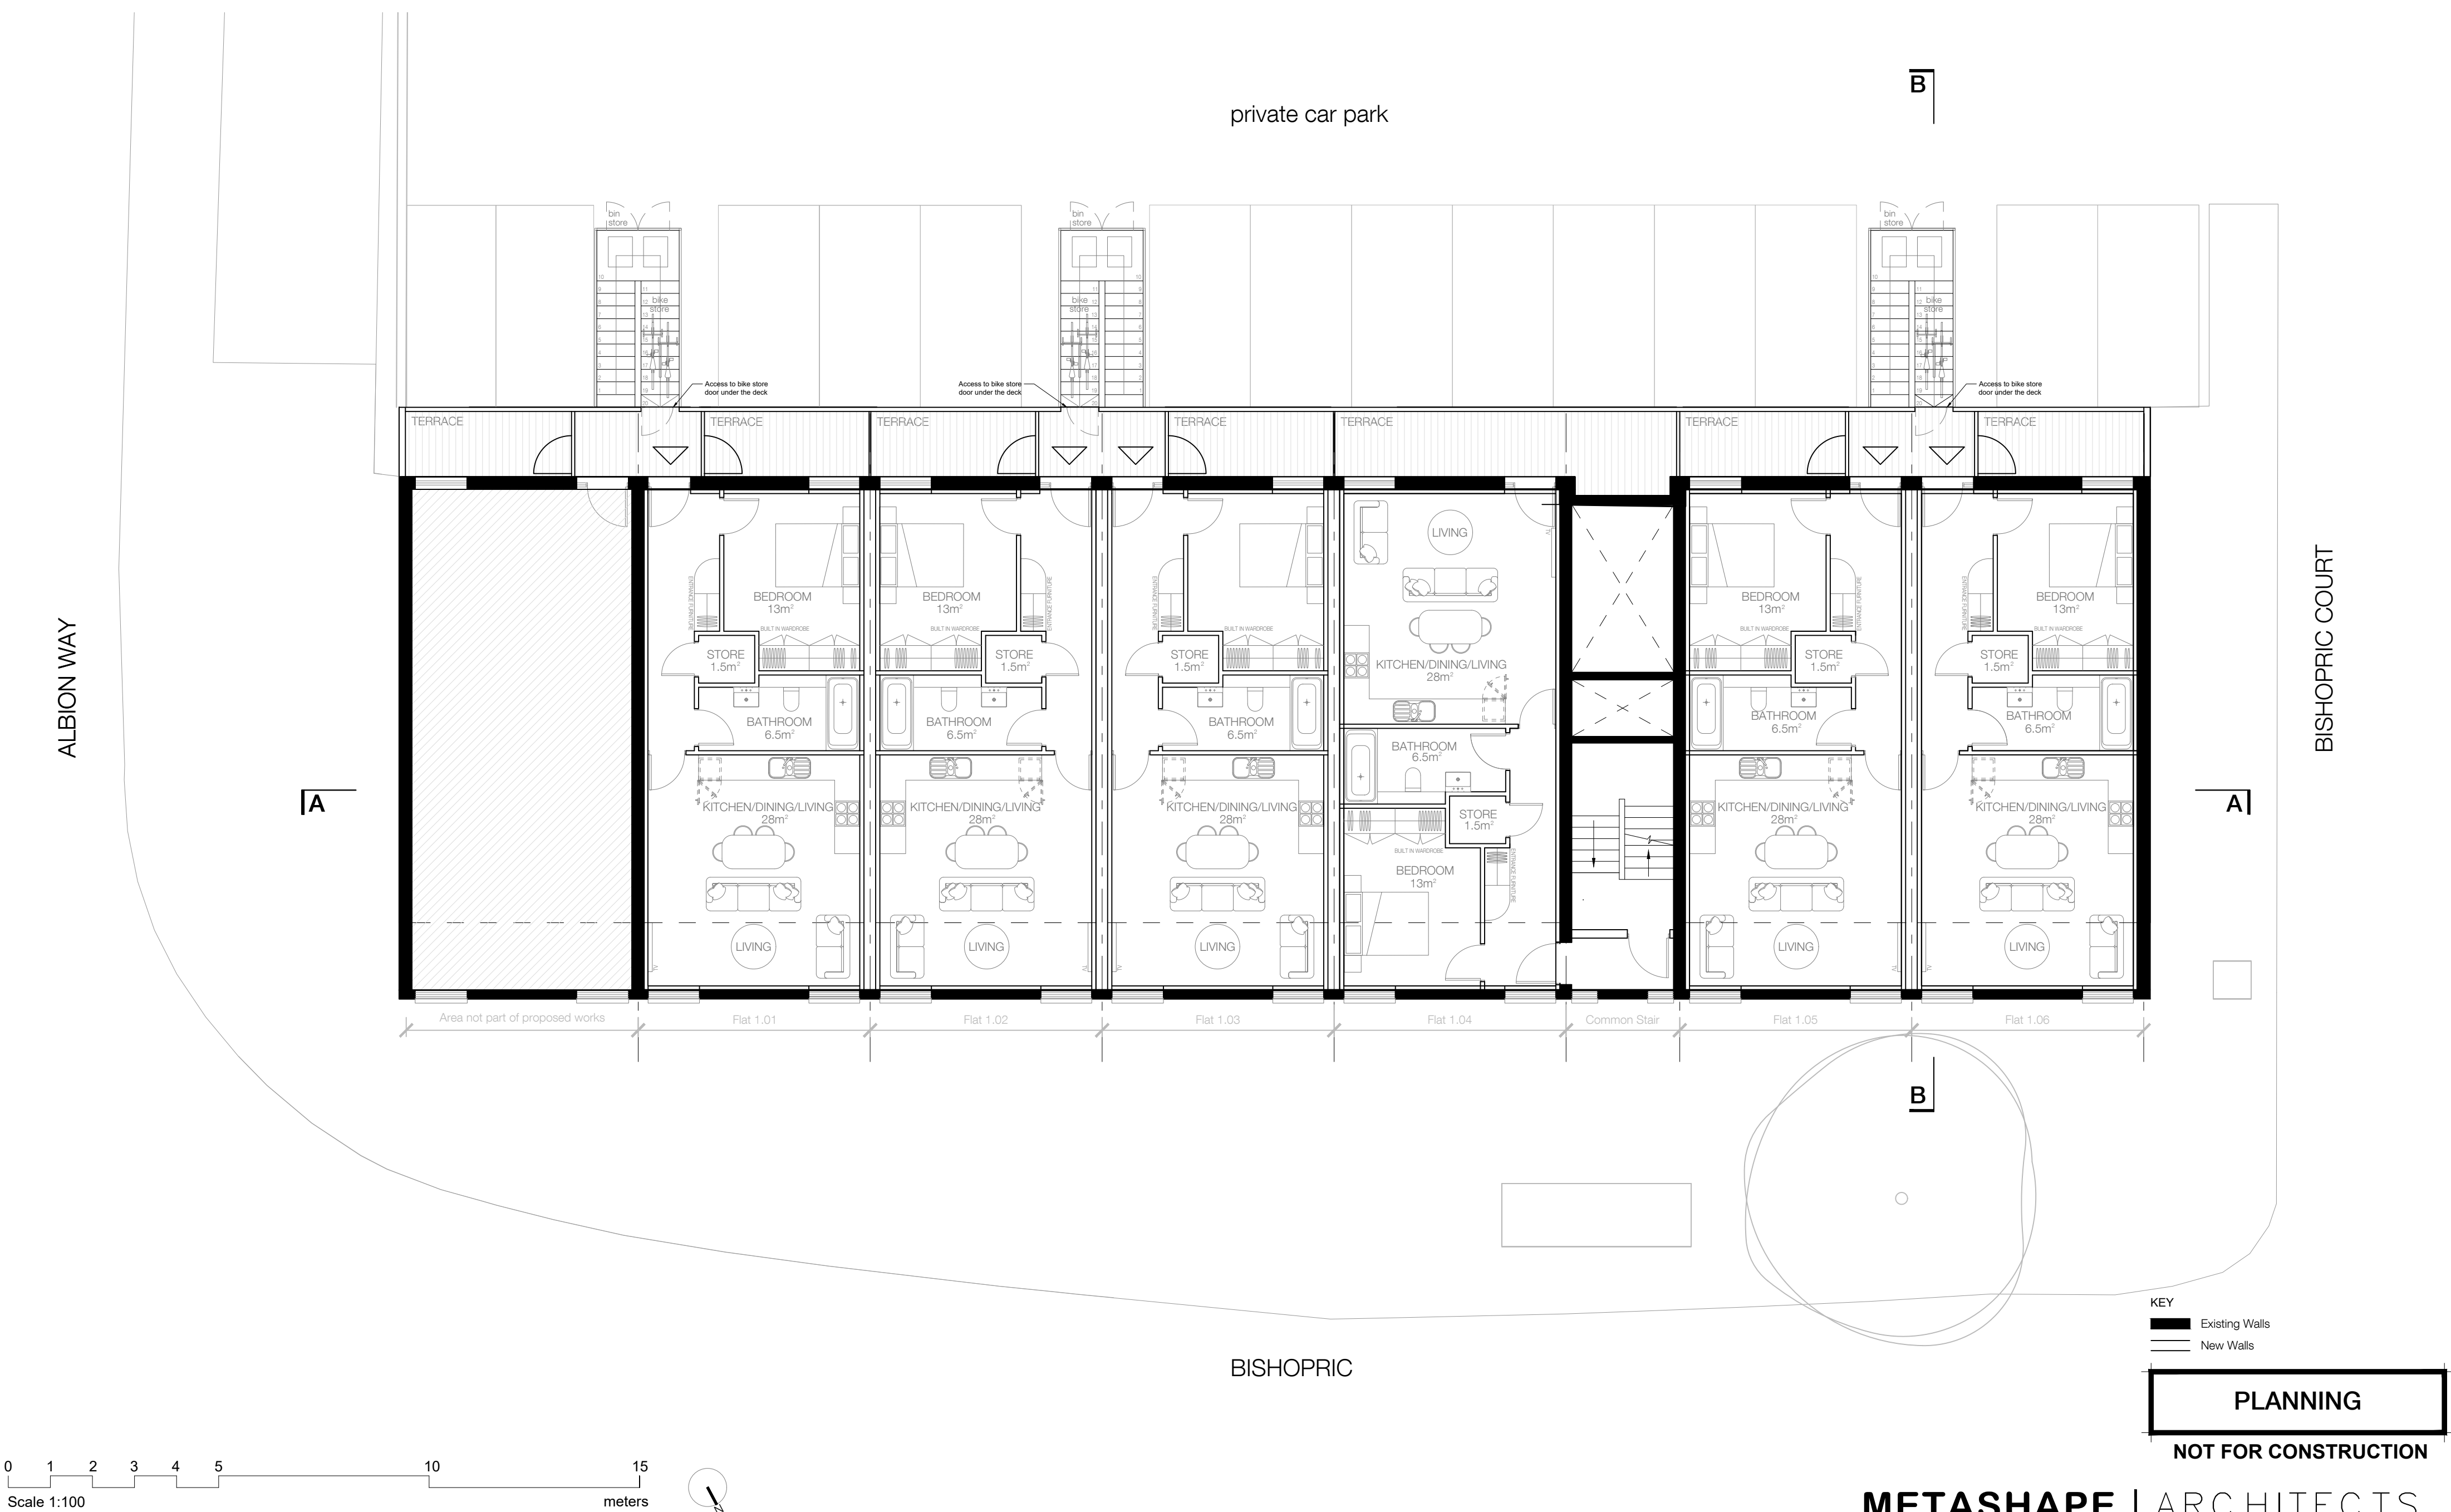

Revision	Date	Reason	Initial	Notes	PLANNING NOT FOR CONSTRUCTION			
-	-	-	-					
					PROJECT Freshwater Parade, Bishopric Horsham, RH12 1QD SCALE 1:100 @ A2 DRAWN DK			
					TITLE Proposed First Floor Plan DATE October 2022 REVIEWED IPL			
					DRAWING No. 2022-063/P2100 REVISION -			

Note: All external alterations are subject to a separate Planning Application.

This drawing is for information only and is subject to Planning Approval, Statutory undertaker searches, Building Control Approval and Detailed Design Development.

Do not scale drawing except for planning purposes. Figure dimensions to be worked to in all cases.