


KEY


- 1. As existing - Vertical trapezoidal wall cladding; colour RAL 7012
- 2. As existing - Vertical trapezoidal wall panel; colour RAL 9006
- 3. As existing - Micro-rib composit; colour RAL 9006
- 4. As existing - Aluminium framed double glazed windows; colour RAL 7012
- 5. As existing - Steel personnel/exit door; colour RAL 7012
- 6. Proposed aluminium framed double glazed windows
- 7. Proposed steel fire escape personnel/exit door

Note: New external window/door position to be checked with structural design at stage 4.

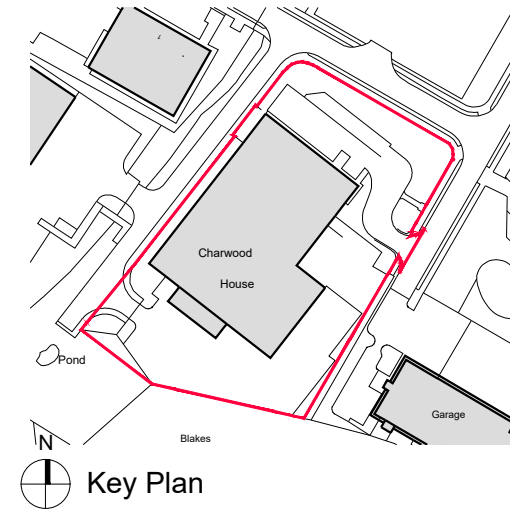


This drawing is the copyright of HNW Architects Ltd Registered No. 3589904
All dimensions must be verified on site prior to construction.
Do not scale this drawing except for Planning Application purposes.
Ordnance Survey Licence No. 100000200
Only PDF issues of this drawing are controlled. All other formats of this drawing (e.g. .dwg Autocad or .rvt Revit files) are un-controlled and are used at your own risk.
This drawing must not be copied, transmitted or passed to a third party, without written consent.


Note: Design Intent
Drawing based on record information by Mitchell Design and Construct Limited Ref: MDC157-103C Dated: 24.01.2008

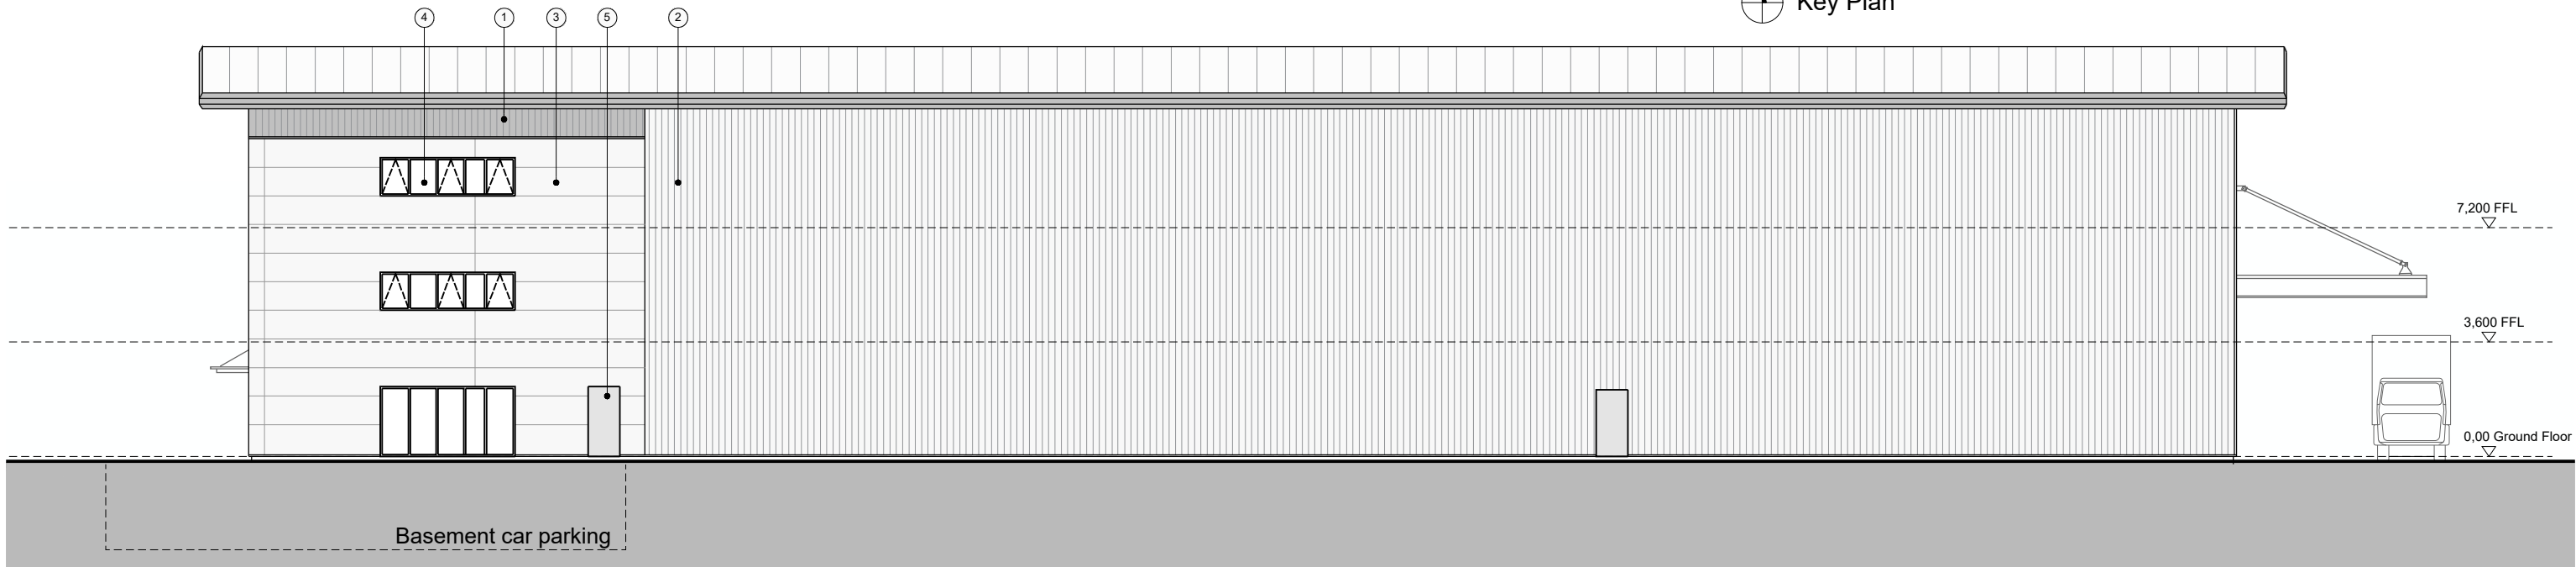

Proposed North West Elevation - No works proposed
scale 1:200

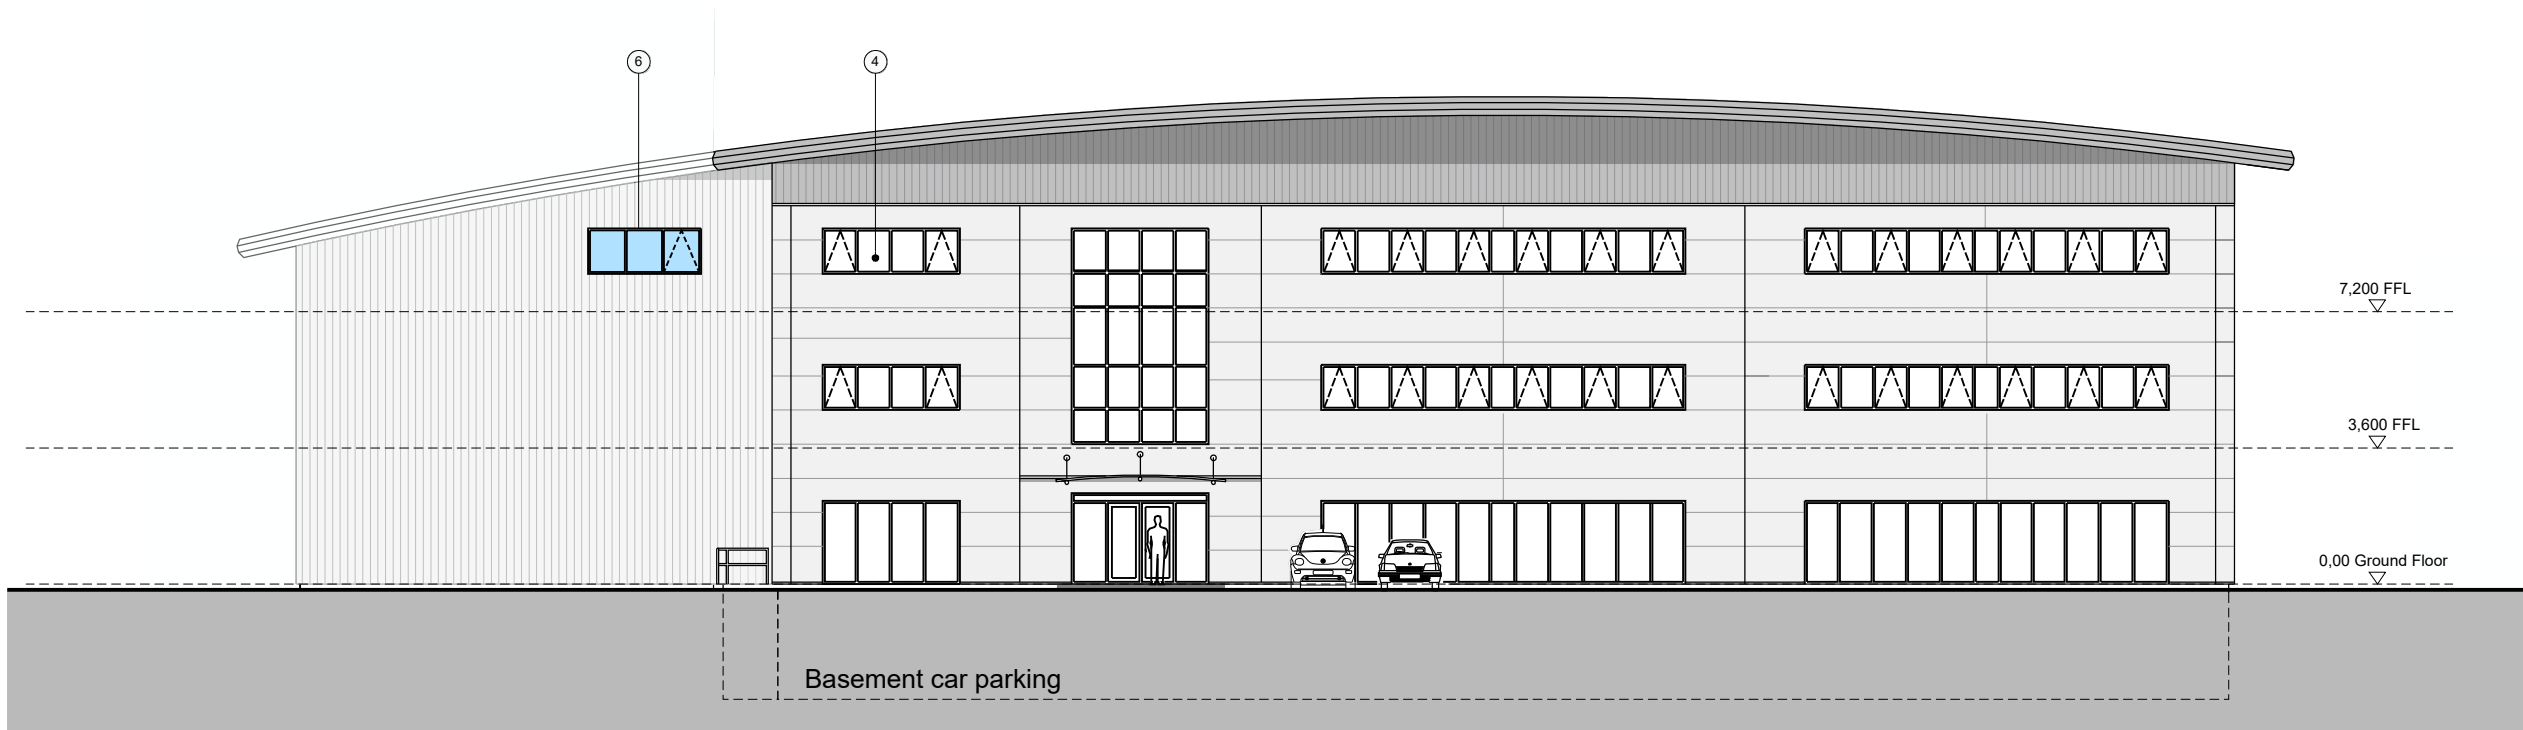

Proposed North East Elevation
scale 1:200

 

P01	FIRST ISSUE	CS	AG	28.07.2026
Rev	Amendments	By	Chkd	Date



Document Status
Preliminary

Client Name
Chess Dynamics

Project Name
Charwood House, Horsham

Scale
A3-1:200

HNW Project No.
26010

Date Created
July 2026

Document Title
Proposed Elevations 1 of 2

Document Reference
26010-HNW-ZZ-ZZ-DR-A-2300

Revision
P01

Chichester
Brighton & Hove
London

61 North Street, Chichester, PO19 1NB
Platt9rm, Church Road, Hove, BN3 2AF
Spaces, 25 Wilton Road, SW1V 1LW

01243 533300
01273 932485
02030 987300