


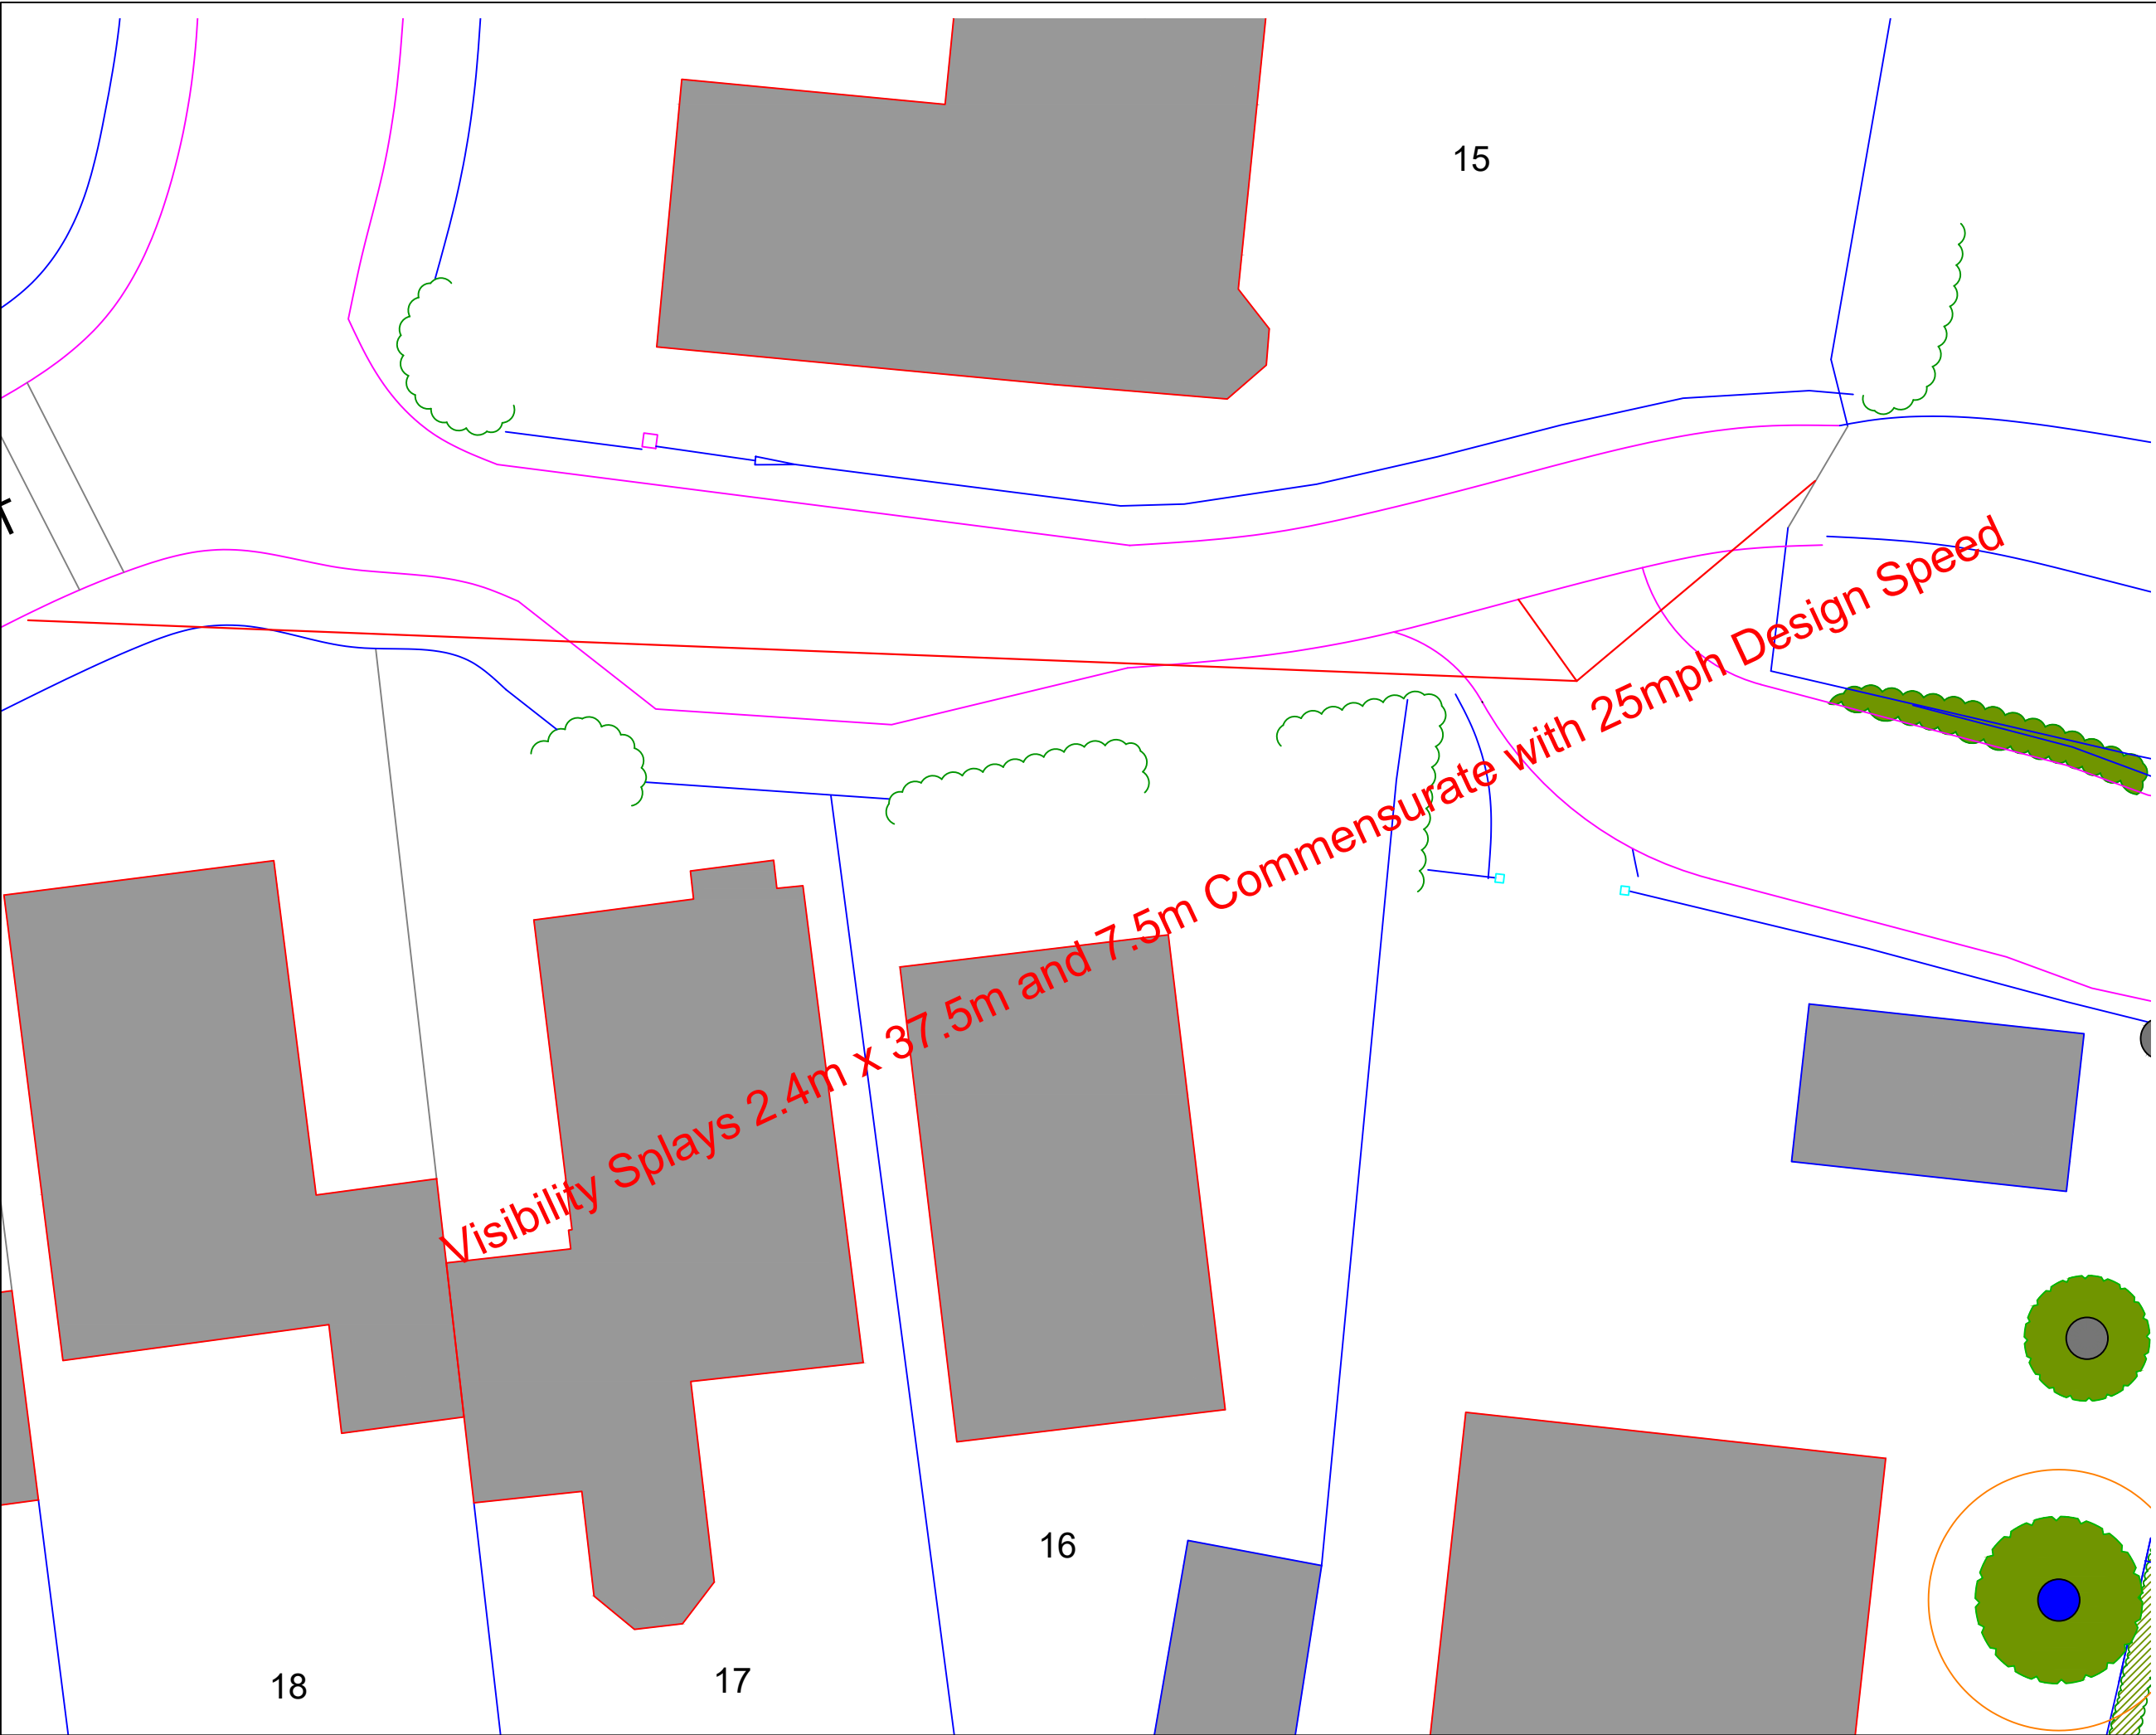

- NOTES
1. All contractors and sub-contractors must verify sizes and conditions on site before work commences.
 2. Copyright- This drawing is copyright to Sarnlea and may not be reproduced in any form whatsoever without prior express written consent.
 3. References to left or right when identifying elevations, are made assuming facing the front elevation

Rev.	Description	Date	Chk'd
------	-------------	------	-------



128 City Road
London
EC1V 2NX

Job
The Daisycroft
BN5 9RN

Drawing
Access Visibility Splays

Scales	Date	Drawn	Checked
1:100@A3	March 2026	AM	AM
Number	Revision		