


- DO NOT SCALE OFF THIS DRAWING EXCEPT FOR PLANNING PURPOSES
- CHECK ALL DIMENSIONS ON SITE BEFORE ANY WORK IS COMMENCED
- ALL GOODS MATERIALS AND WORKMANSHIP MUST CONFORM WITH CURRENT BUILDING REGULATIONS, BRITISH STANDARDS AND CODES OF PRACTICE
- COPYRIGHT OF THIS DRAWING IS RETAINED BY THE ARCHITECT AND IT MUST NOT BE REPRODUCED WITHOUT WRITTEN CONSENT

SURVEY DATUM:
All Levels relate to Ordnance Survey Datum.

- Surveyed boundaries may not be legal boundaries.
- Dimensions should not be scaled. All information contained in the drawing should be checked and verified on site prior to any fabrication/construction.
- All utilities have been identified to the best of the surveyors knowledge but cannot be guaranteed. Due to non entry of inspection chambers all pipe sizes should be checked and verified before any works commence.
- Services such as Inspection Chambers and Water Meters etc may be obscured by parked cars or debris.

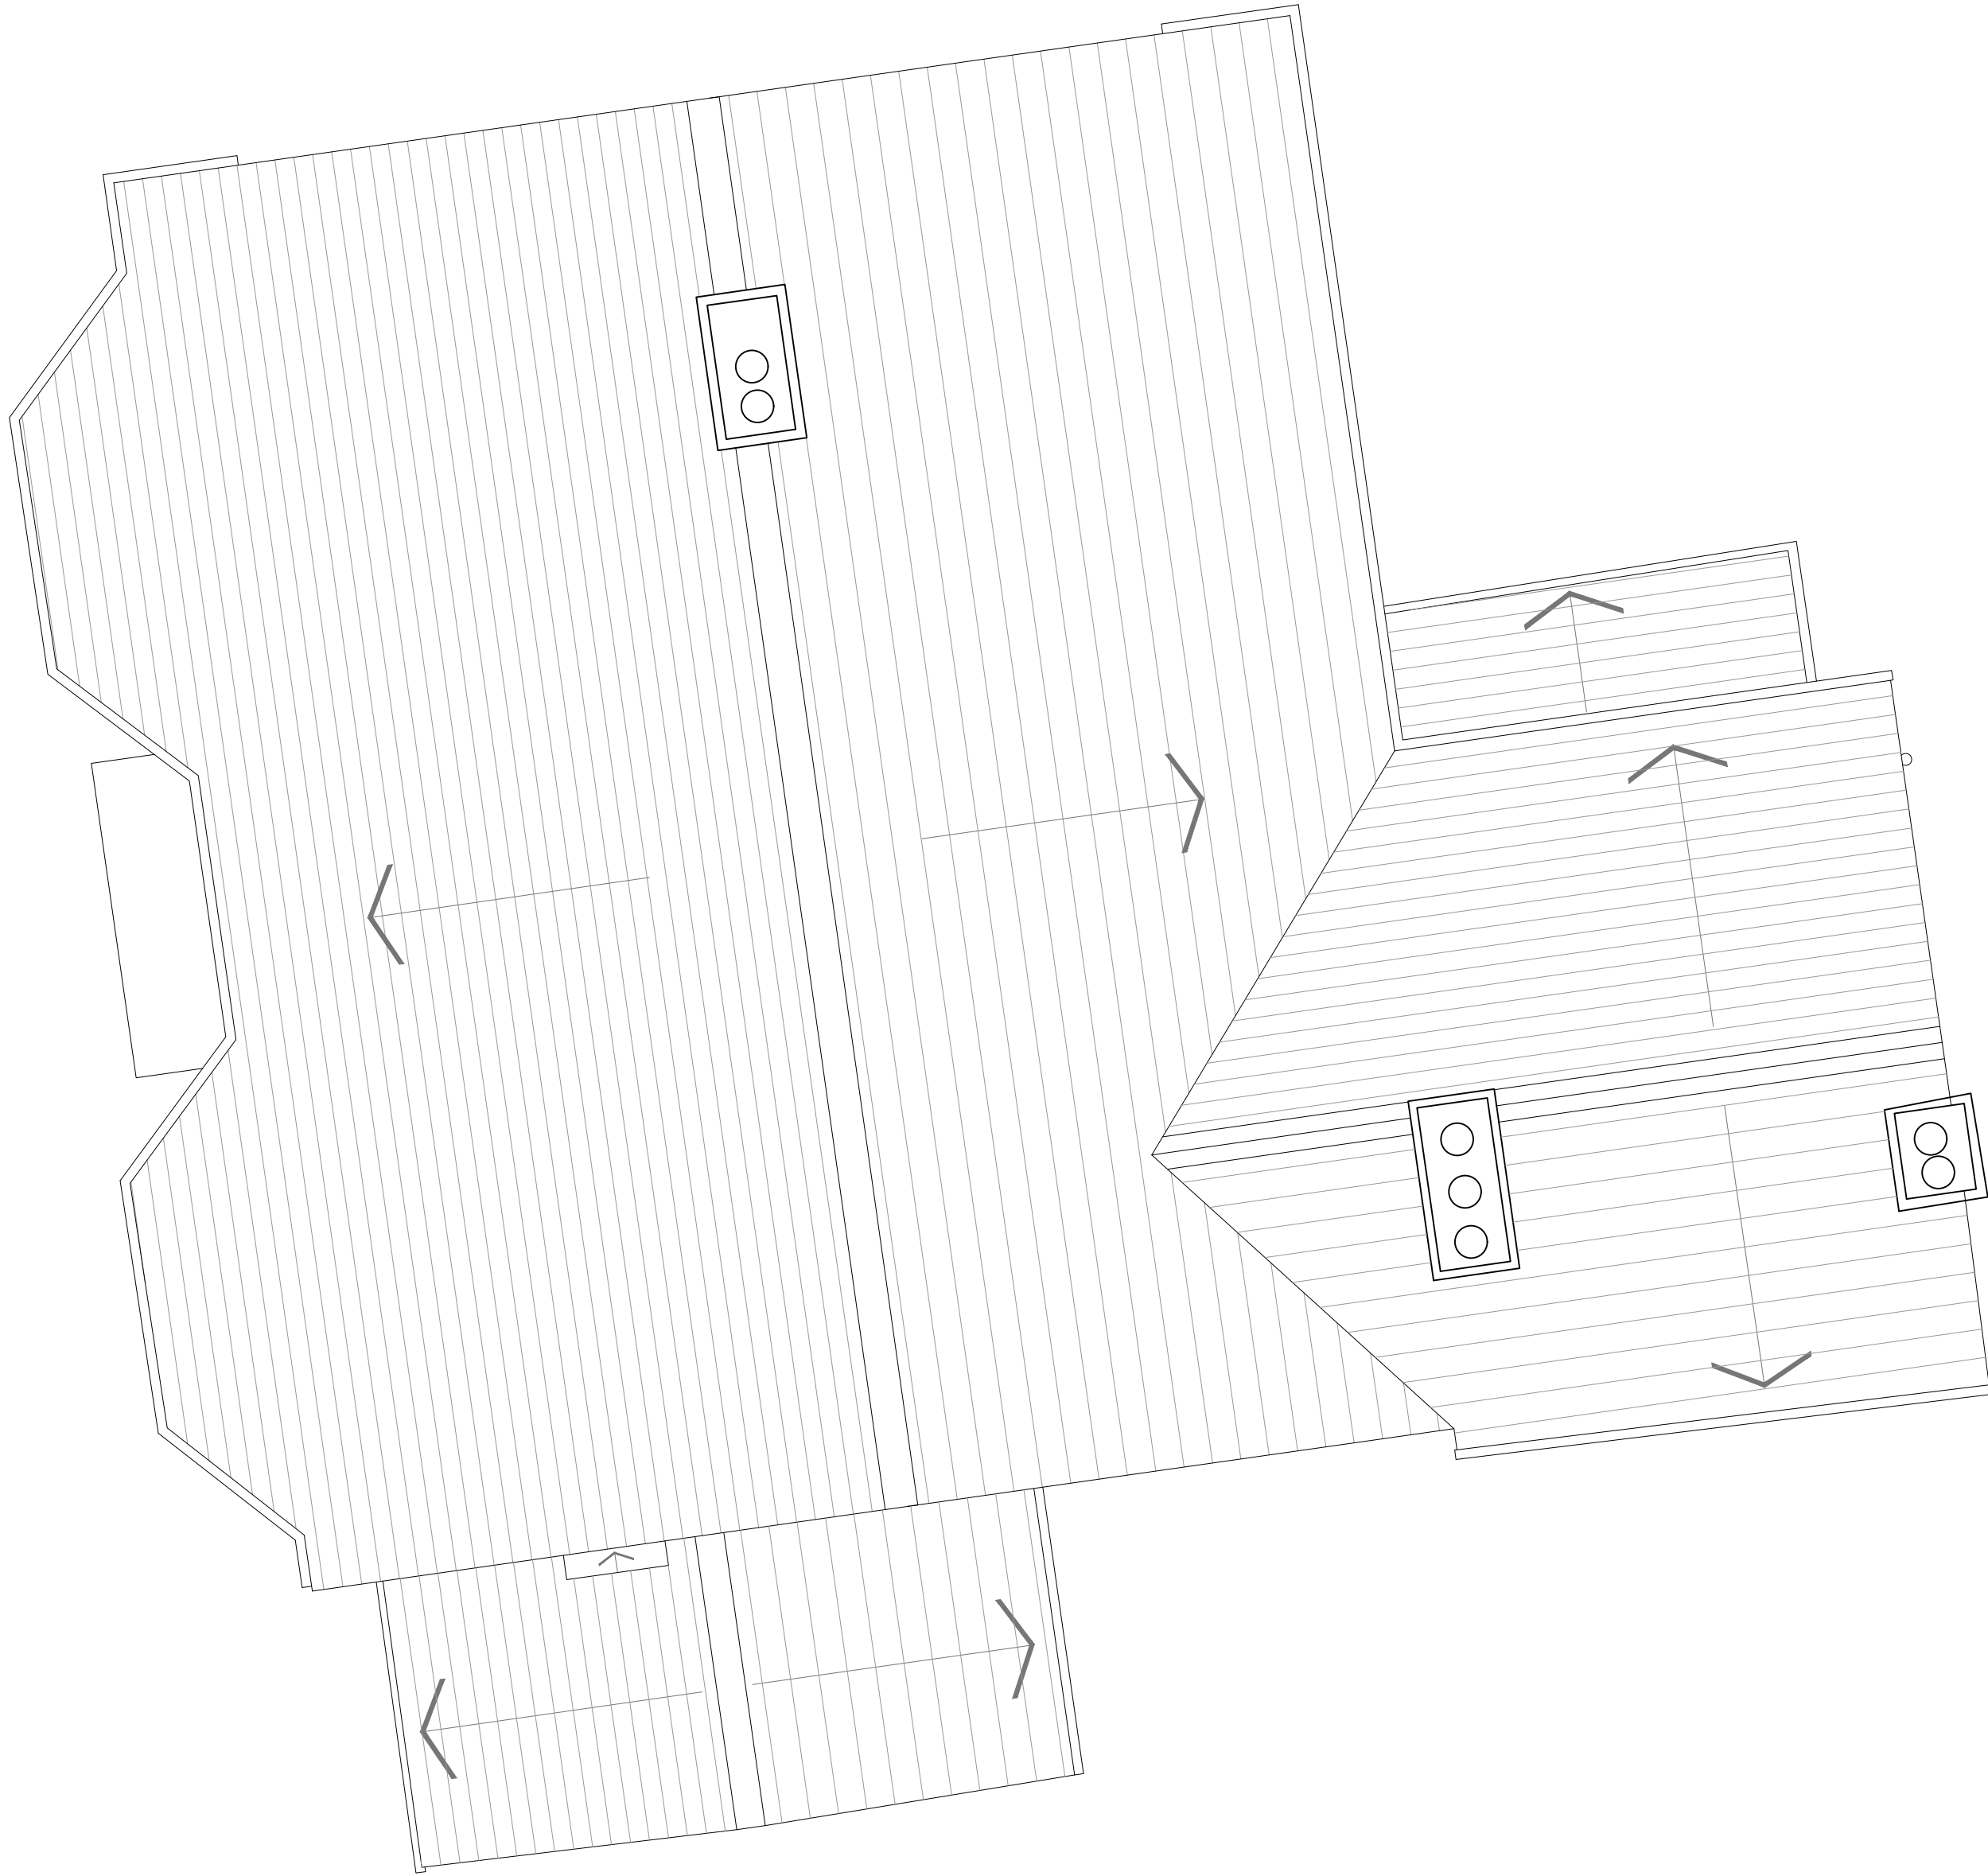

	Single Gate
	Double Gate
	Banking
	Step Up
	Diameter shown in mm
	Survey Station

 Telecom Overhead
 Power Overhead
 Foul Water
 Surface Water
 Combined Water
 Unknown Services
 Change of Surface
 Drop Kerb
 Fence
 Wall
 Kerb
 Building Face
 Overhead Fastener
 Trench Scar
 Tree Canopy
 Bushes/Foliage/Overgrowth
 Tree Canopy Extents

Scale Bar 1:50

REV	DATE	BY	AMENDMENT
-----	------	----	-----------

CLIENT
Mr K Bukowski

JOB TITLE

Windalls
The Street
Slinfold
West Sussex
RH13 0RP

Existing Roof Plan

Planning

DATE	SCALE	DRAWN BY	KD
Nov 2025	1:50@A1	CHECKED BY	GW

JOB NO. 25065	DRAWING NO. 1.05	REVISION -
------------------	---------------------	---------------