


1 0 1 2 3 4 5 6 7 8 9 10 Metres
1:100 Metric Scale

HORSHAM DISTRICT COUNCIL
DC/15/1744
03 AUG 2015
DEPOSITED PLAN

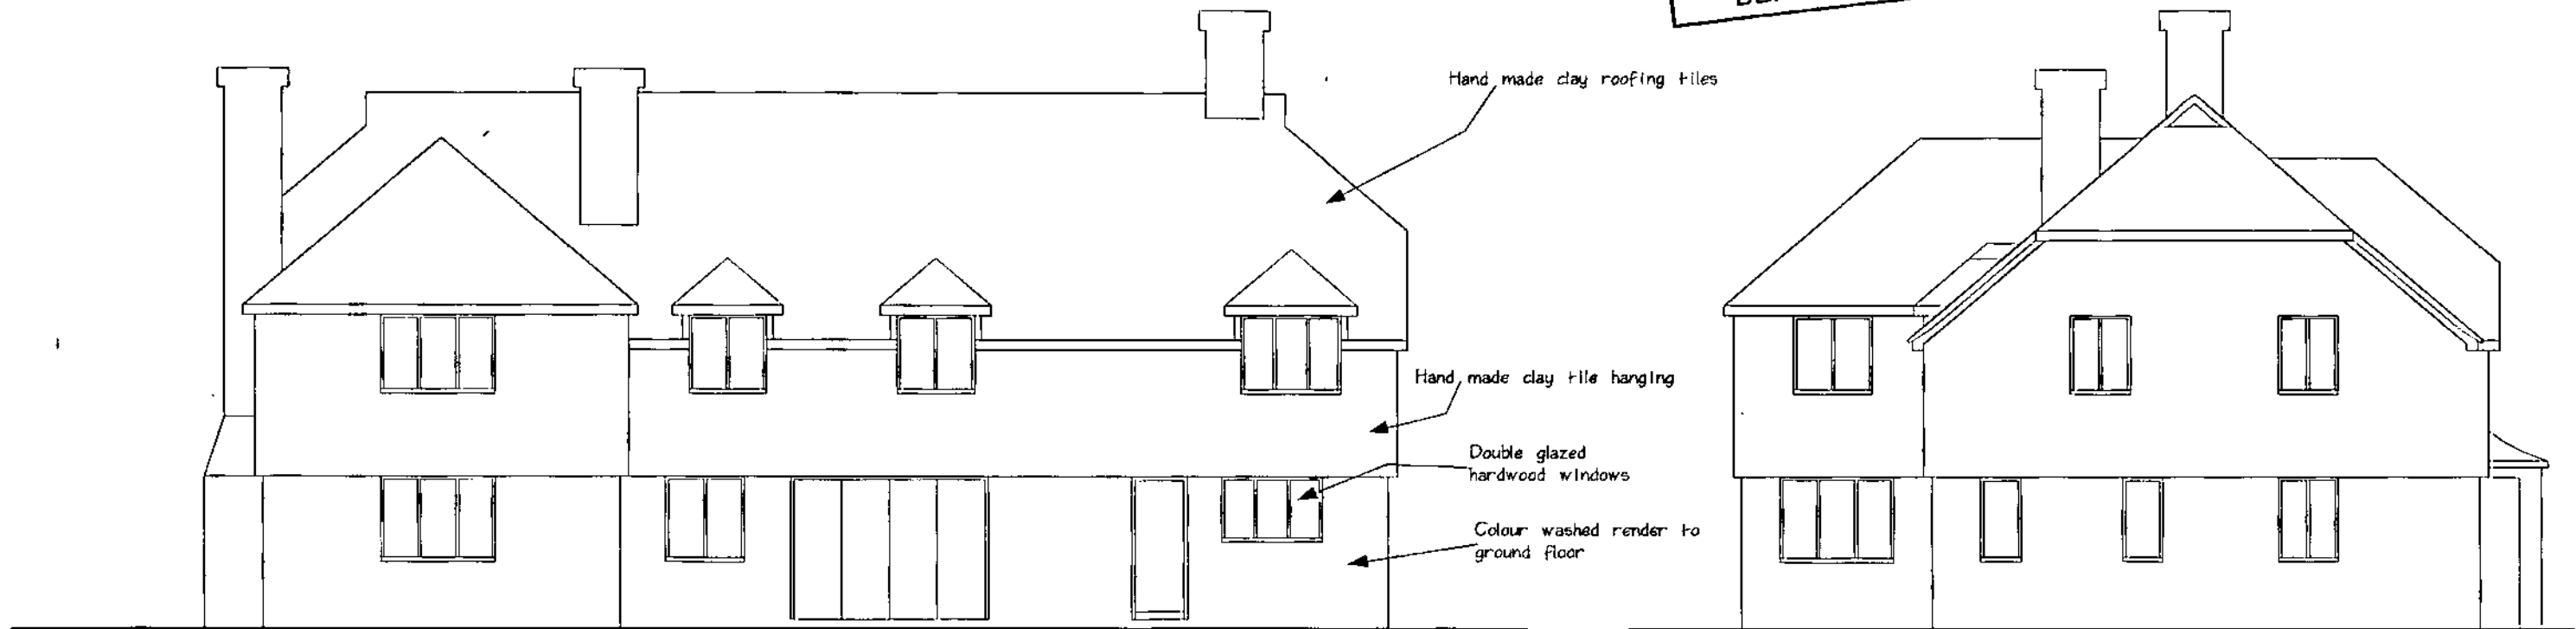

REAR ELEVATION 1:100

SOUTH ELEVATION 1:100

A3 Sheet

Michael Hemmings
BUILDING DESIGN

8 ALFOLD BUSINESS CENTRE
LOXWOOD ROAD
ALFOLD
SURREY GU6 8HP
Tel: Loxwood (01403) 752029

PROPOSED REAR AND SOUTH ELEVATIONS, CHANDLERS,
WEST CHILTINGTON LANE, BROADFORD BRIDGE, WEST SUSSEX.

DRAWING NUMBER

2011/10

DATE

APRIL 2015