


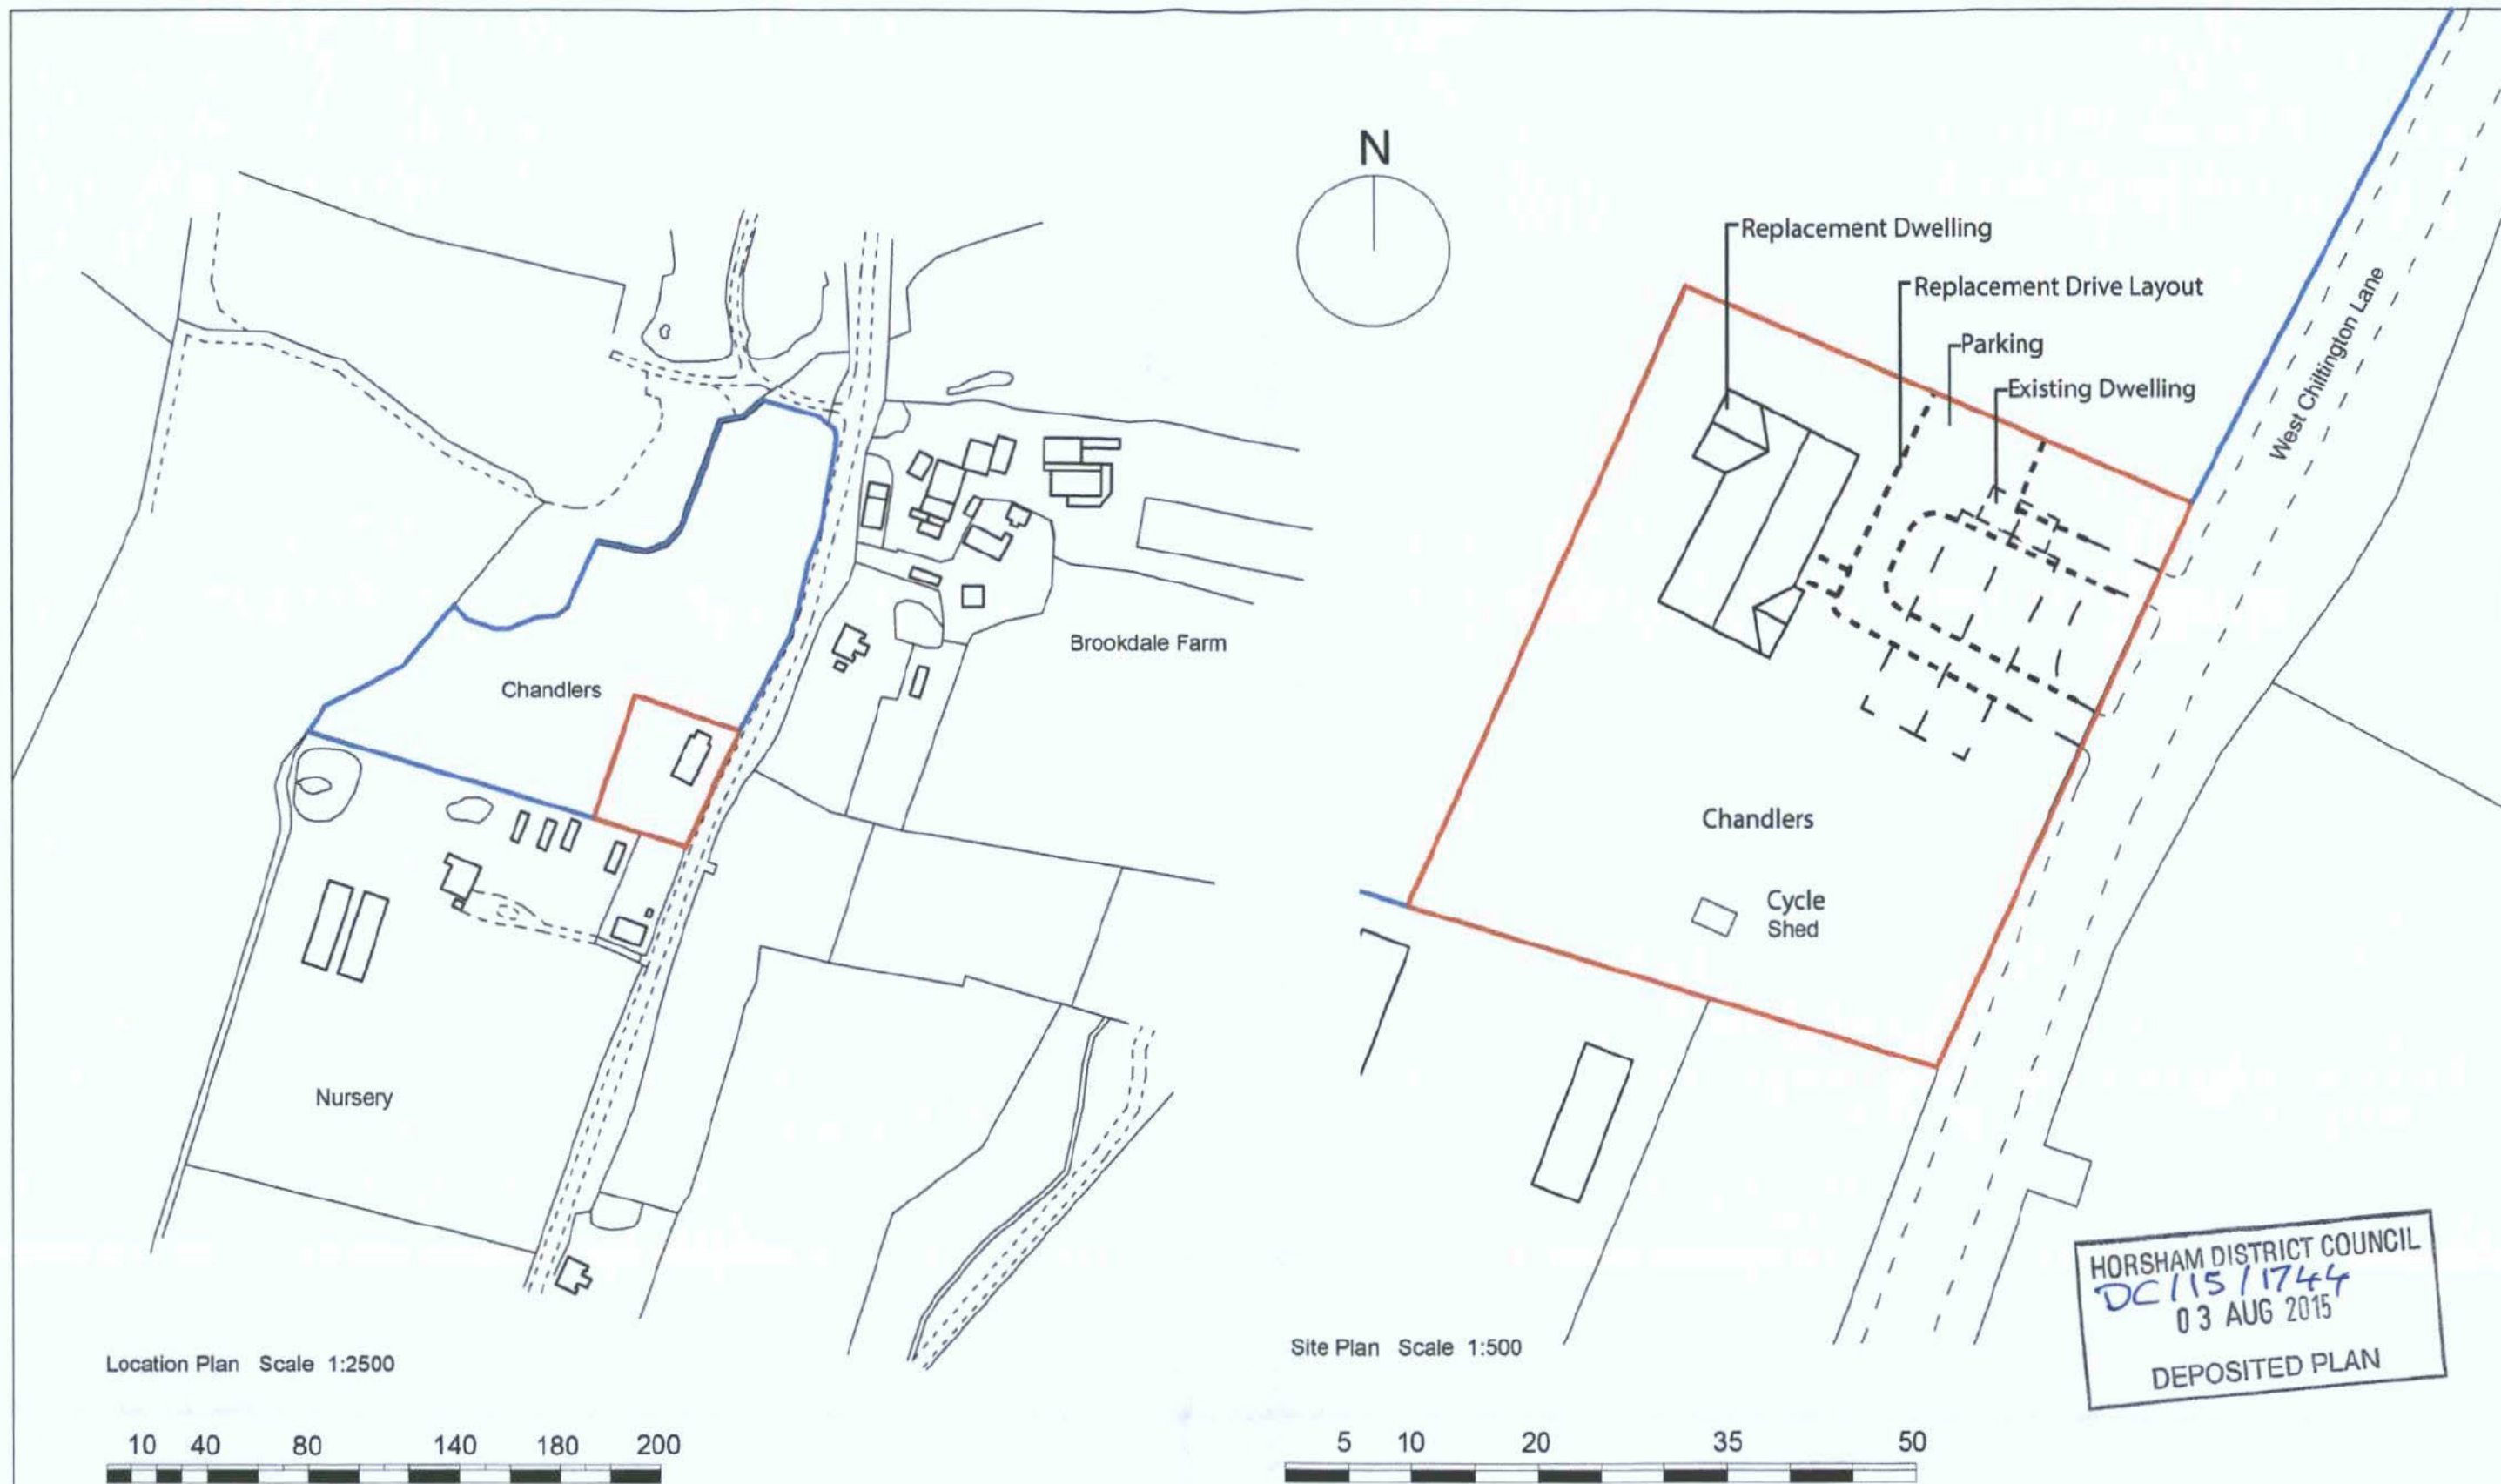

Drawing Title	Client	Drawing No / Drawn By	Date	Jamie Willmer Architectural Design and Drafting Service 1 Towers Road Upper Beeding Steyning West Sussex BN44 3JL Te: 01903 816420
Location Plan & Site Plan		1709/1 /	24/06/15	
Job Title	scale			
Replacement Dwelling at Chandlers, West Chilmington Lane, Broadbridge Heath, West Sussex RH14 9EA		Scales 1:2500 & 1:500		