




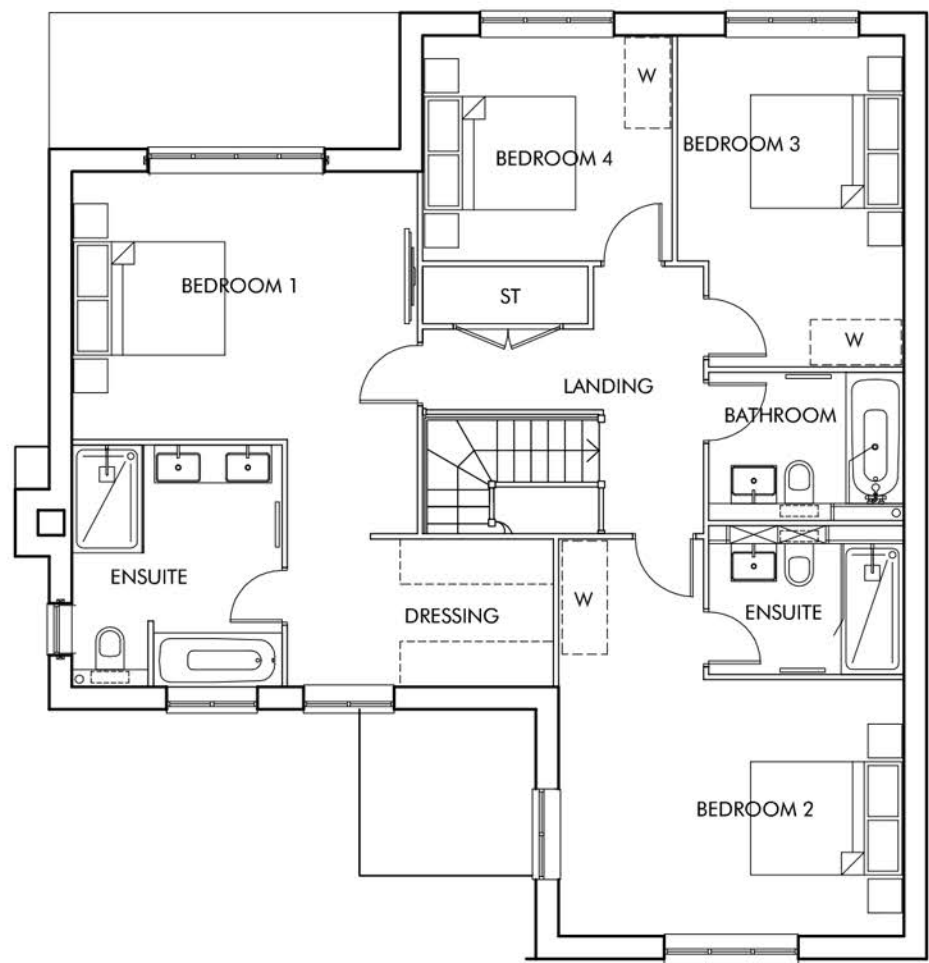

FIRST FLOOR

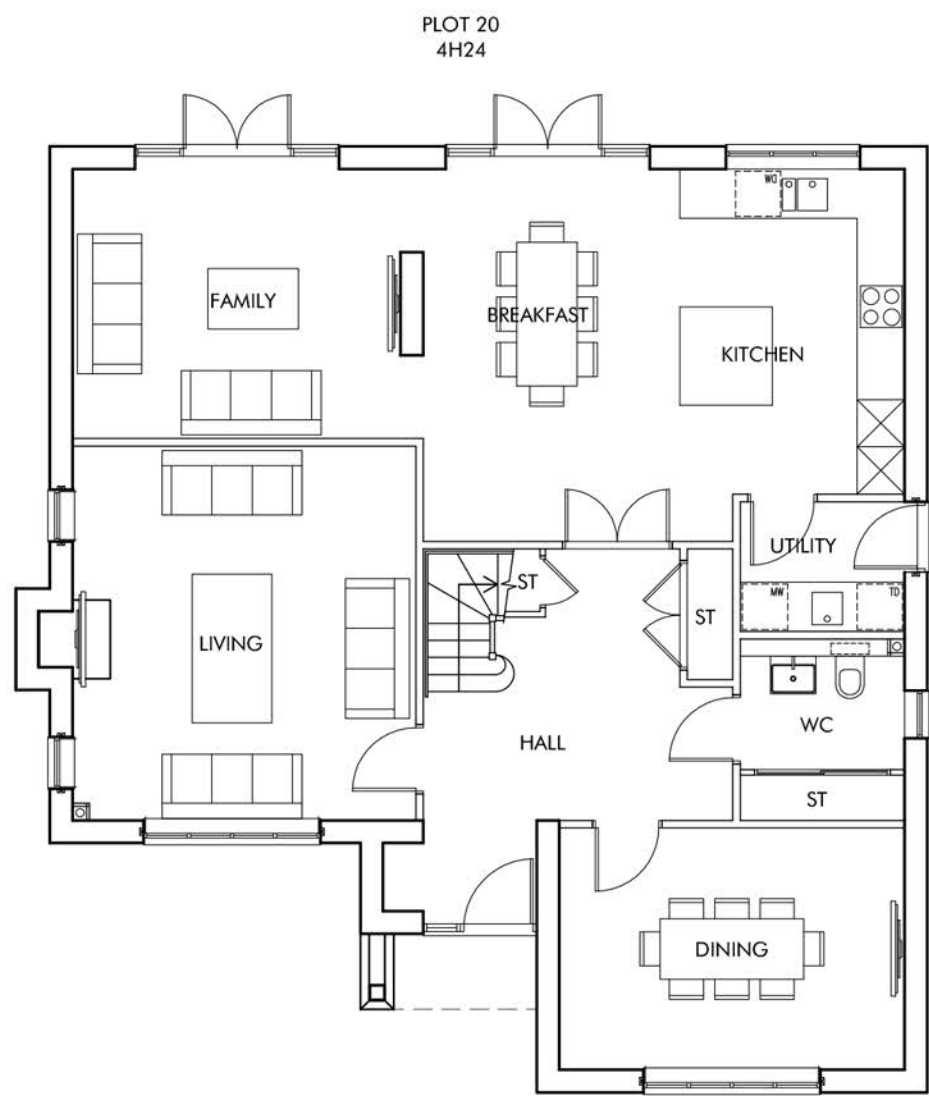

GROUND FLOOR PLAN

 

FRONT ELEVATION - A SCALE 1:50




SIDE ELEVATION B



REAR ELEVATION C



SIDE ELEVATION D

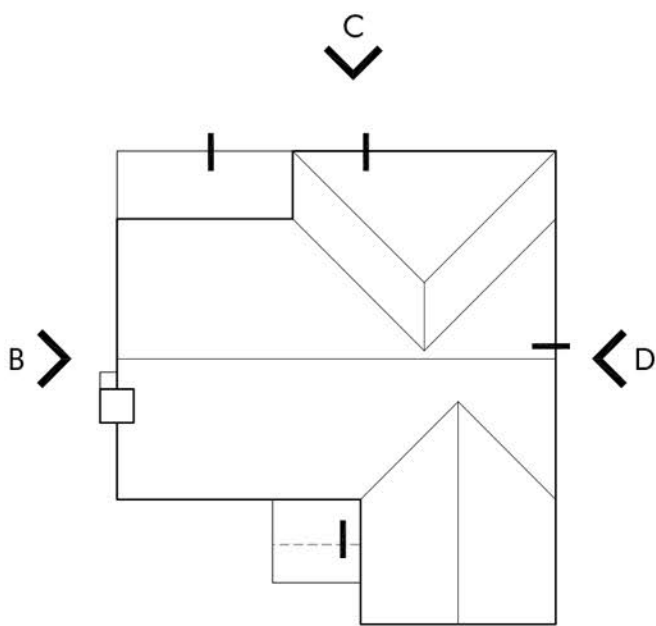

ROOF PLAN 1:200



KEY PLAN 1:2000

**Berkeley**  
Designed for life

**Omega Architects**

Unit 6, AC Court, High Street, Thames Ditton, Surrey, KT7 0SR  
T: 01372 470 313 W: www.omega-architects.co.uk

Client:  
**BERKELEY HOMES**

Project:  
**SOUTHWATER, PHASE 5**

Drawing Title:  
**TYPE 4H24 - Plot 20  
Plans & Elevations**

Scale:  
**1:100 @ A1  
(except where stated)**

| Revision | Drawn | Check | Date     |
|----------|-------|-------|----------|
| A        | GB    | TJ    | 12.11.19 |
| -        | -     | -     | -        |

| Project No | Class | Dwg No | Status | Rev |
|------------|-------|--------|--------|-----|
| 2772       | A     | 3050   | PL     | A   |

Omega Architects is a registered company number 10500000. Registered office: Unit 6, AC Court, High Street, Thames Ditton, Surrey, KT7 0SR. The contents of this document must not be reproduced or used in any way without the written consent of Omega Architects Limited. Draw: Top Planning and Strategic Design by Omega Architects. Registered Company Number 10500000. Registered office: Unit 6, AC Court, High Street, Thames Ditton, Surrey, KT7 0SR.