


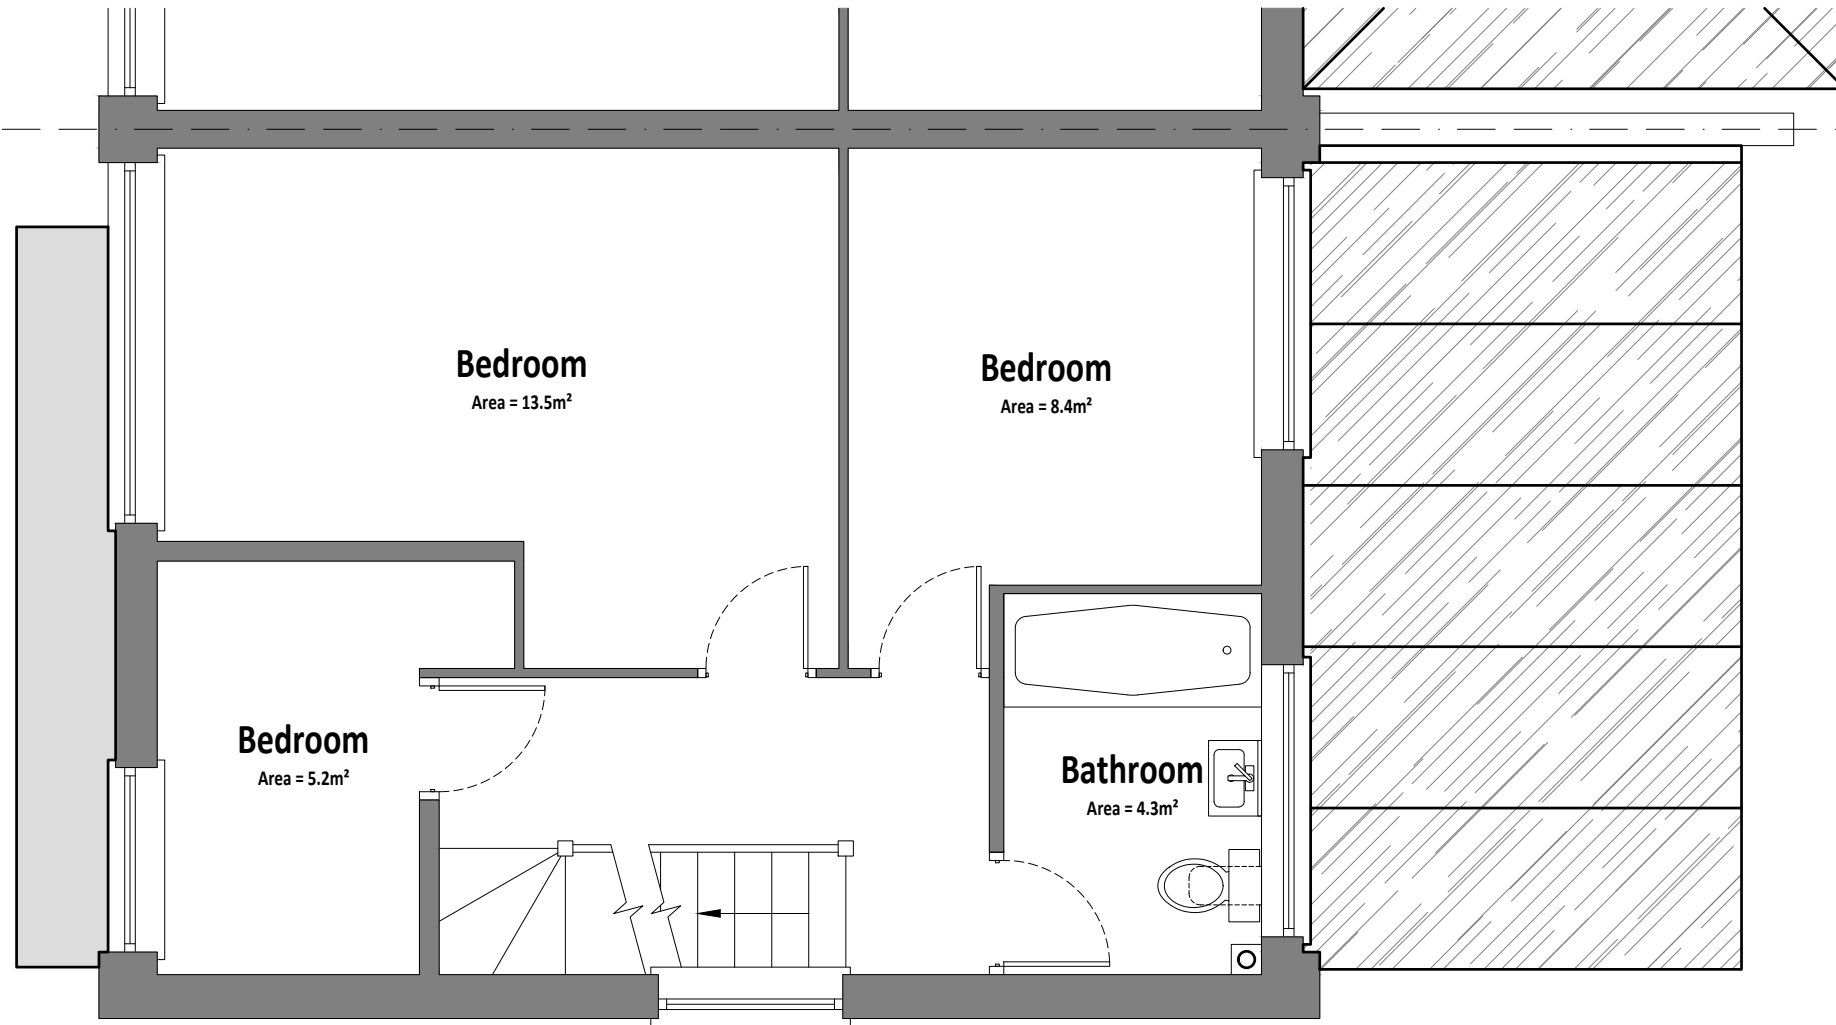

EXISTING FIRST FLOOR PLAN

4 TRUELEIGH ROAD UPPER BEEDING

Darren Moore, 15 Headland Avenue,
Seaford, East Sussex
BN25 4PY, 07552 376064
01323 490670 darren@dm-as.co.uk
www.dm-as.co.uk



Darren Moore
Architectural Services Ltd

1m 2m 3m

Drawing No 03

Scale 1:50 on A3 paper

This drawing and the information contained within is the property of Darren Moore and may not be used, transmitted or reproduced in whole or in part without prior written consent from Darren Moore

Please do not scale off the plans, any critical sizes to be confirmed with Darren Moore