






Front Elevation

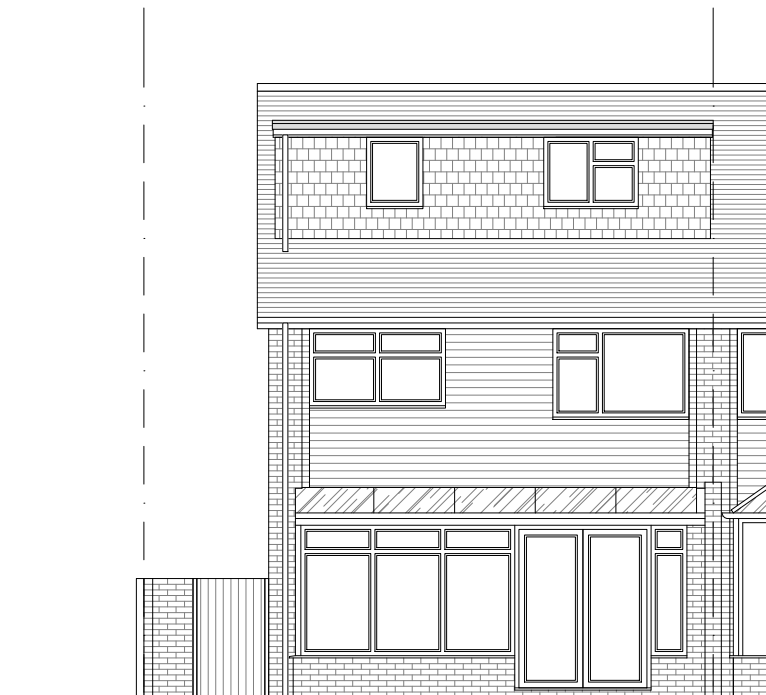

Rear Elevation

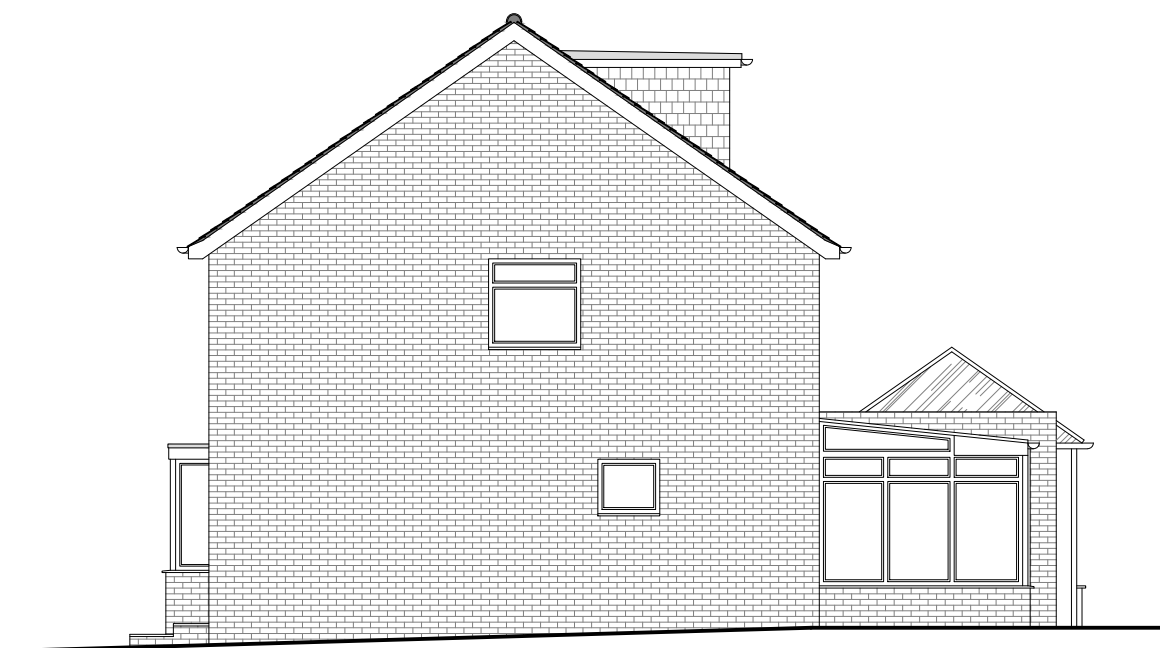

Side Elevation

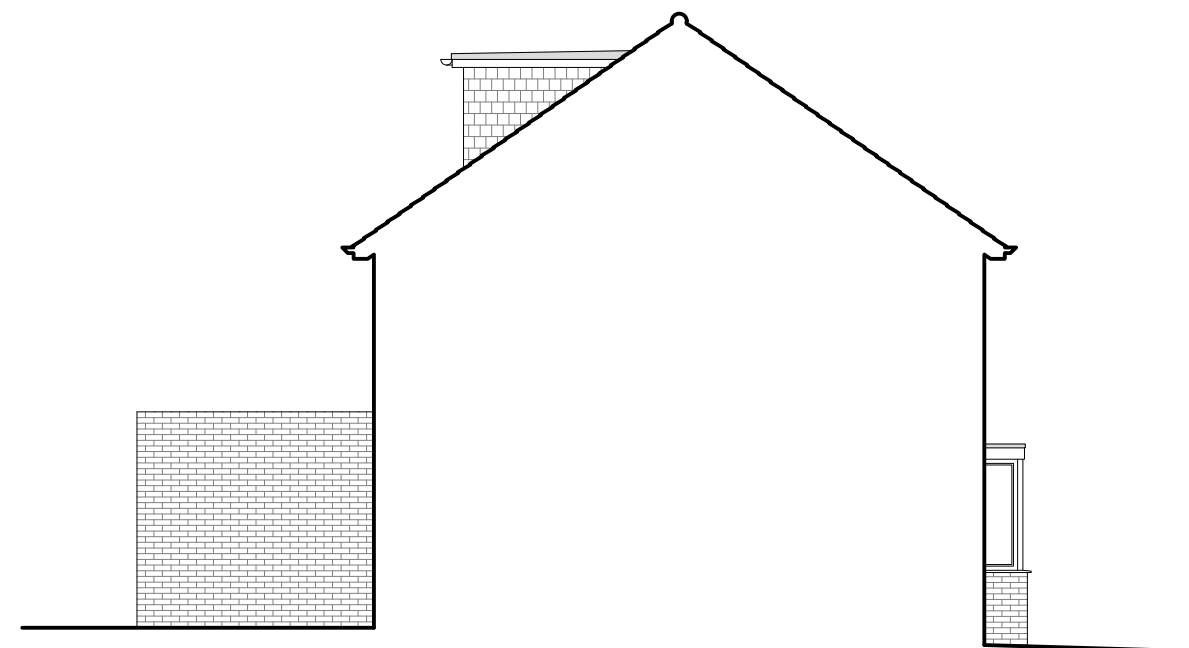

Side Elevation

EXISTING ELEVATIONS



Darren Moore
Architectural Services Ltd

Darren Moore, 15 Headland Avenue,
Seaford, East Sussex
BN25 4PY, 07552 376064
01323 490670 darren@dm-as.co.uk
www.dm-as.co.uk

4 TRUELEIGH ROAD UPPER BEEDING

This drawing and the information contained within is the property of Darren Moore and may not be used, transmitted or reproduced in whole or in part without prior written consent from Darren Moore

1m 2m 3m 4m 5m

Drawing No 05

Scale 1:100 on A3 paper

Please do not scale off the plans, any critical sizes to be confirmed with Darren Moore