


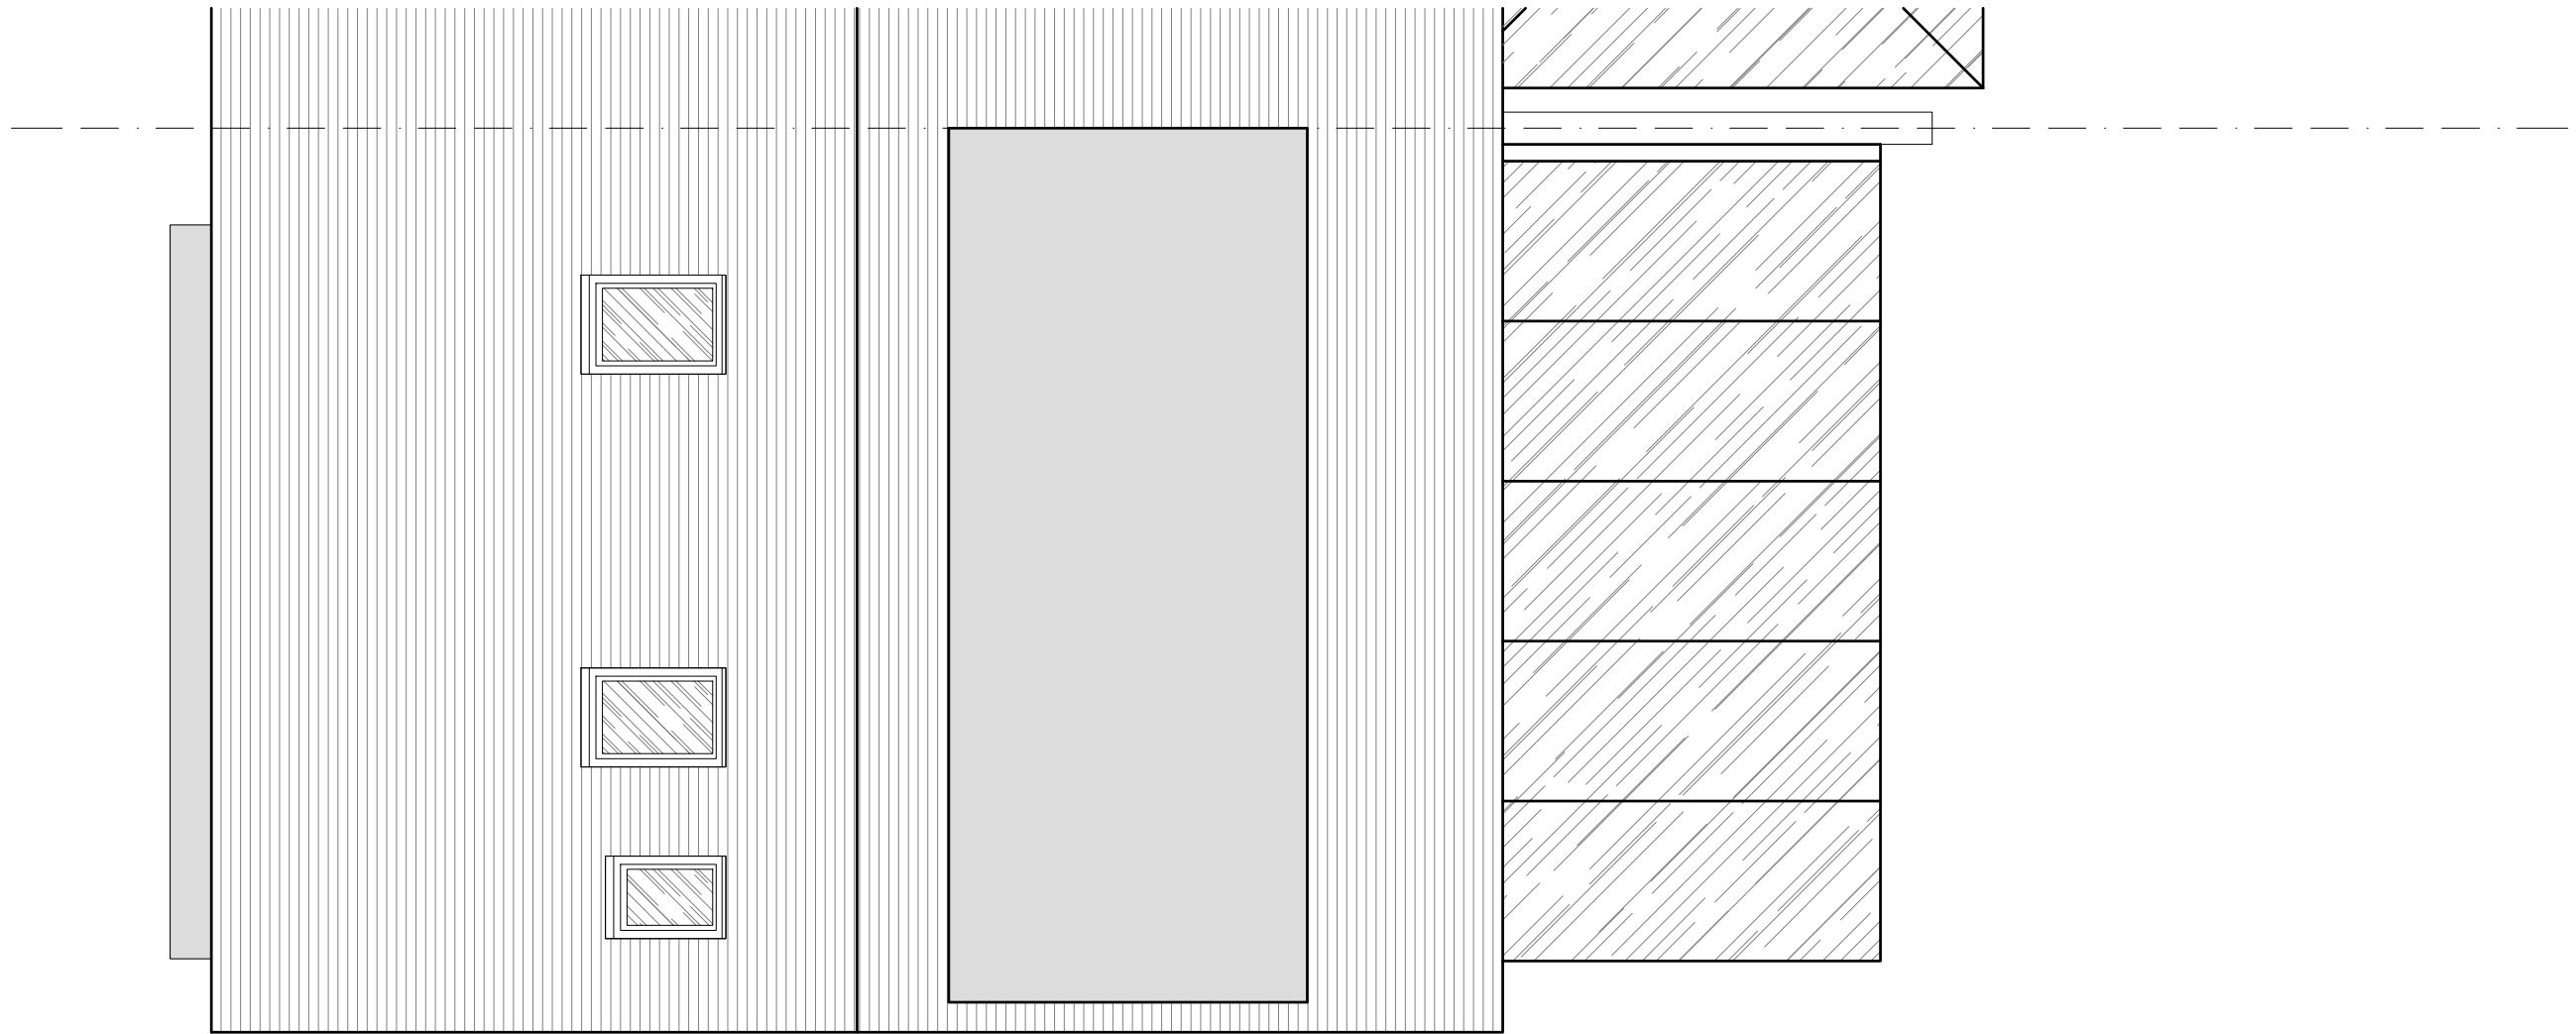

EXISTING ROOF PLAN

4 TRUELEIGH ROAD UPPER BEEDING

This drawing and the information contained within is the property of Darren Moore and may not be used, transmitted or reproduced in whole or in part without prior written consent from Darren Moore



Darren Moore
Architectural Services Ltd

Darren Moore, 15 Headland Avenue,
Seaford, East Sussex
BN25 4PY, 07552 376064
01323 490670 darren@dm-as.co.uk
www.dm-as.co.uk

1m

2m

3m

Drawing No 08

Scale 1:50 on A3 paper

Please do not scale off the plans, any critical sizes to be confirmed with Darren Moore