



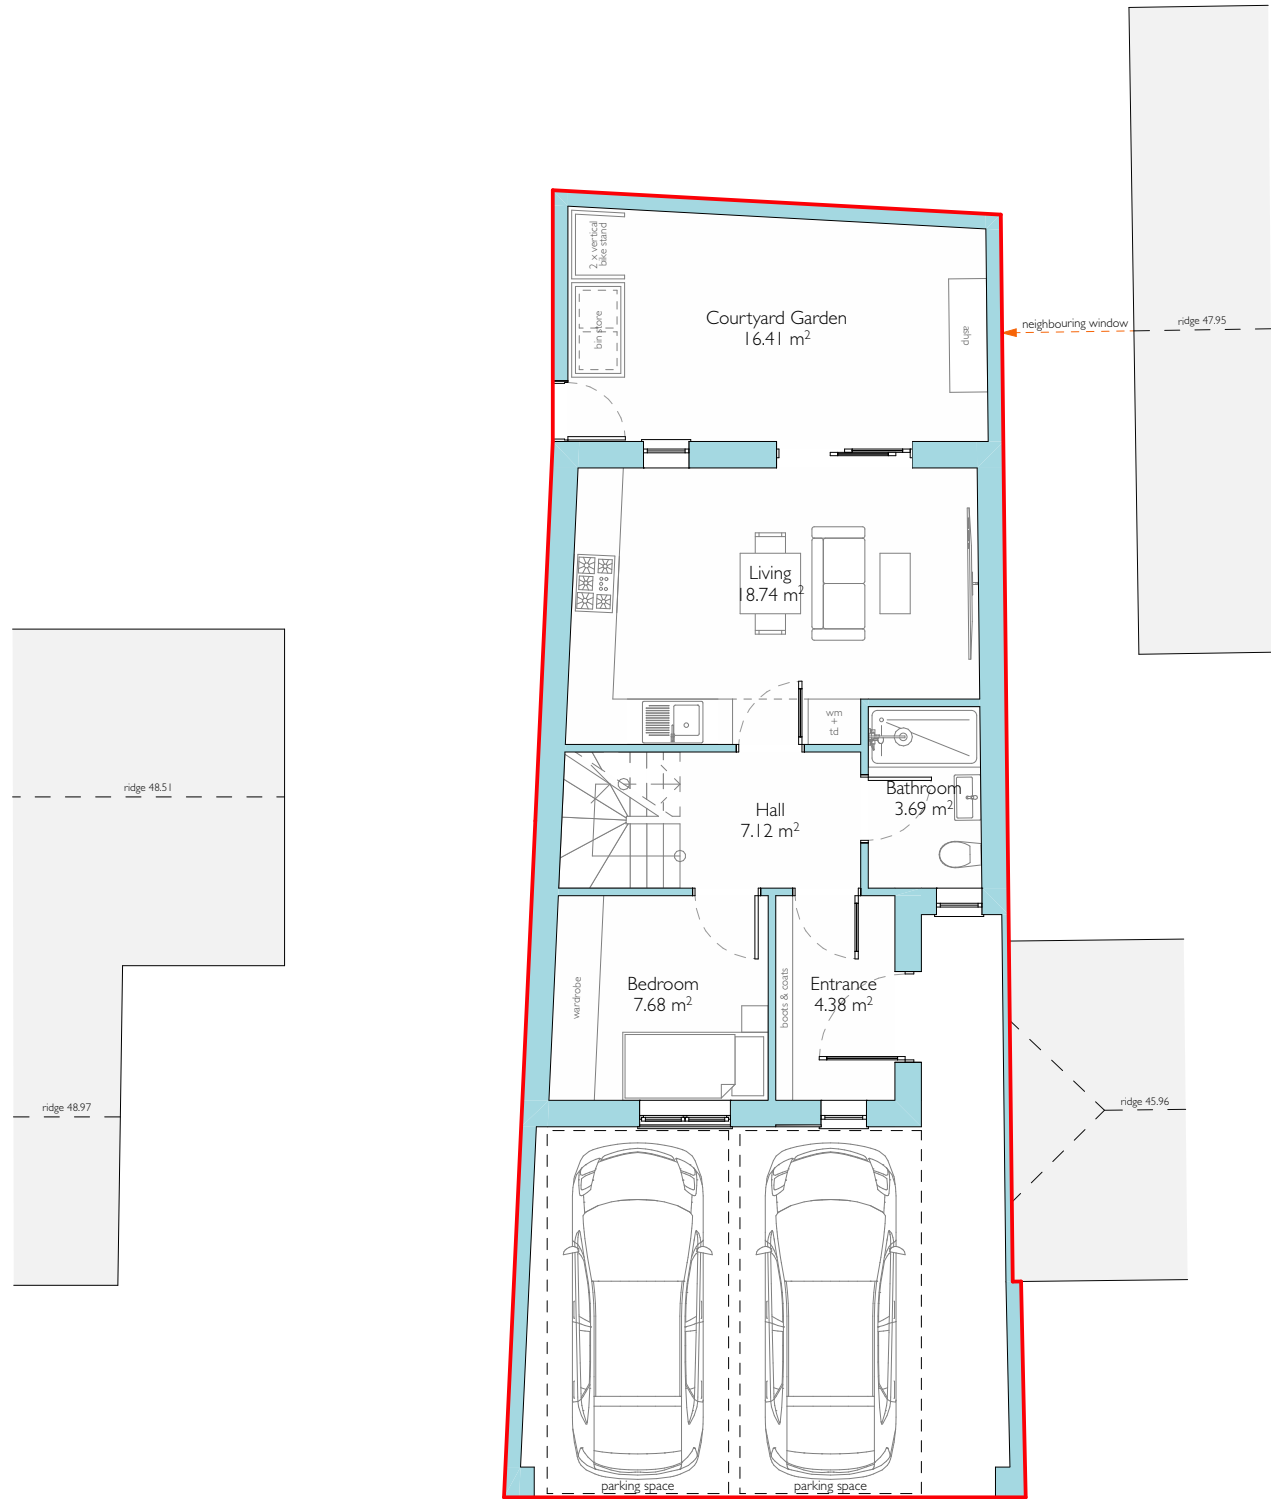


Proposed Ground Floor Plan

Scale 1:100 @ A3

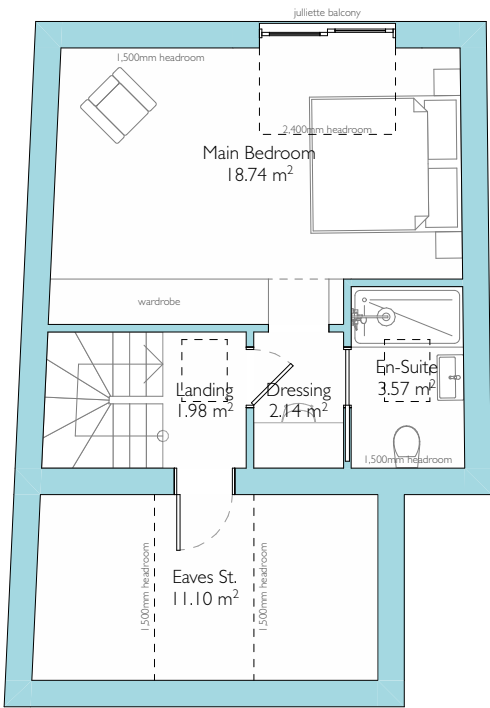

Proposed First Floor Plan

Scale 1:100 @ A3

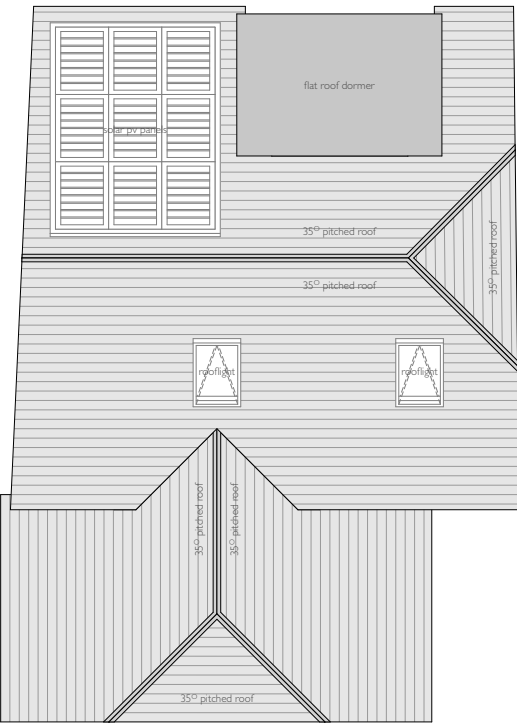

Proposed Roof Plan

Scale 1:100 @ A3



Sheridan House
112 - 116 Western Road
Hove, BN3 1DD

01273 980820
brighton@pmr-architecture.co.uk
www.pmr-architecture.co.uk

Client: Carl Pallant
Project: Land at Wickhurst Lane, Broadbridge Heath, Horsham
Drawing Title: Proposed Floor Plans
Drawing No: 25.91_PL_100
Revision:
Date: May 2026
Status: PLANNING
Scale: 1:100 @ A3

Floor Level	Area (m2)
Ground Floor	43.48
First Floor	31.16
	74.64 m²

