



Proposed Front Elevation (West)

Scale 1:100 @ A3




Proposed Side Elevation (South)

Scale 1:100 @ A3



Proposed Rear Elevation (East)

Scale 1:100 @ A3

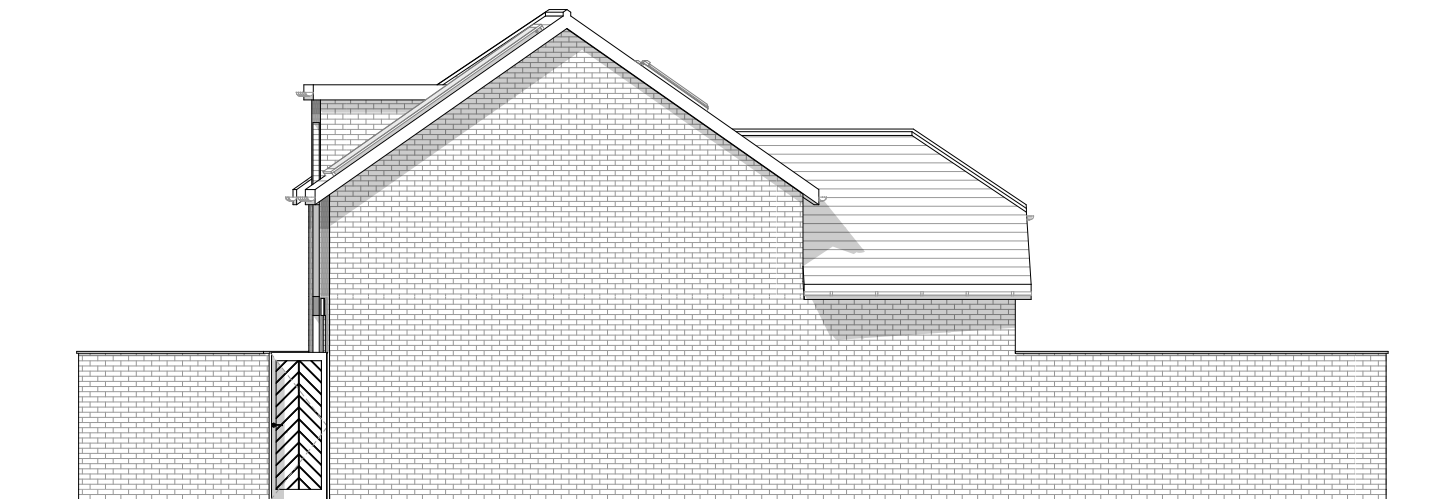

Proposed Side Elevation (North)

Scale 1:100 @ A3